


PL202-J-B

Do not scale off this drawing. All discrepancies to be reported to Portakabin Limited.

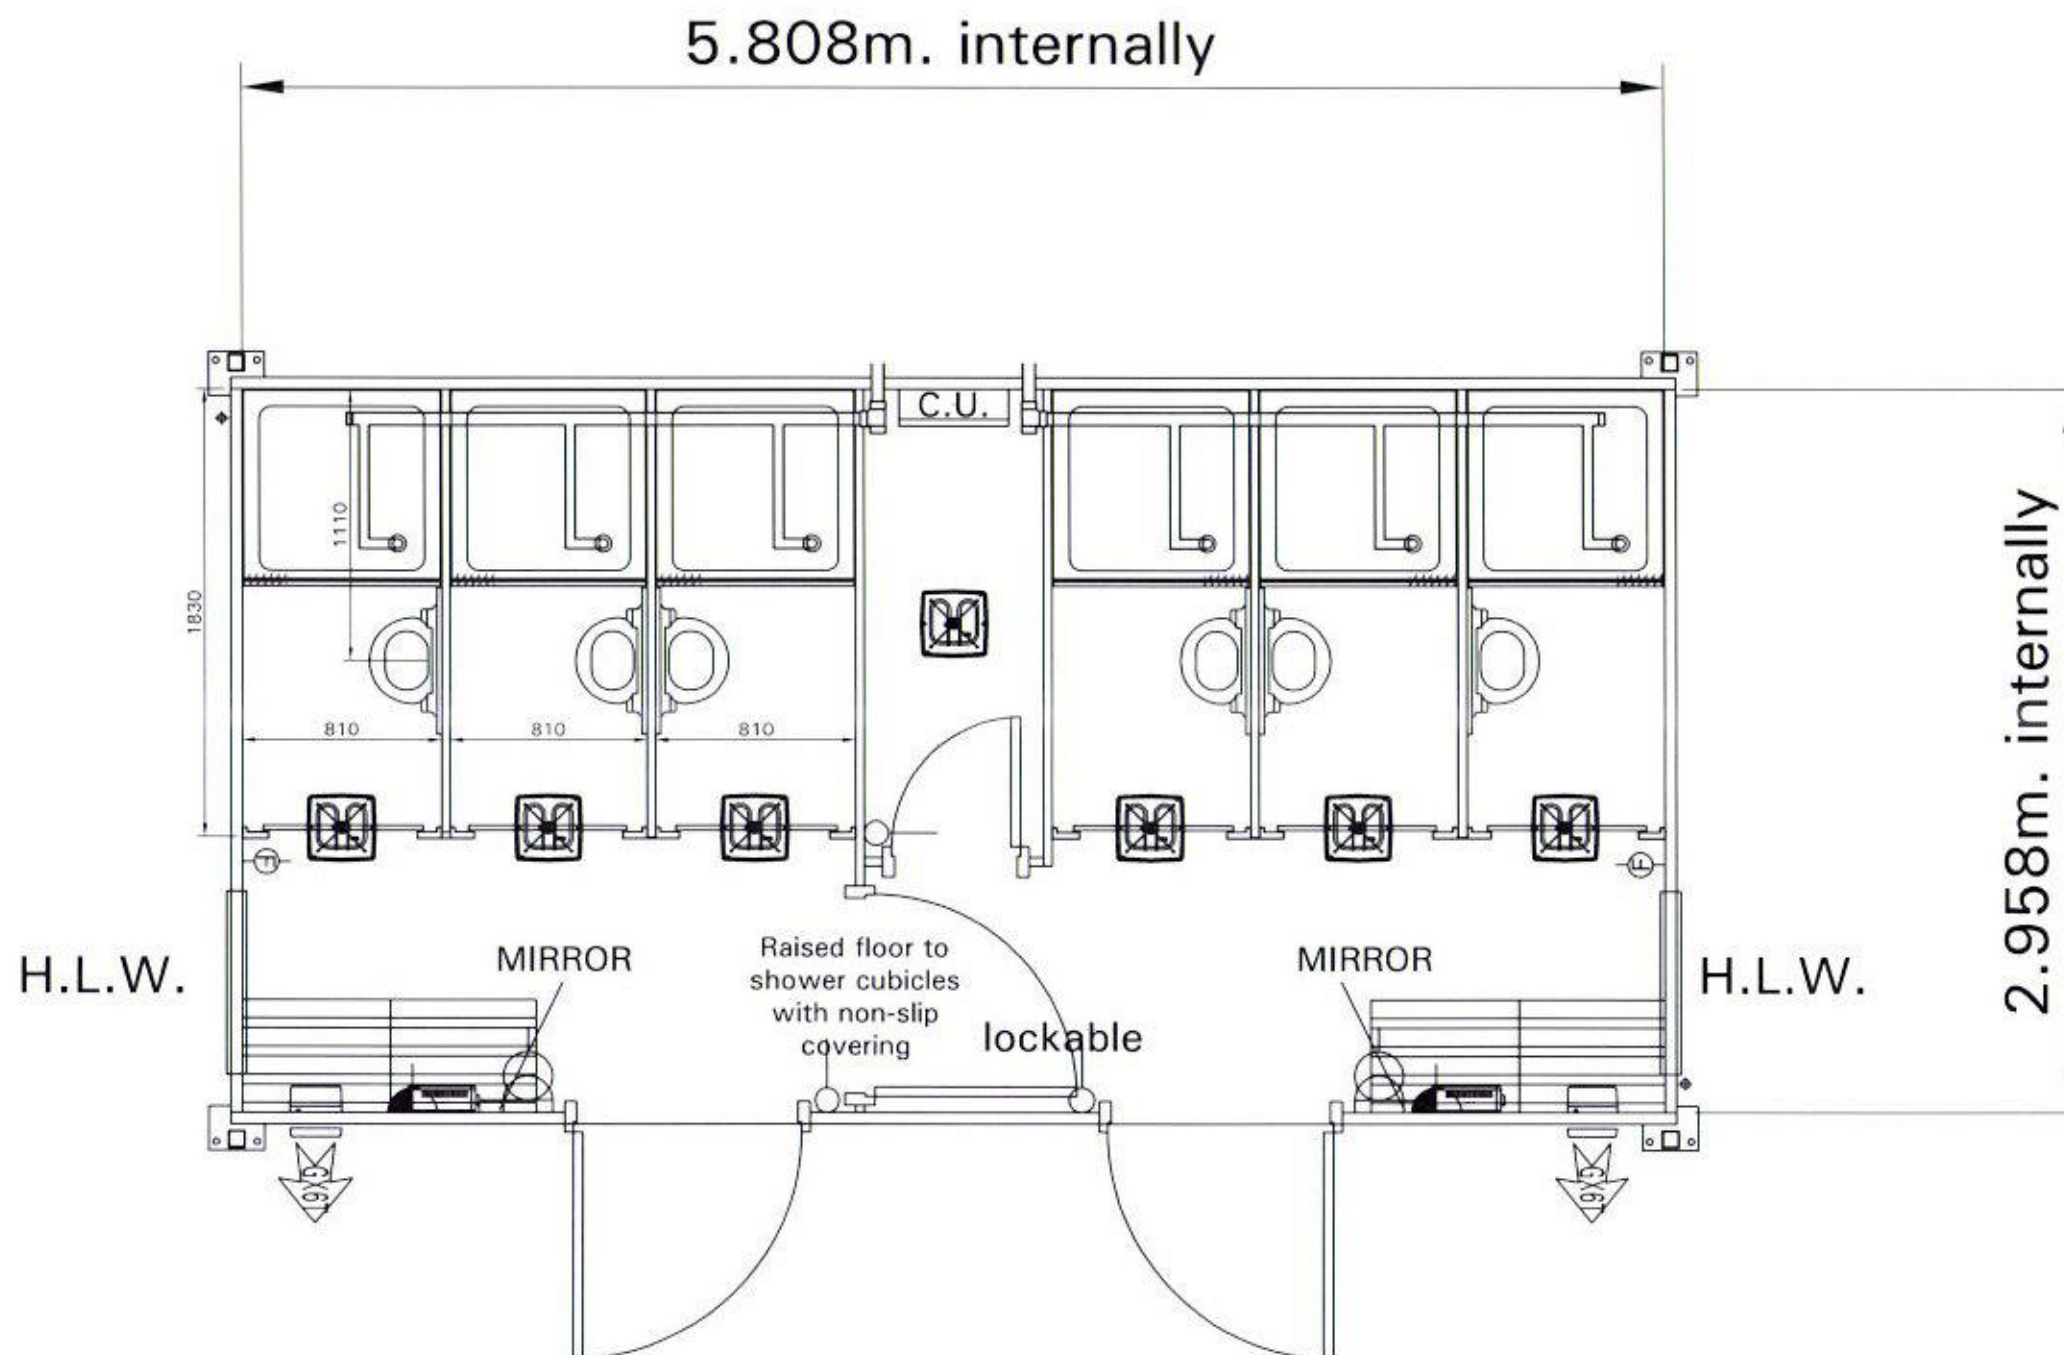

Portakabin®

Portakabin Limited Huntington York YO32 9PT
Telephone 01904 611655 Fax 01904 611644

Project		
Client Portaloo		
Title Plan Type J 202 - B	Date 06.08.03	Drawn M Clipperton
	Scale 1 : 30 @ A3	
Org. No. PL202J		Rev. B