


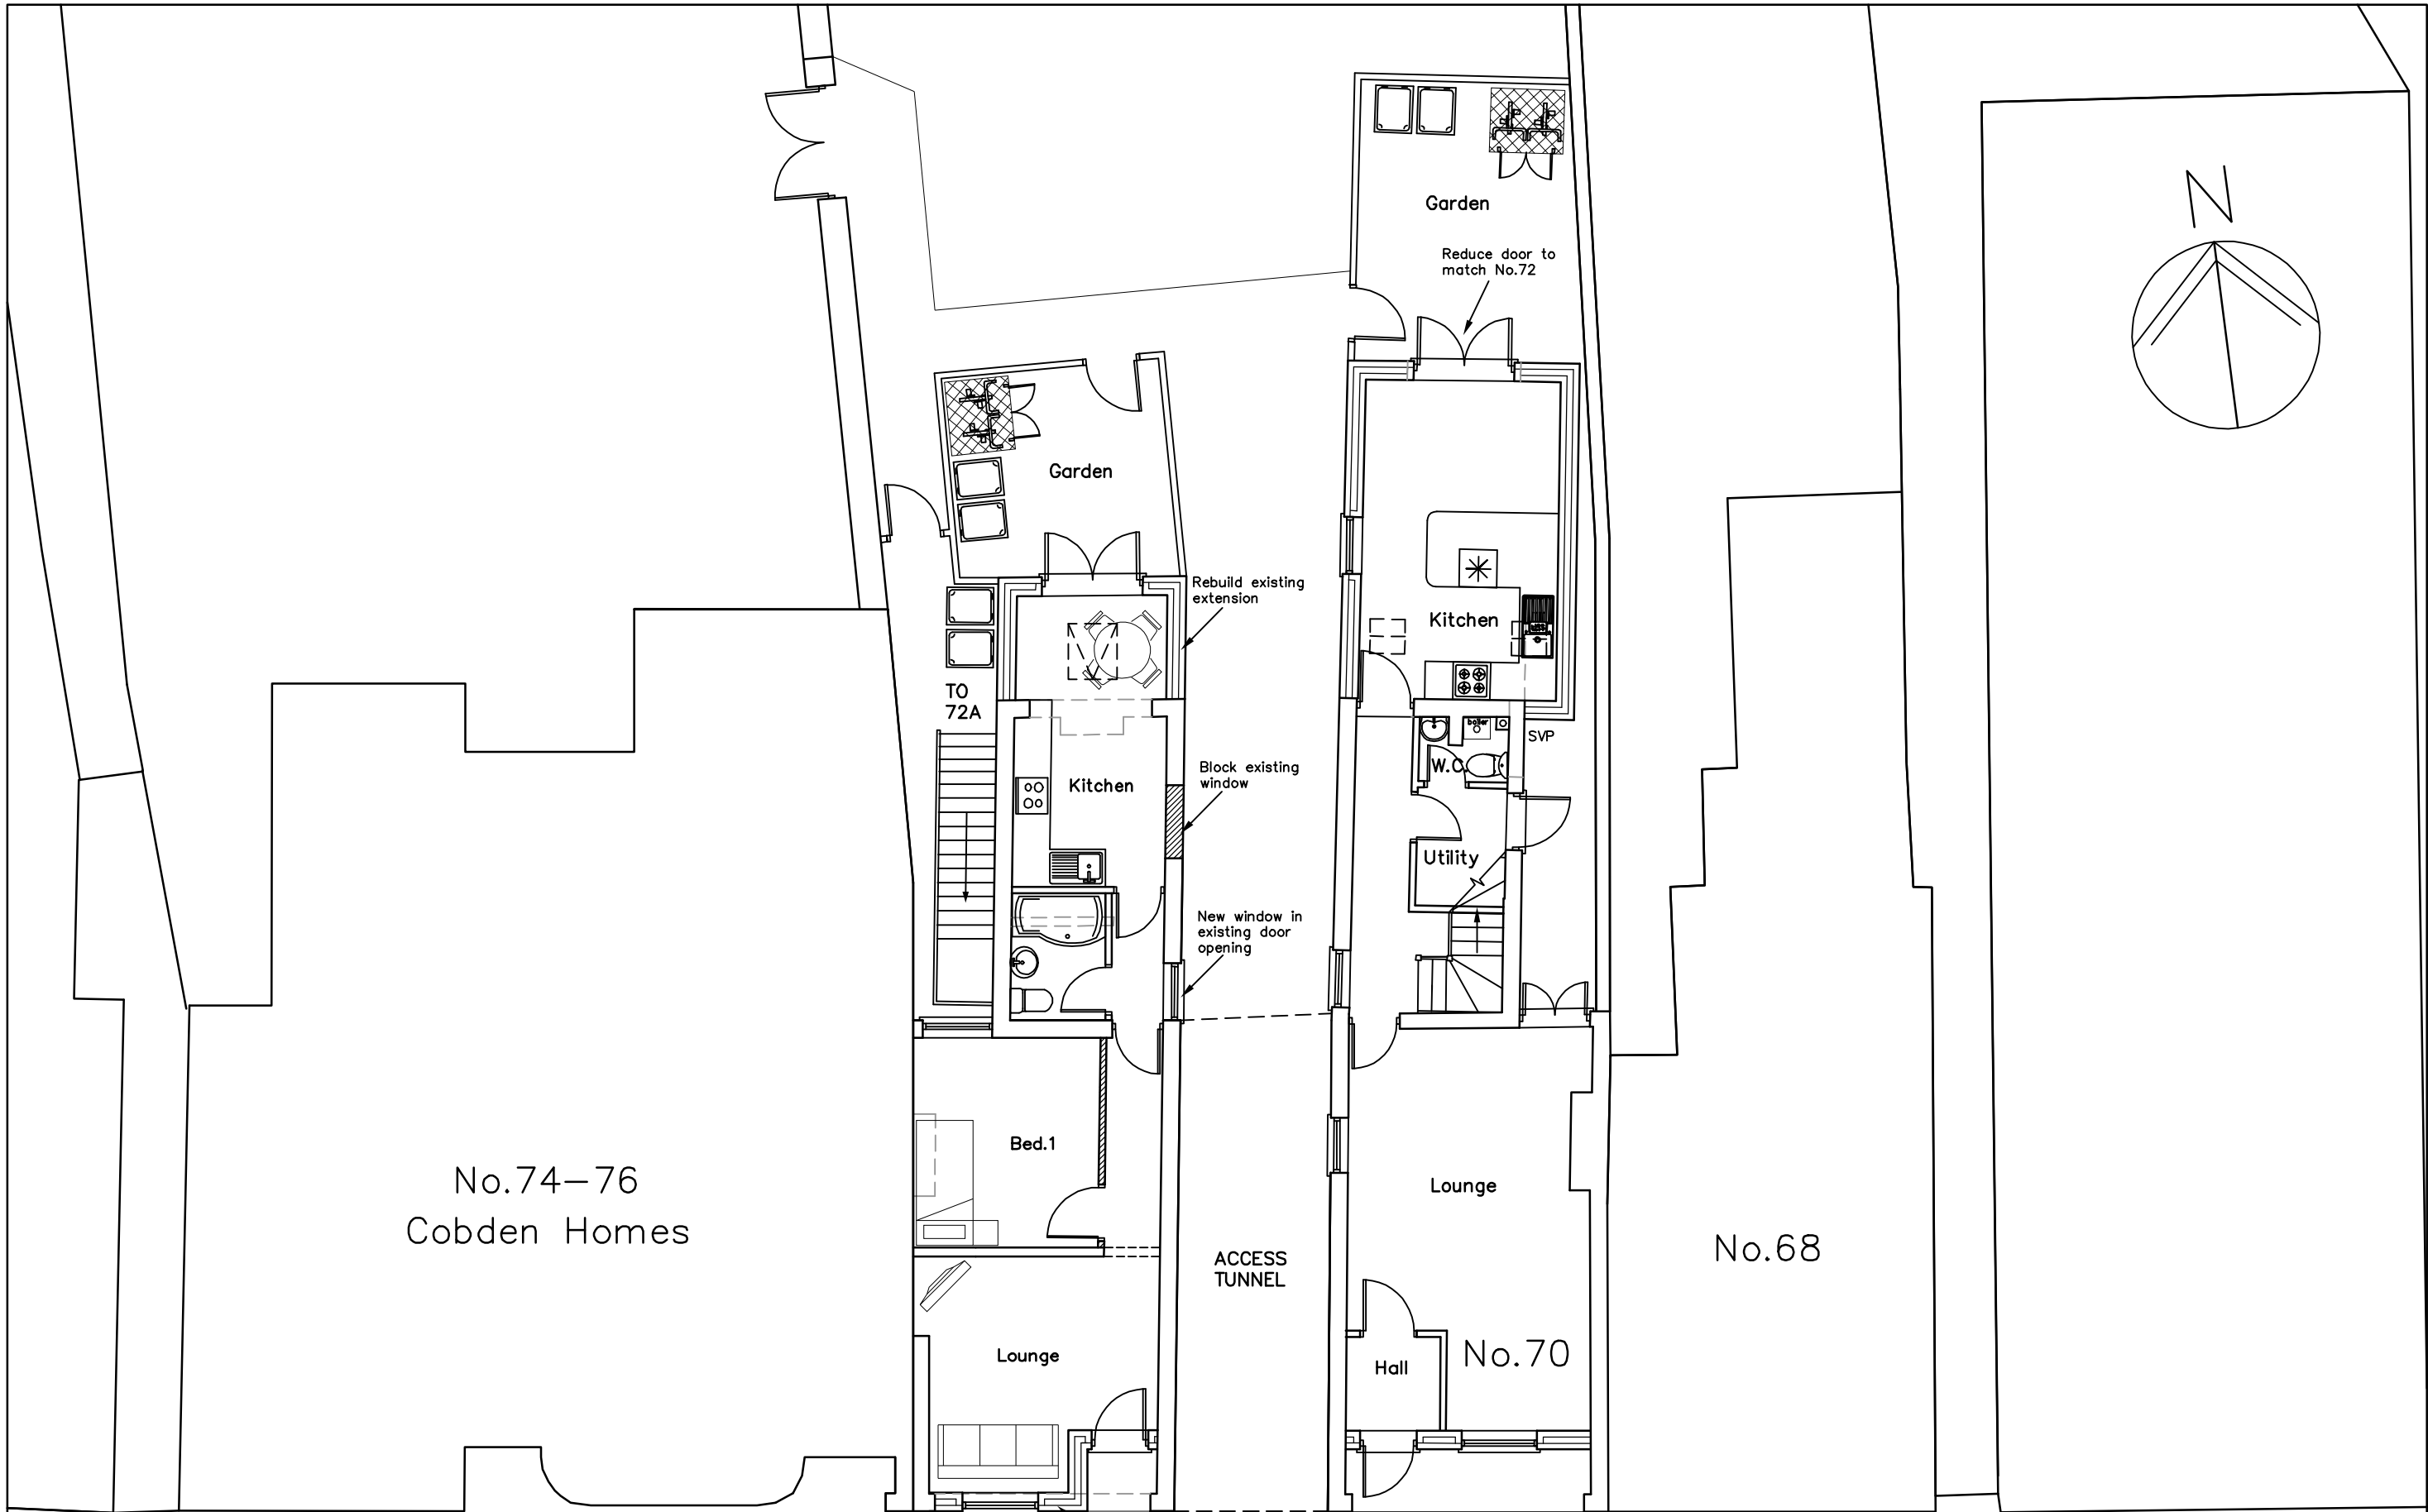

70-72 West Street,
Havant,
PO9 1LN

PROPOSED GROUND FLOOR PLAN

Revisions

A.
B.
C.
C.



Martin Critchley
CHARTERED ARCHITECT

The Old Brewery,
15E South Street, Havant,
Hampshire, PO9 1BU
023 92 474 919
critchleyarchitect@hotmail.com

Scale A1 = 1:50, A3 = 1:100
Date 08/03/17
Drawn SAR/JHL/JGF

16103-421⁰