


Site:	The Curlew PH, Petersfield Road, Havant, PO9 2HU			
TC Ref:	DS/39517/AL			
Title:	Plan TC1, Tree Protection Plan			
Date:	6 March 2017			
Scale:	1:500 @ A3			

Trees to be removed: None.	
Key:	Category Trunk diameter (black ring) Theoretical Root Protection Area First Significant Branch Direction Crown Spread Tree Number
Trees proposed for removal are shown with a dashed crown spread and root protection area.	
British Standard 5837:2012 Categories	
	'A' category trees are those of high quality.
	'B' category trees are those of moderate quality.
	'C' category trees are those of low quality or young trees with a stem diameter below 150mm.
	'U' category trees are those that are unsuitable for retention
Tree protection fencing to be erected prior to the commencement of any works on the site. See section A8 of report.	
	Minimum area where ground protection must be installed. See section A9 of report.
	Suggested location for site cabins, worker welfare, material storage and cement mixing. See section A6 of report.
	Minimum area where care is needed when installing for foundations. See section A12 of report.
	Suggested location for new tree planting. See section A14 of report & Appendix 6.
Limitations of Use	
This plan is based on the topographical and site layout plans provided. All measurements must be checked with these plans and appropriate documents.	
This plan has been prepared in colour. If printed in black and white some details may be obscured.	

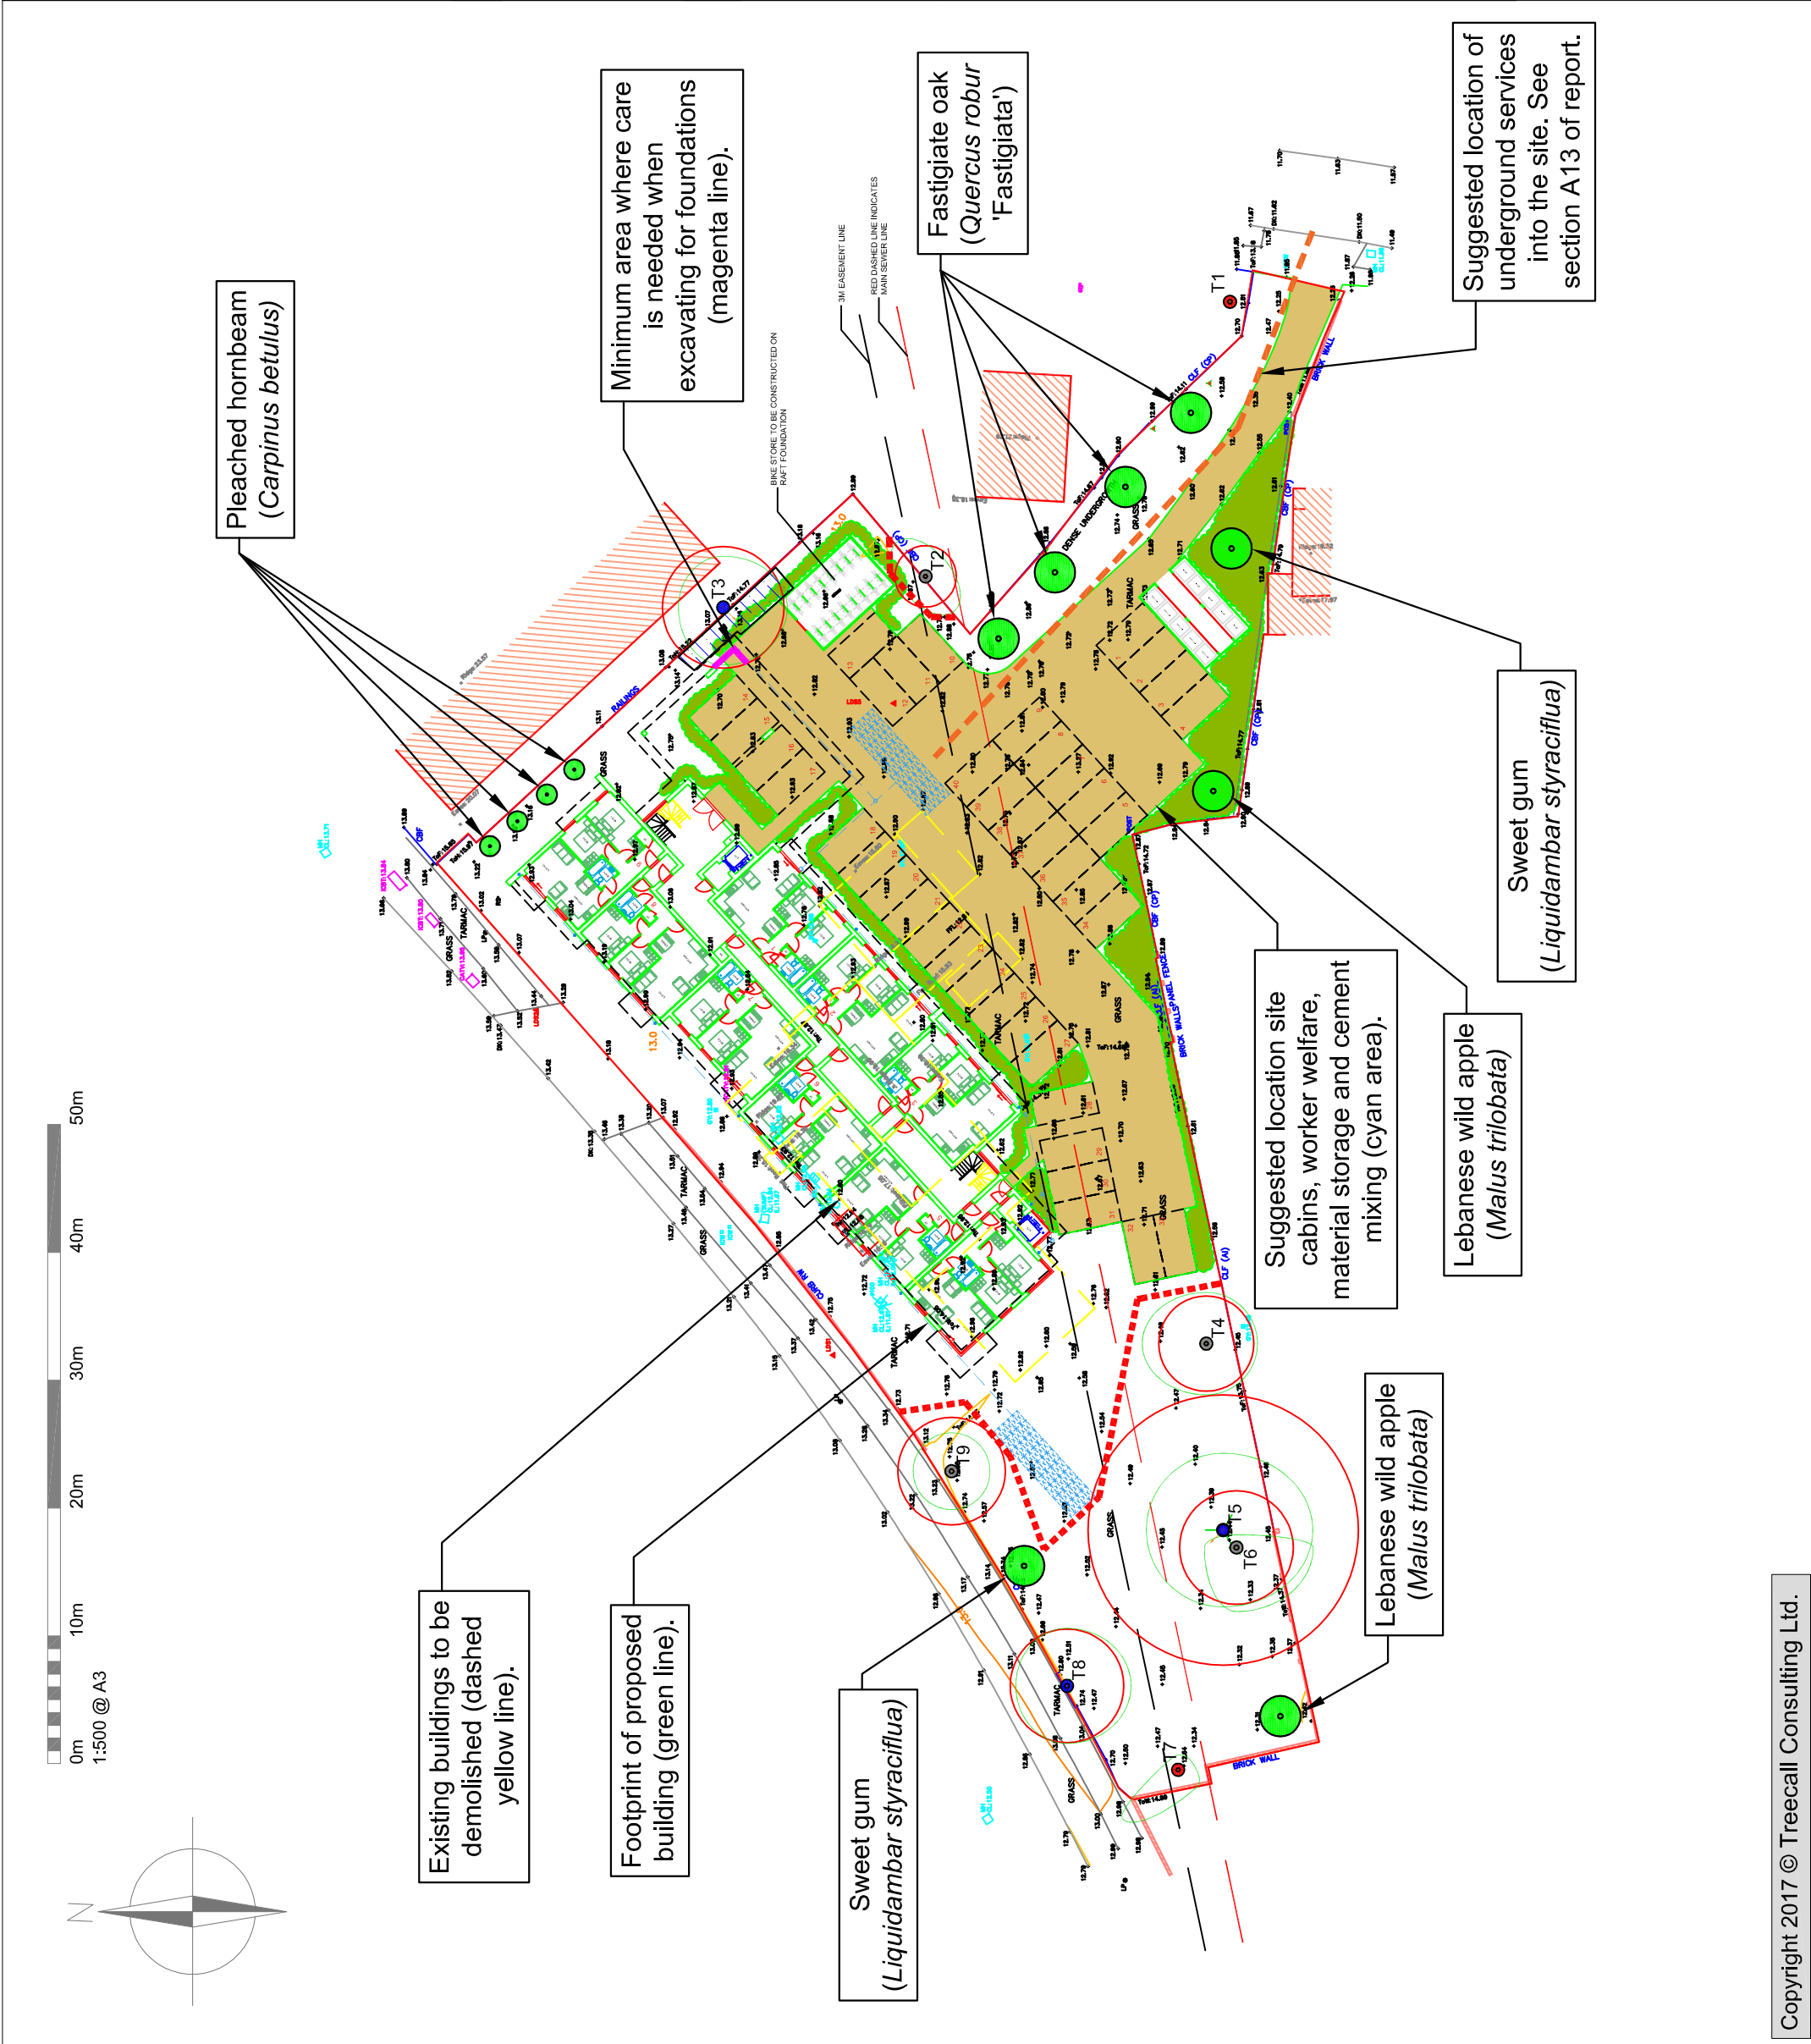

22 Lacey Crescent
Poole BH15 3NZ
T: 01202 462602
E: info@treecall.co.uk
W: www.treecall.co.uk