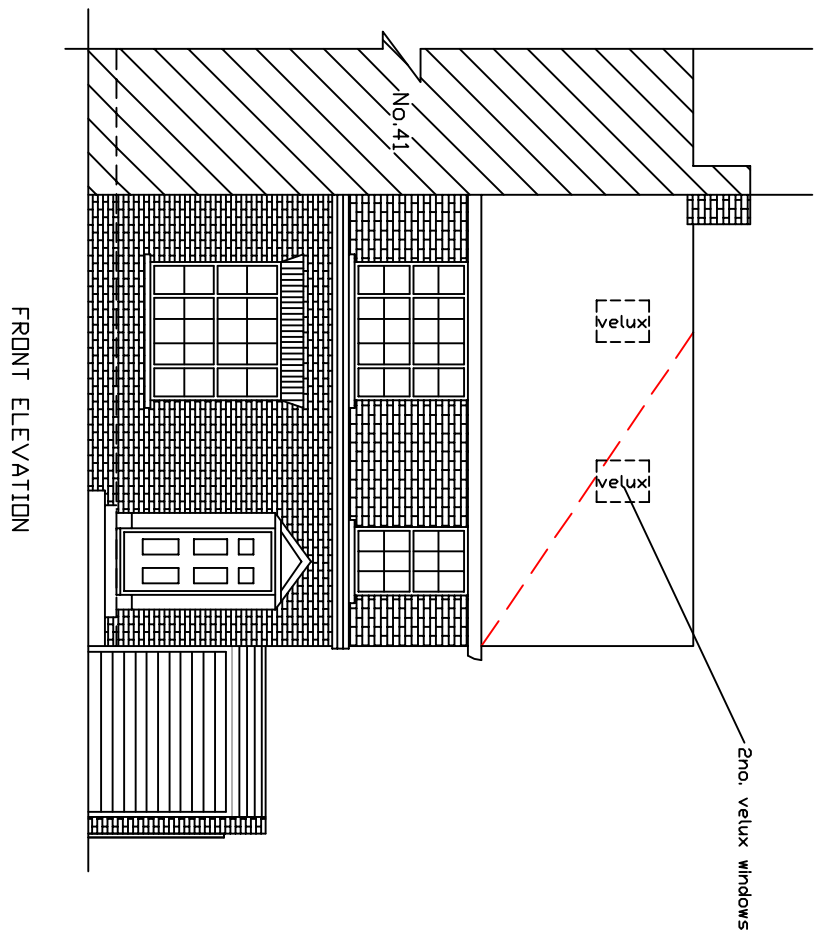
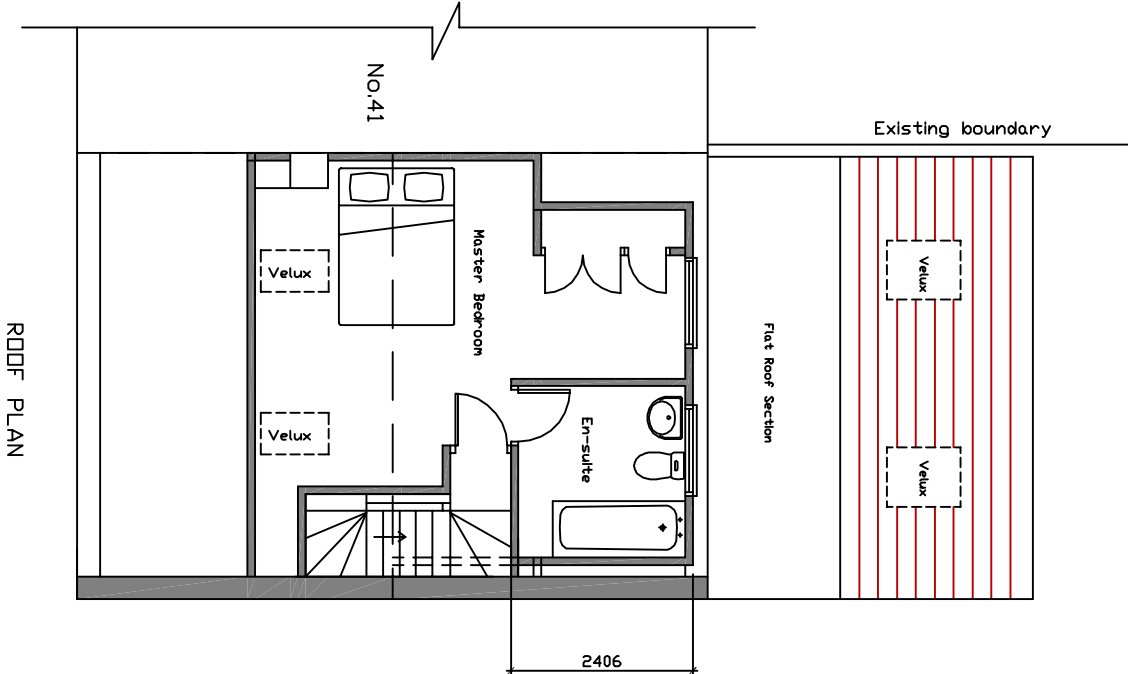
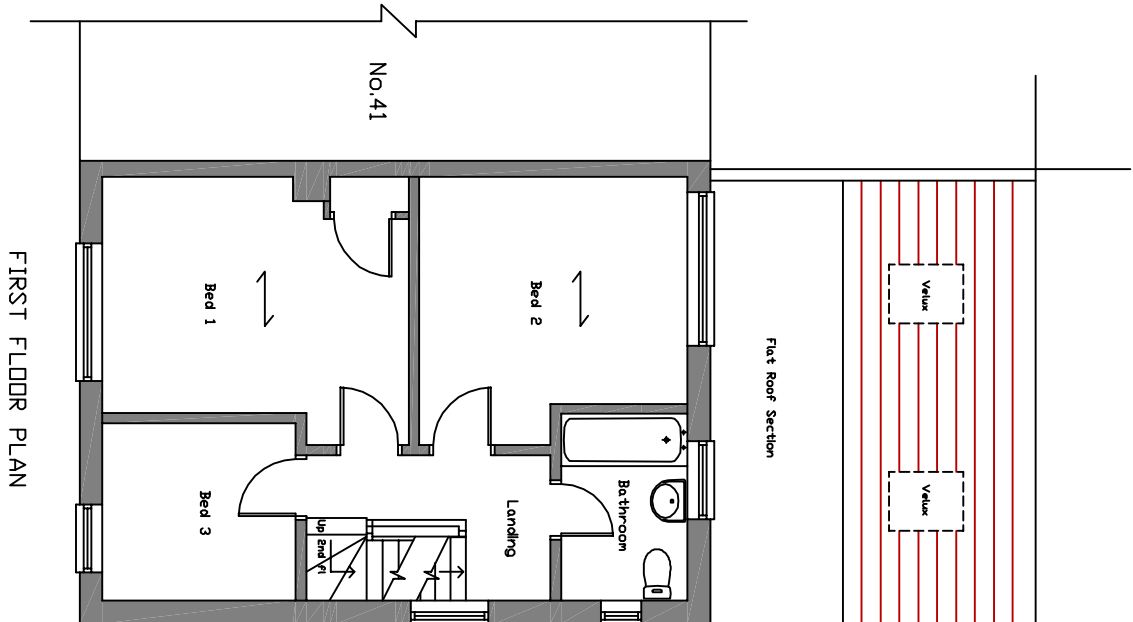
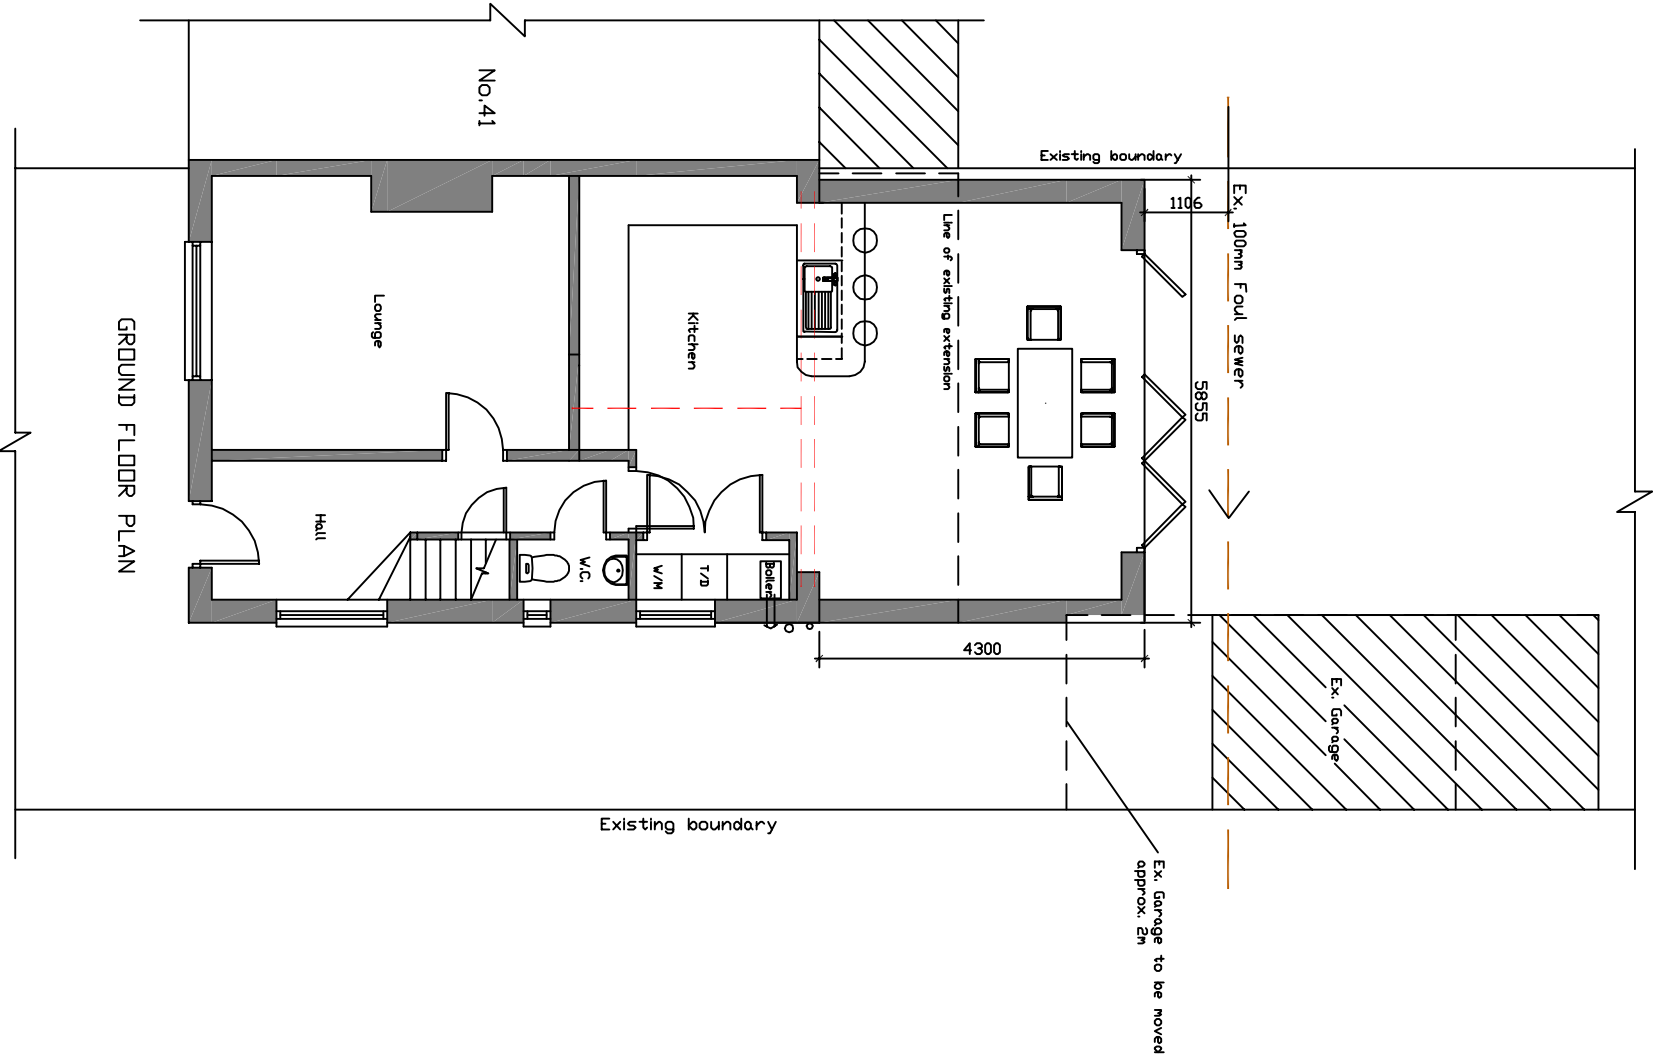
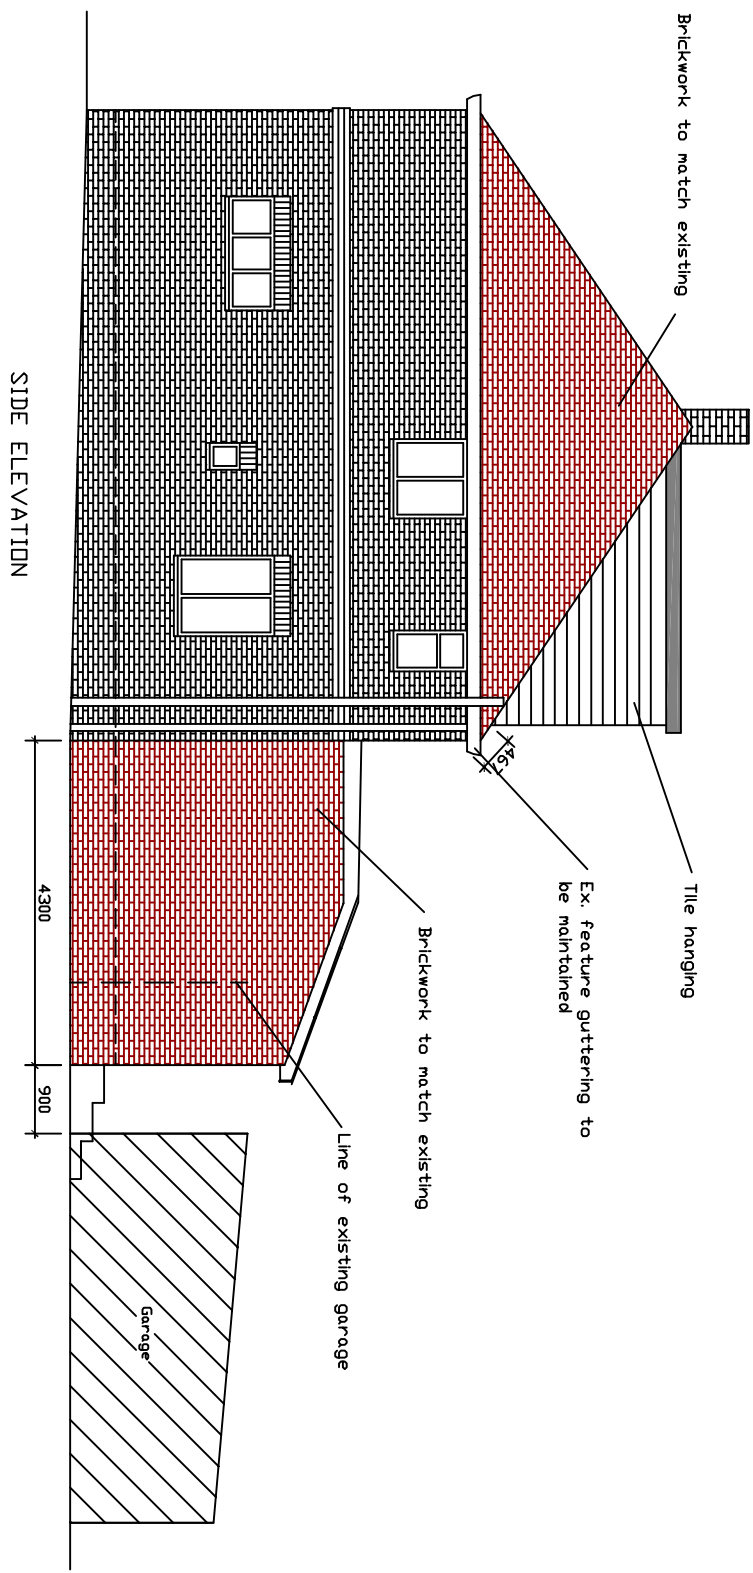
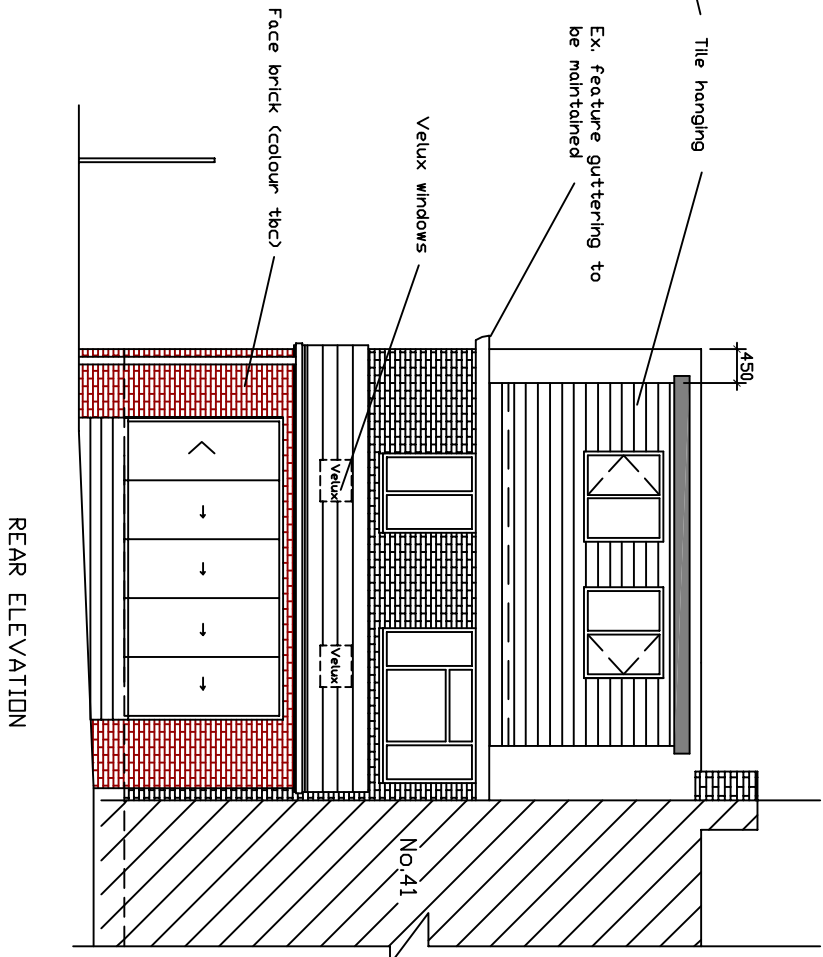
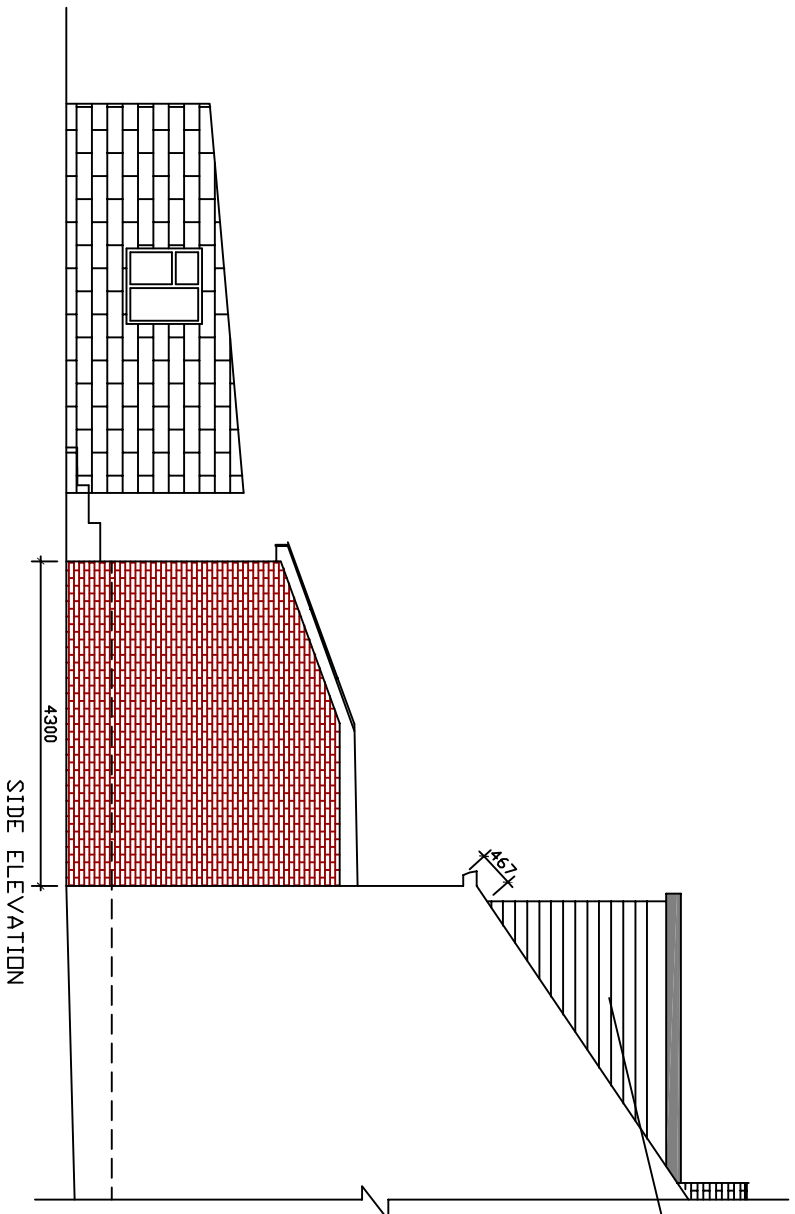


A: Dormer size amended Feb 2017	
Address: Proposed rear extension and loft conversion to: 43 Wigan Crescent Bedhampton PG9 3PP	
Drawing Title: Proposed Plans & Elevations	
Drawing Number: Planning/002	
Date: Jan 2017	Rev: A
Scale: 1:100 @ A2	