


PROPOSED ALTERATIONS AND ADDITIONS.
7, STAUNTON AVENUE, HAYLING IS, HANTS
FOR MR & MRS I JOHNSON.

date Jan 17
scale 1:50

EXISTING LAYOUT

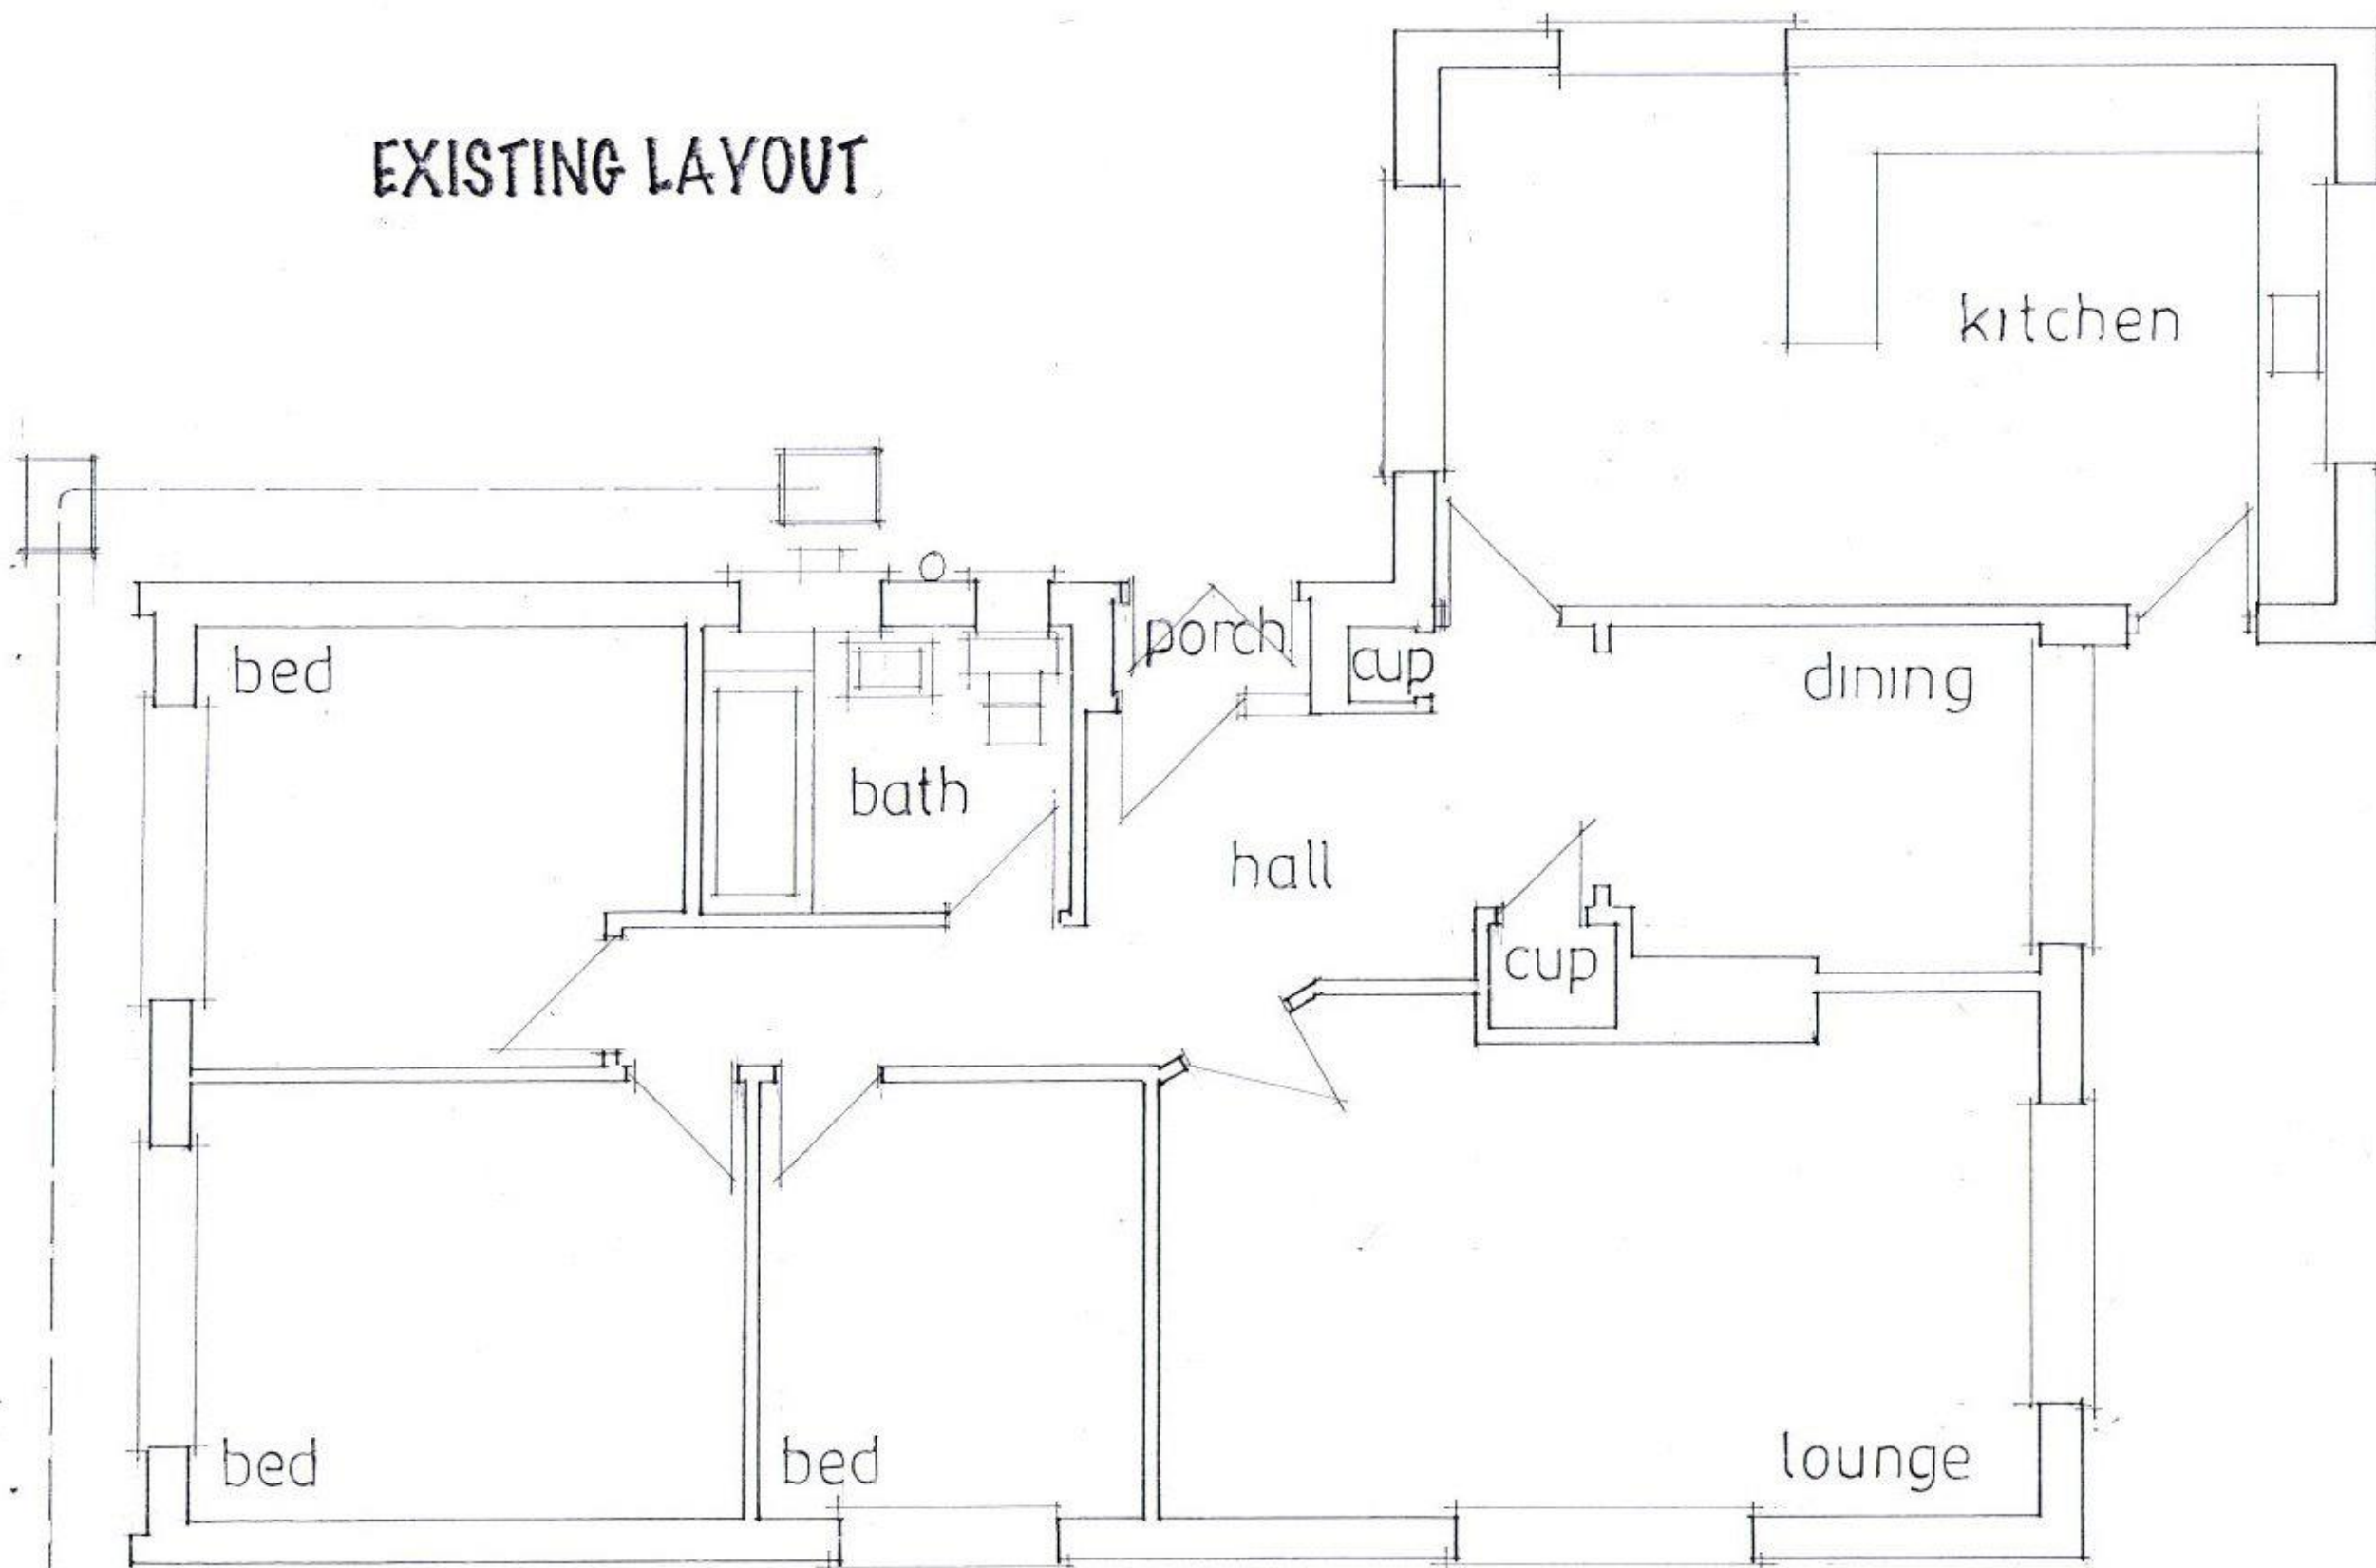

PETER J. WALKER

182 SEAFRONT, HAYLING ISLAND, HANTS
PO11 9AN
TEL 02392467571