


NOTES:

Dimensions to be checked on site before commencing work. Any discrepancies shall be reported to the architect immediately.


Do not scale from these drawings except for planning purposes. Use figured dimensions only.

Where applicable this drawing is to be read in conjunction with other consultants' drawings.


This drawing is the copyright of bloomfield parker architects Ltd.

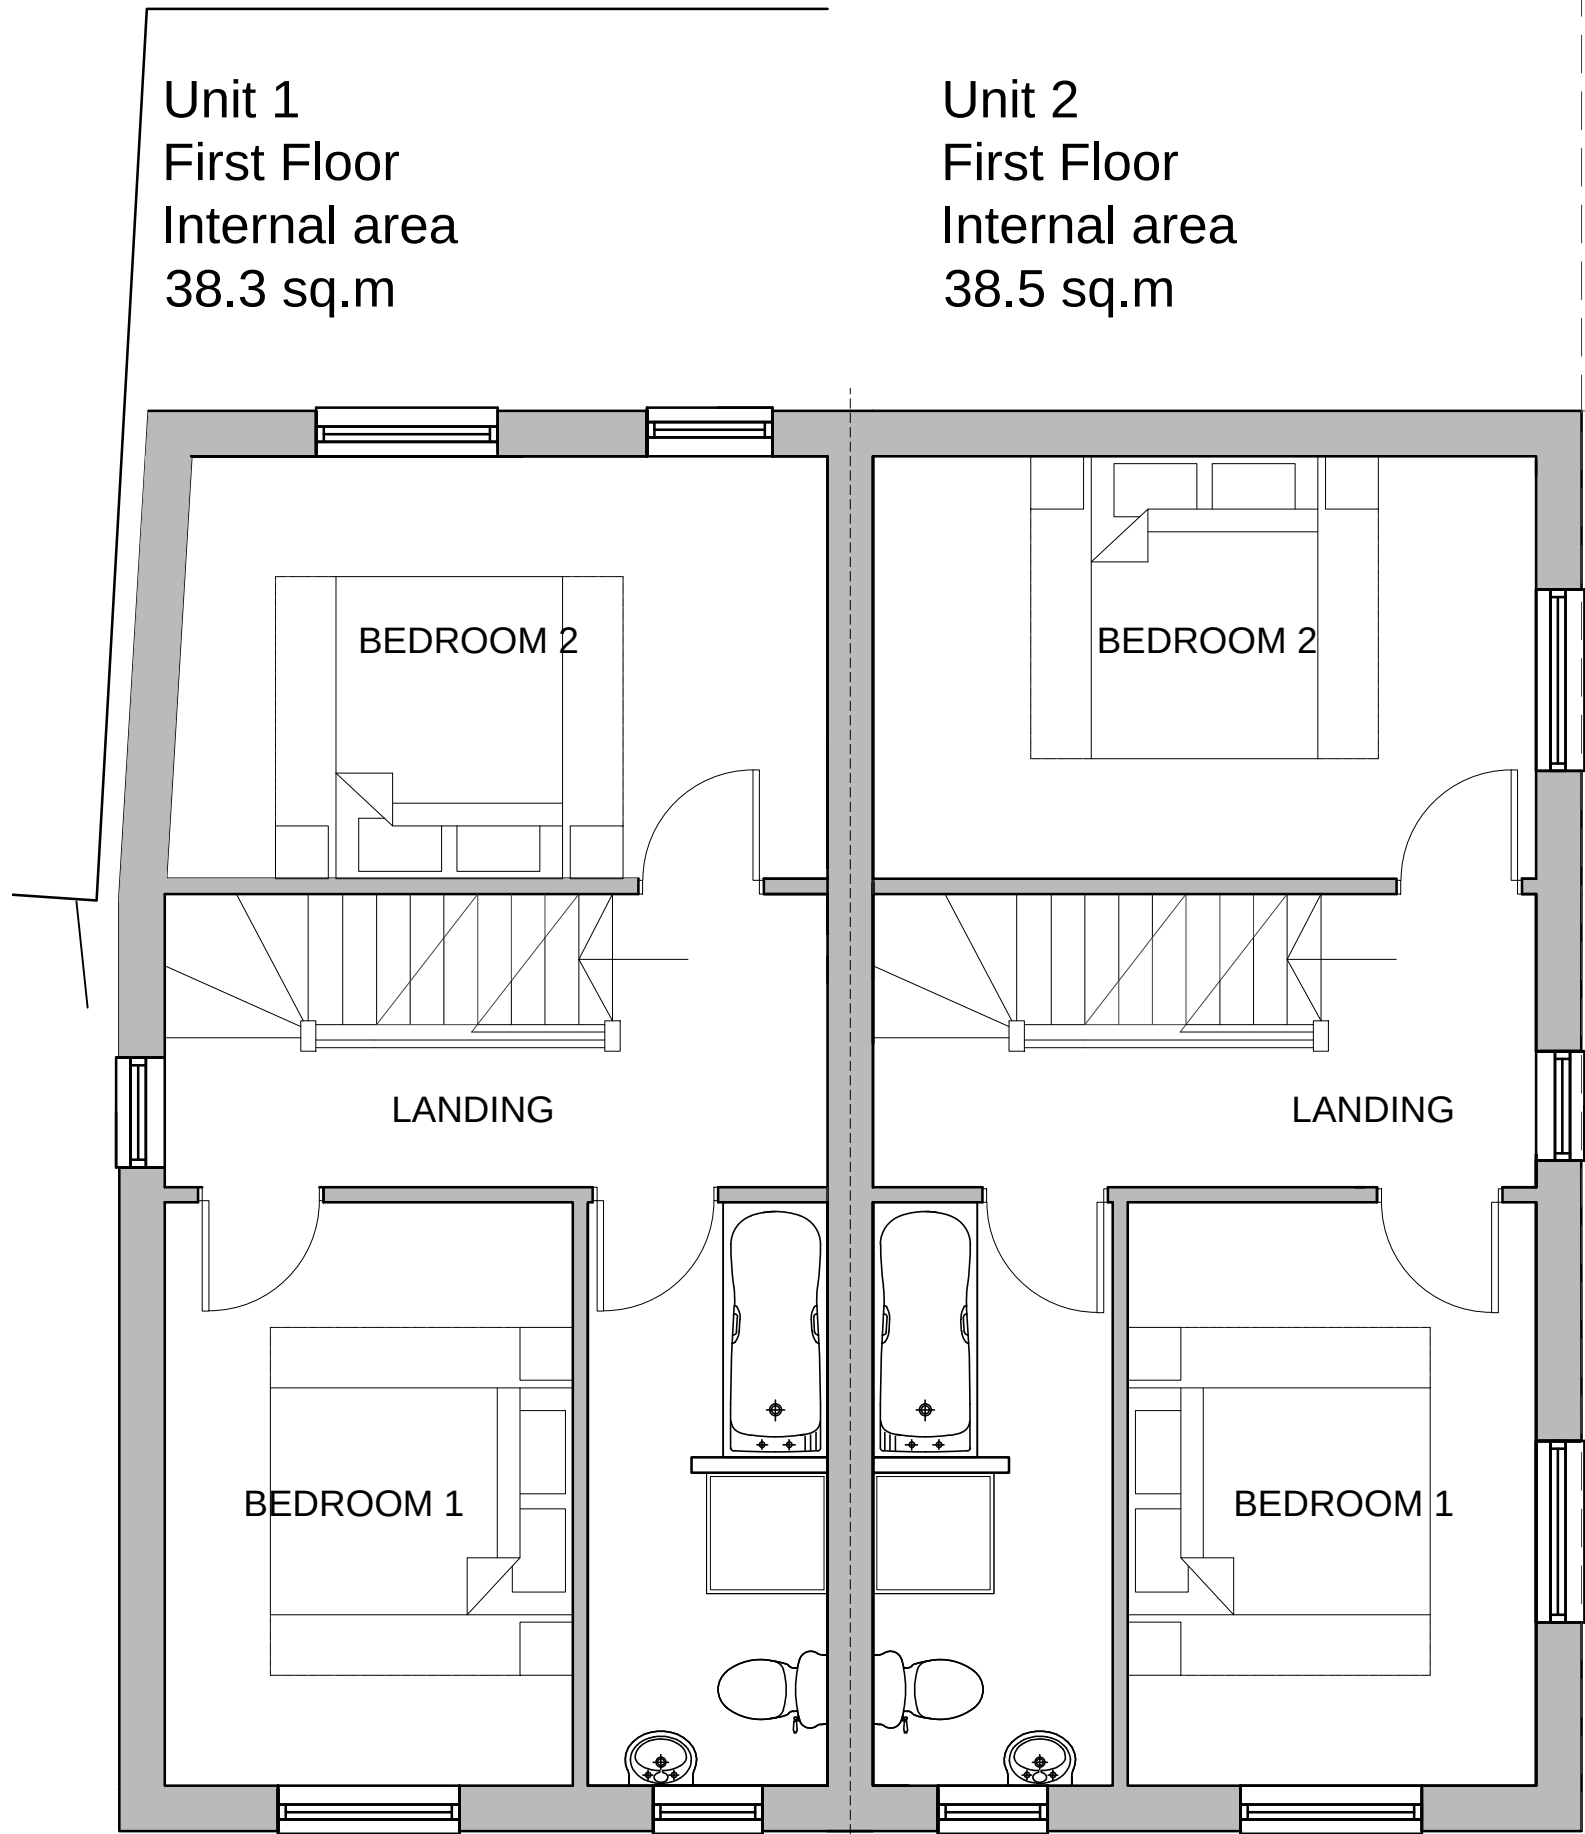




PROPOSED TOWNHOUSE
FIRST FLOOR
Scale 1:50

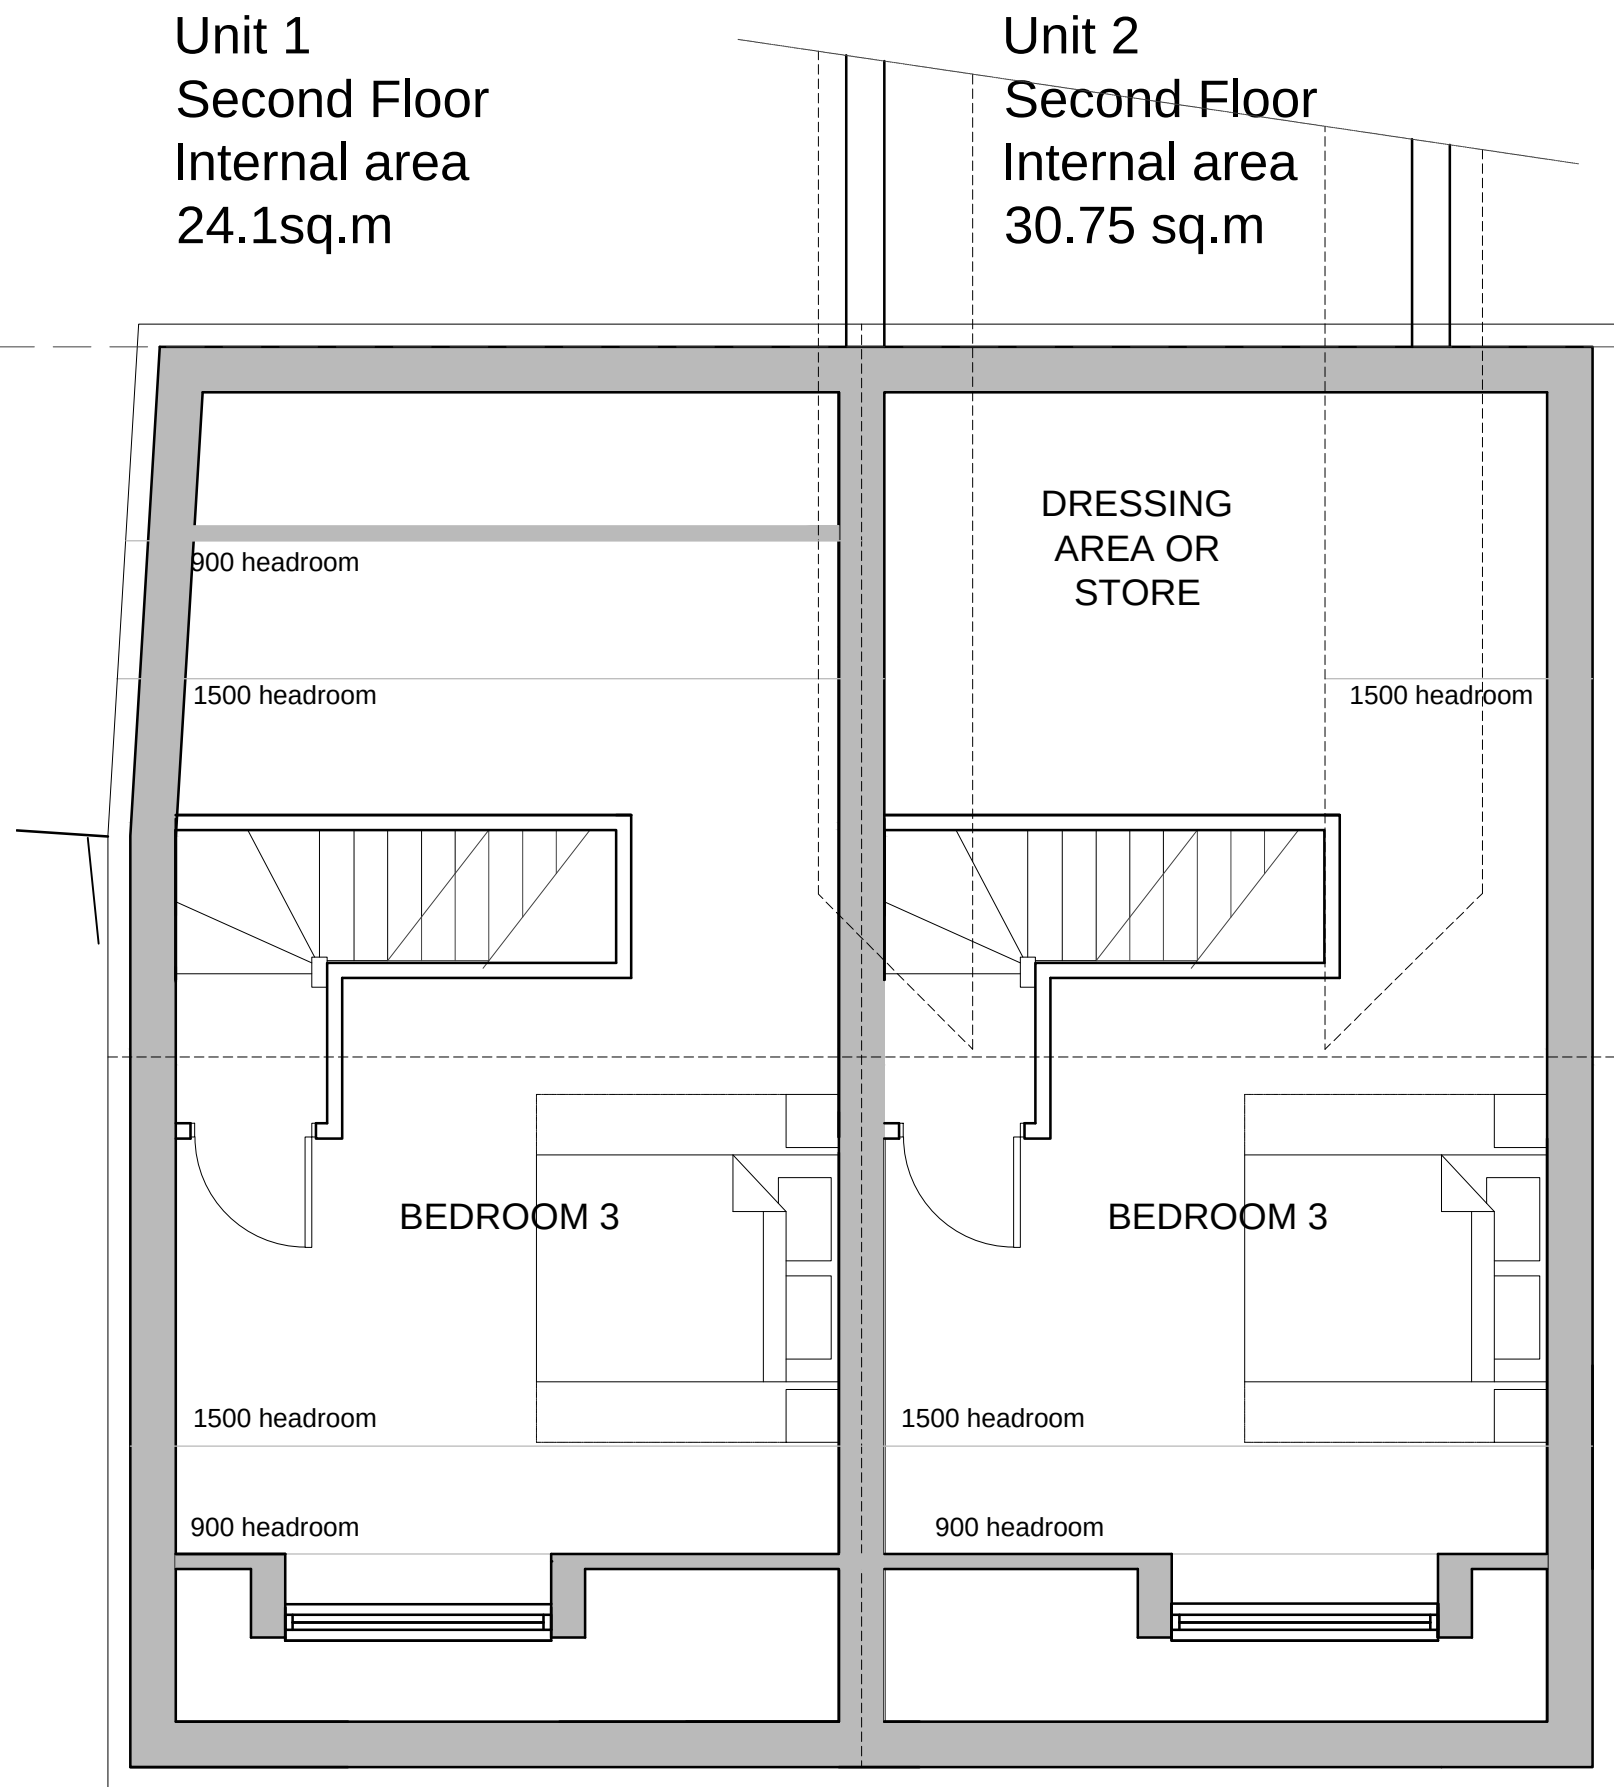

PROPOSED TOWNHOUSE
SECOND FLOOR
Scale 1:50

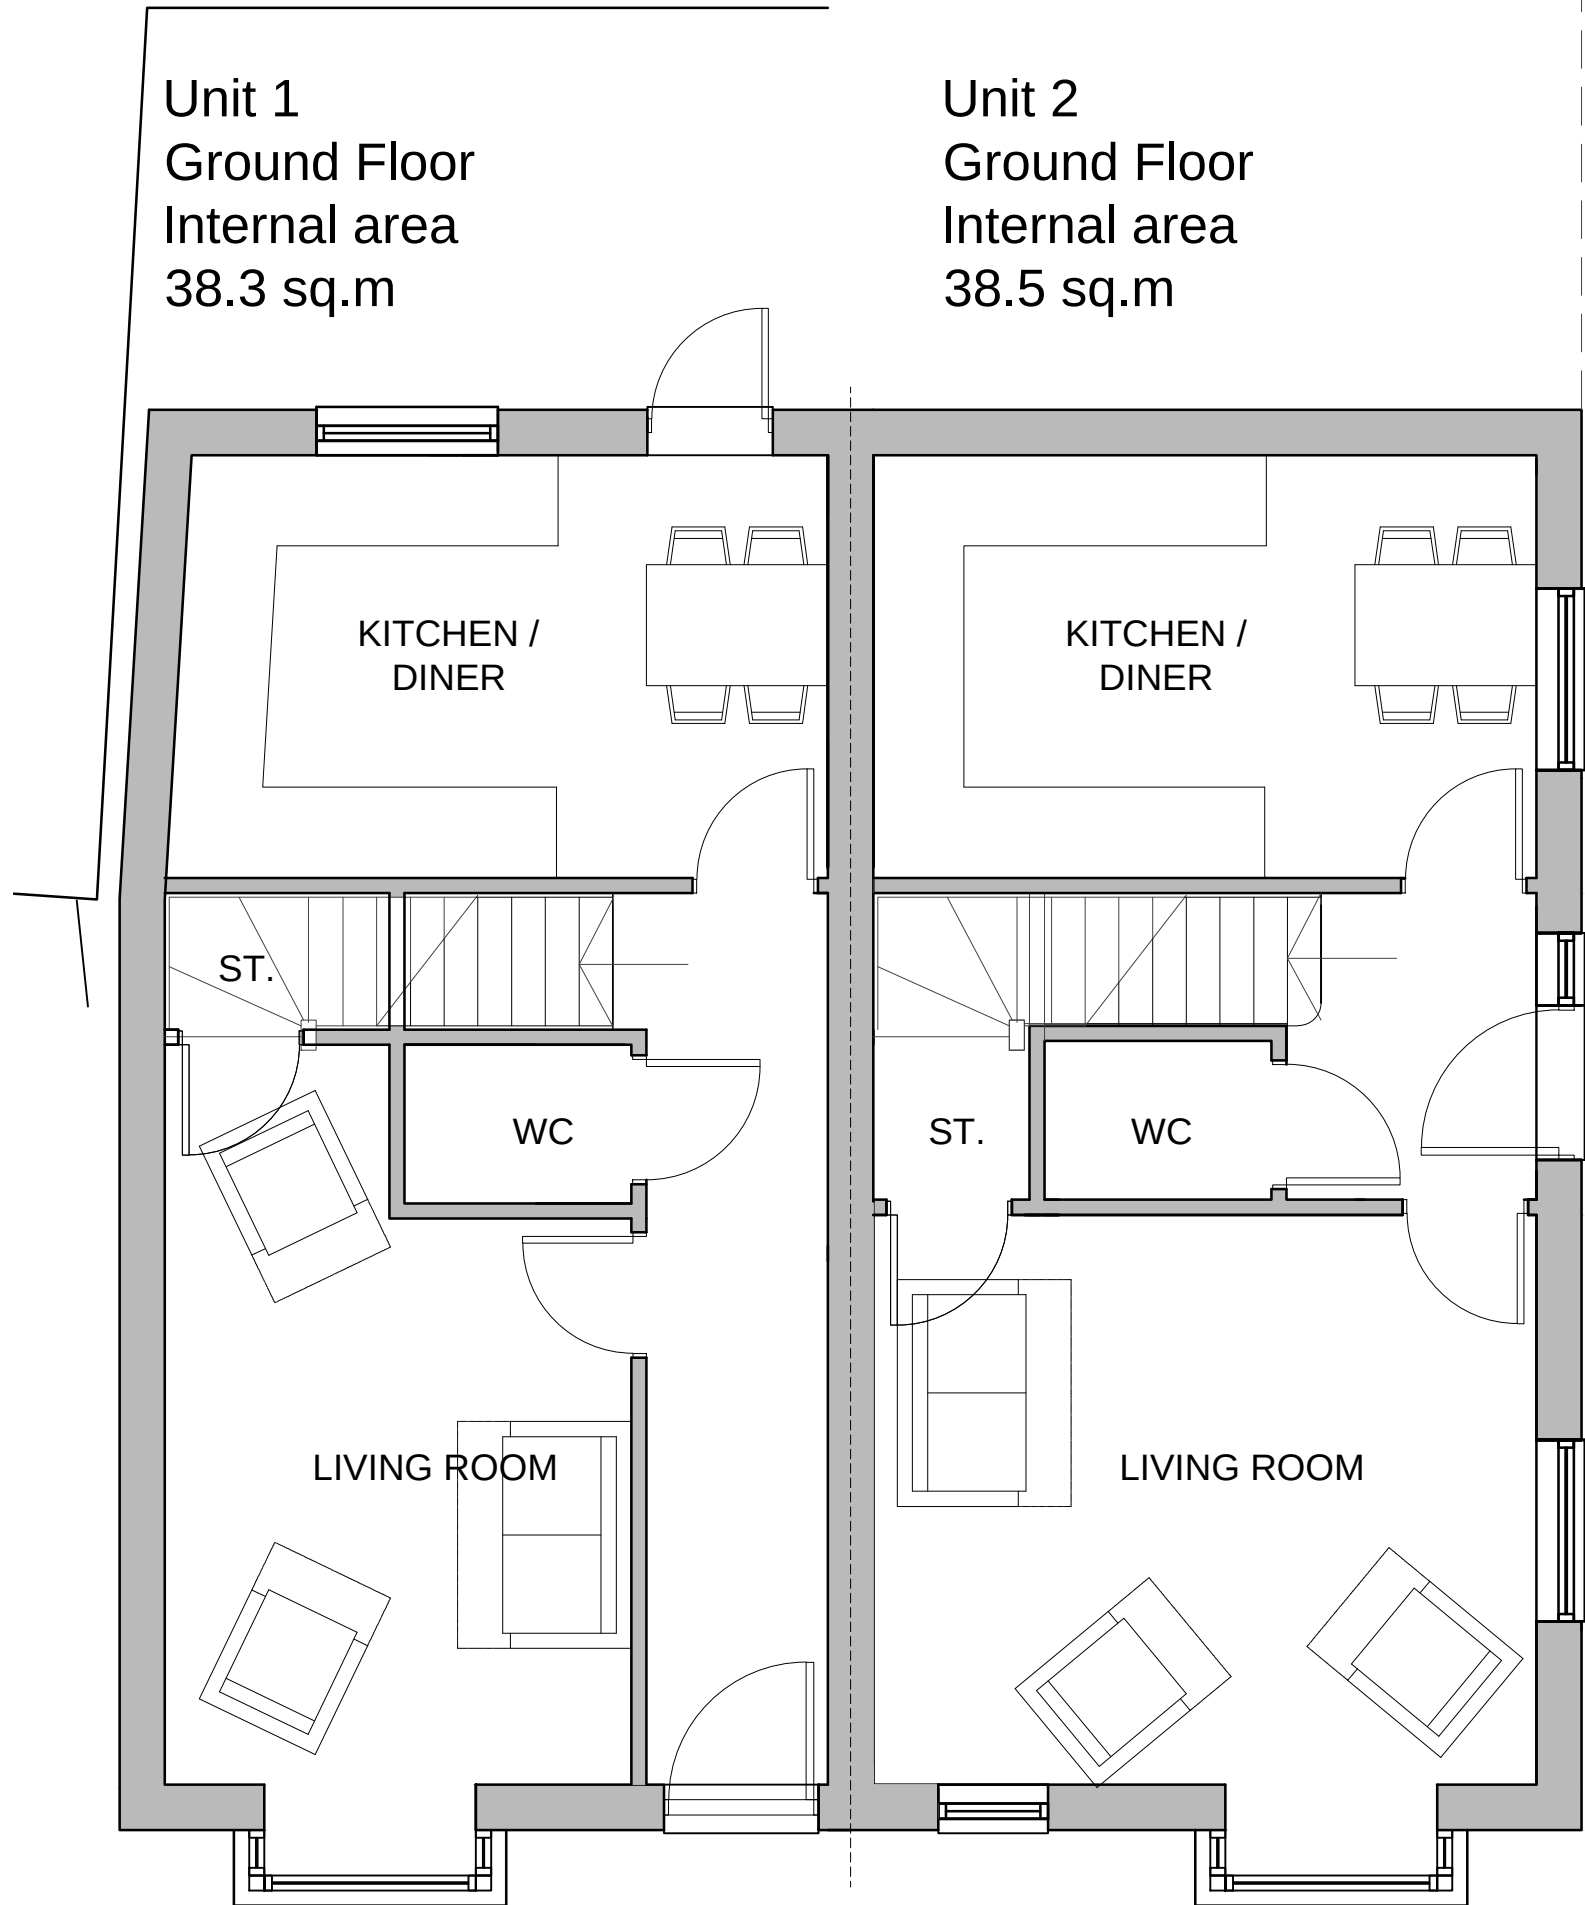

PROPOSED TOWNHOUSE
GROUND FLOOR
Scale 1:50

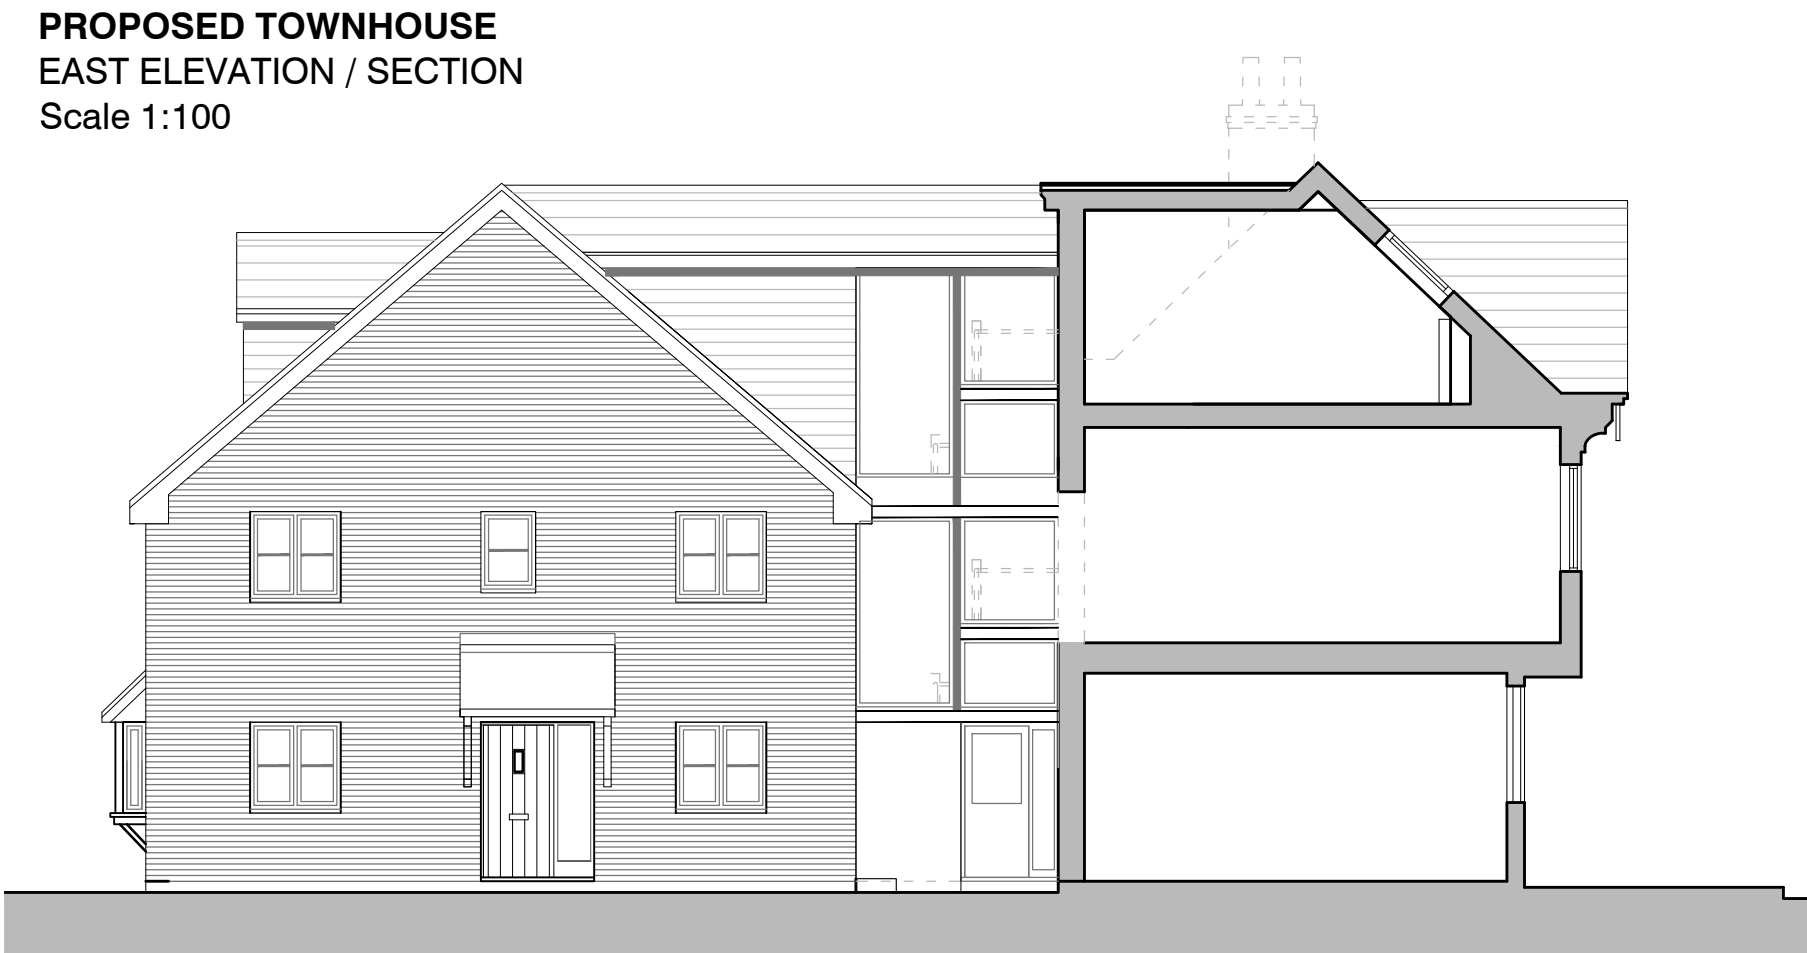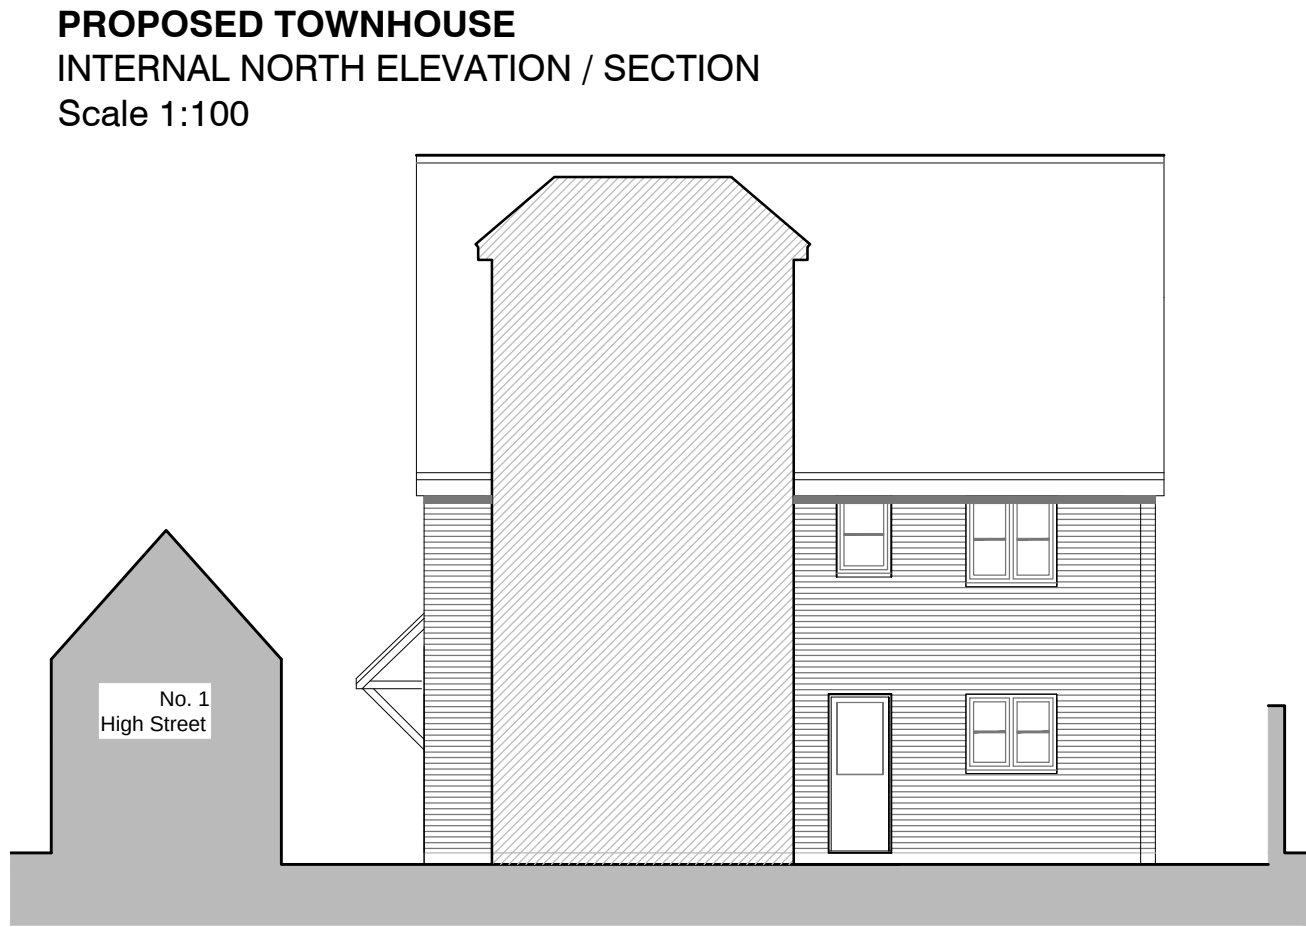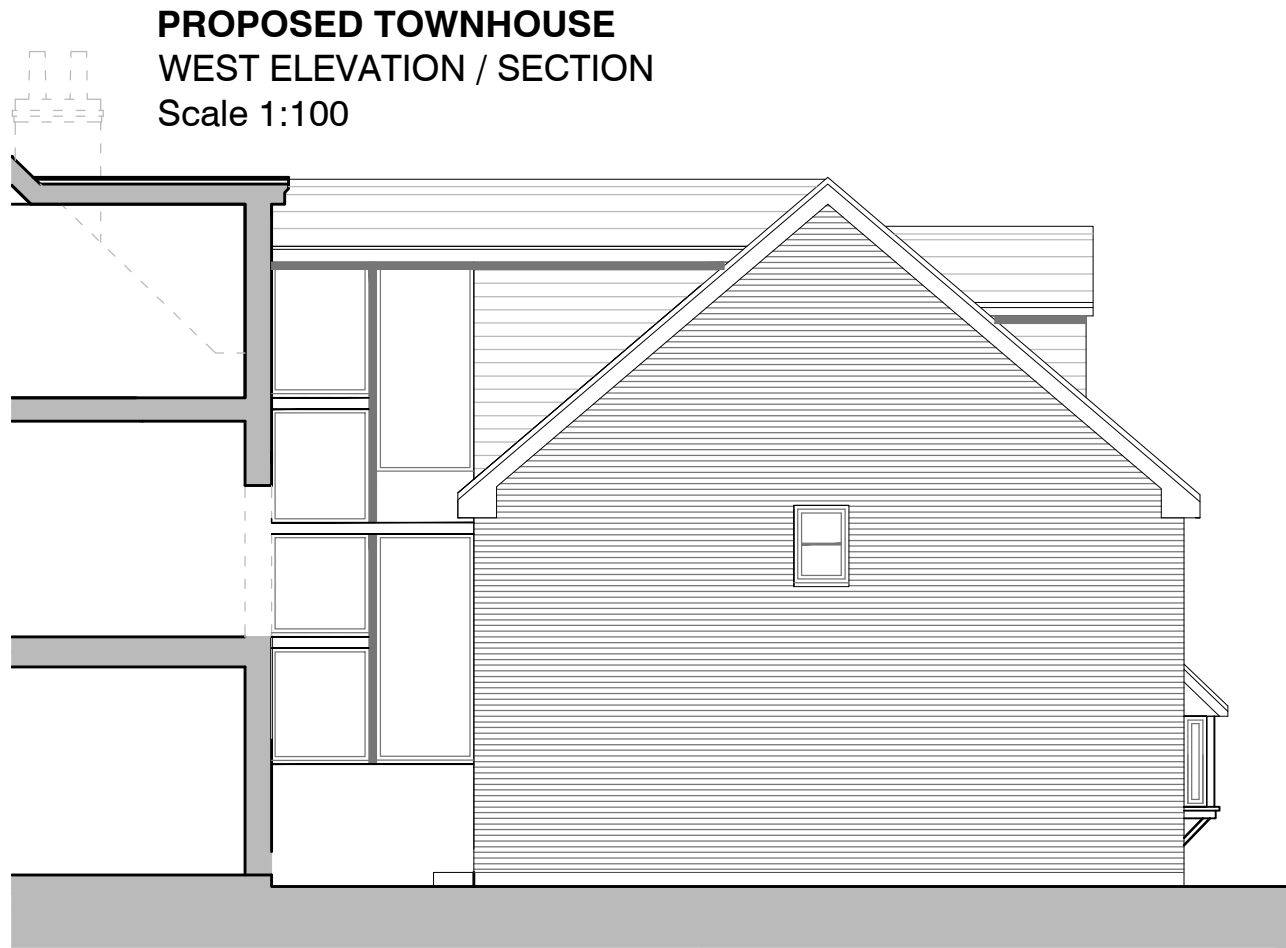

bloomfield parker
ARCHITECTS

7 The Old Flour Mill, Queen Street, Emsworth, Hants, PO10 7BT
Tel: 44 (0) 1243 373855

e-mail: info@bloomfieldparker.co.uk

For
Huckleberry Developments

Project
Town Brewery, West Street, Emsworth

Title
PLANNING - TOWN HOUSES
PROPOSED PLANS AND ELEVATIONS

Date	Drawn	Scale	Checked
Dec '16		1:50, 1:100	
Job Number	Prefix	Drawing Number	Revision
16.119		03 - A1	