


PROPOSED SINGLE STOREY ADDITION
11, BLACKTHORN ROAD, HAYLING I, HANTS
FOR MR & MRS P. DAVIES

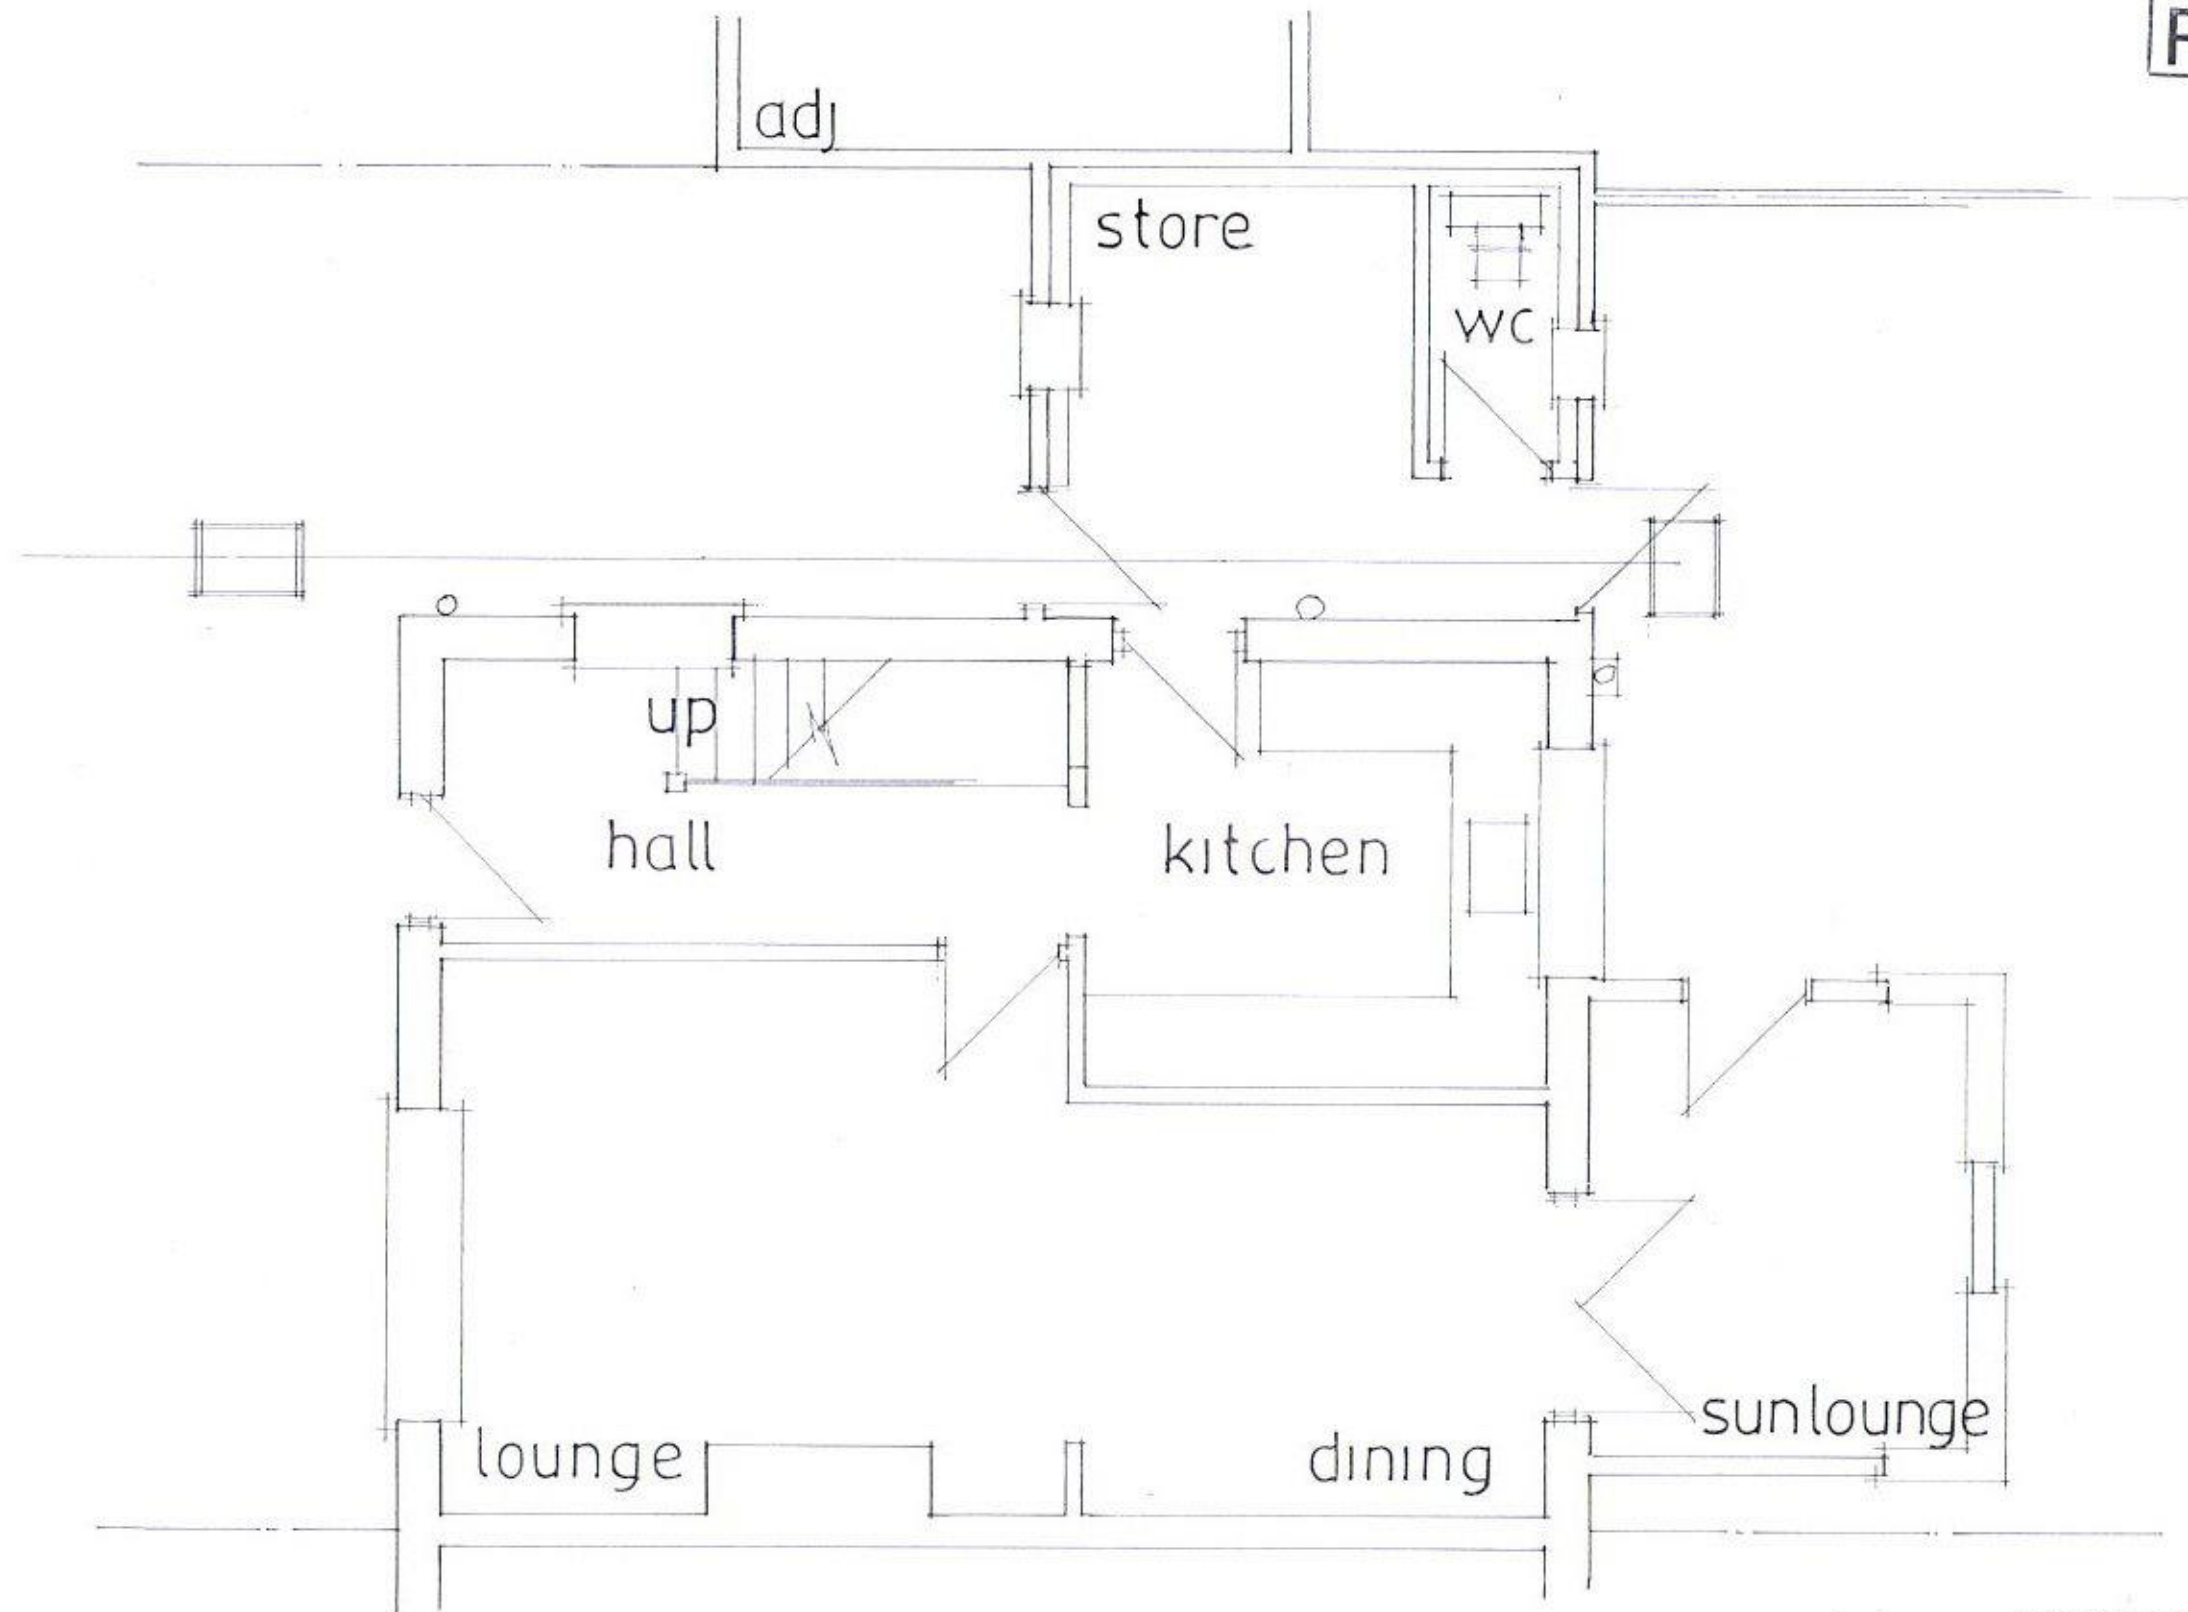

date feb 16
scale 1:50

EXISTING GROUND FLOOR

PETER J. WALKER MRICS
CHARTERED SURVEYOR
182 SEAFRONT, HAYLING ISLAND, HANTS
PO11 9 AN

TEL: 02392467571