


The Cowplain School
3G Artificial Grass Pitch (AGP) Refurbishment

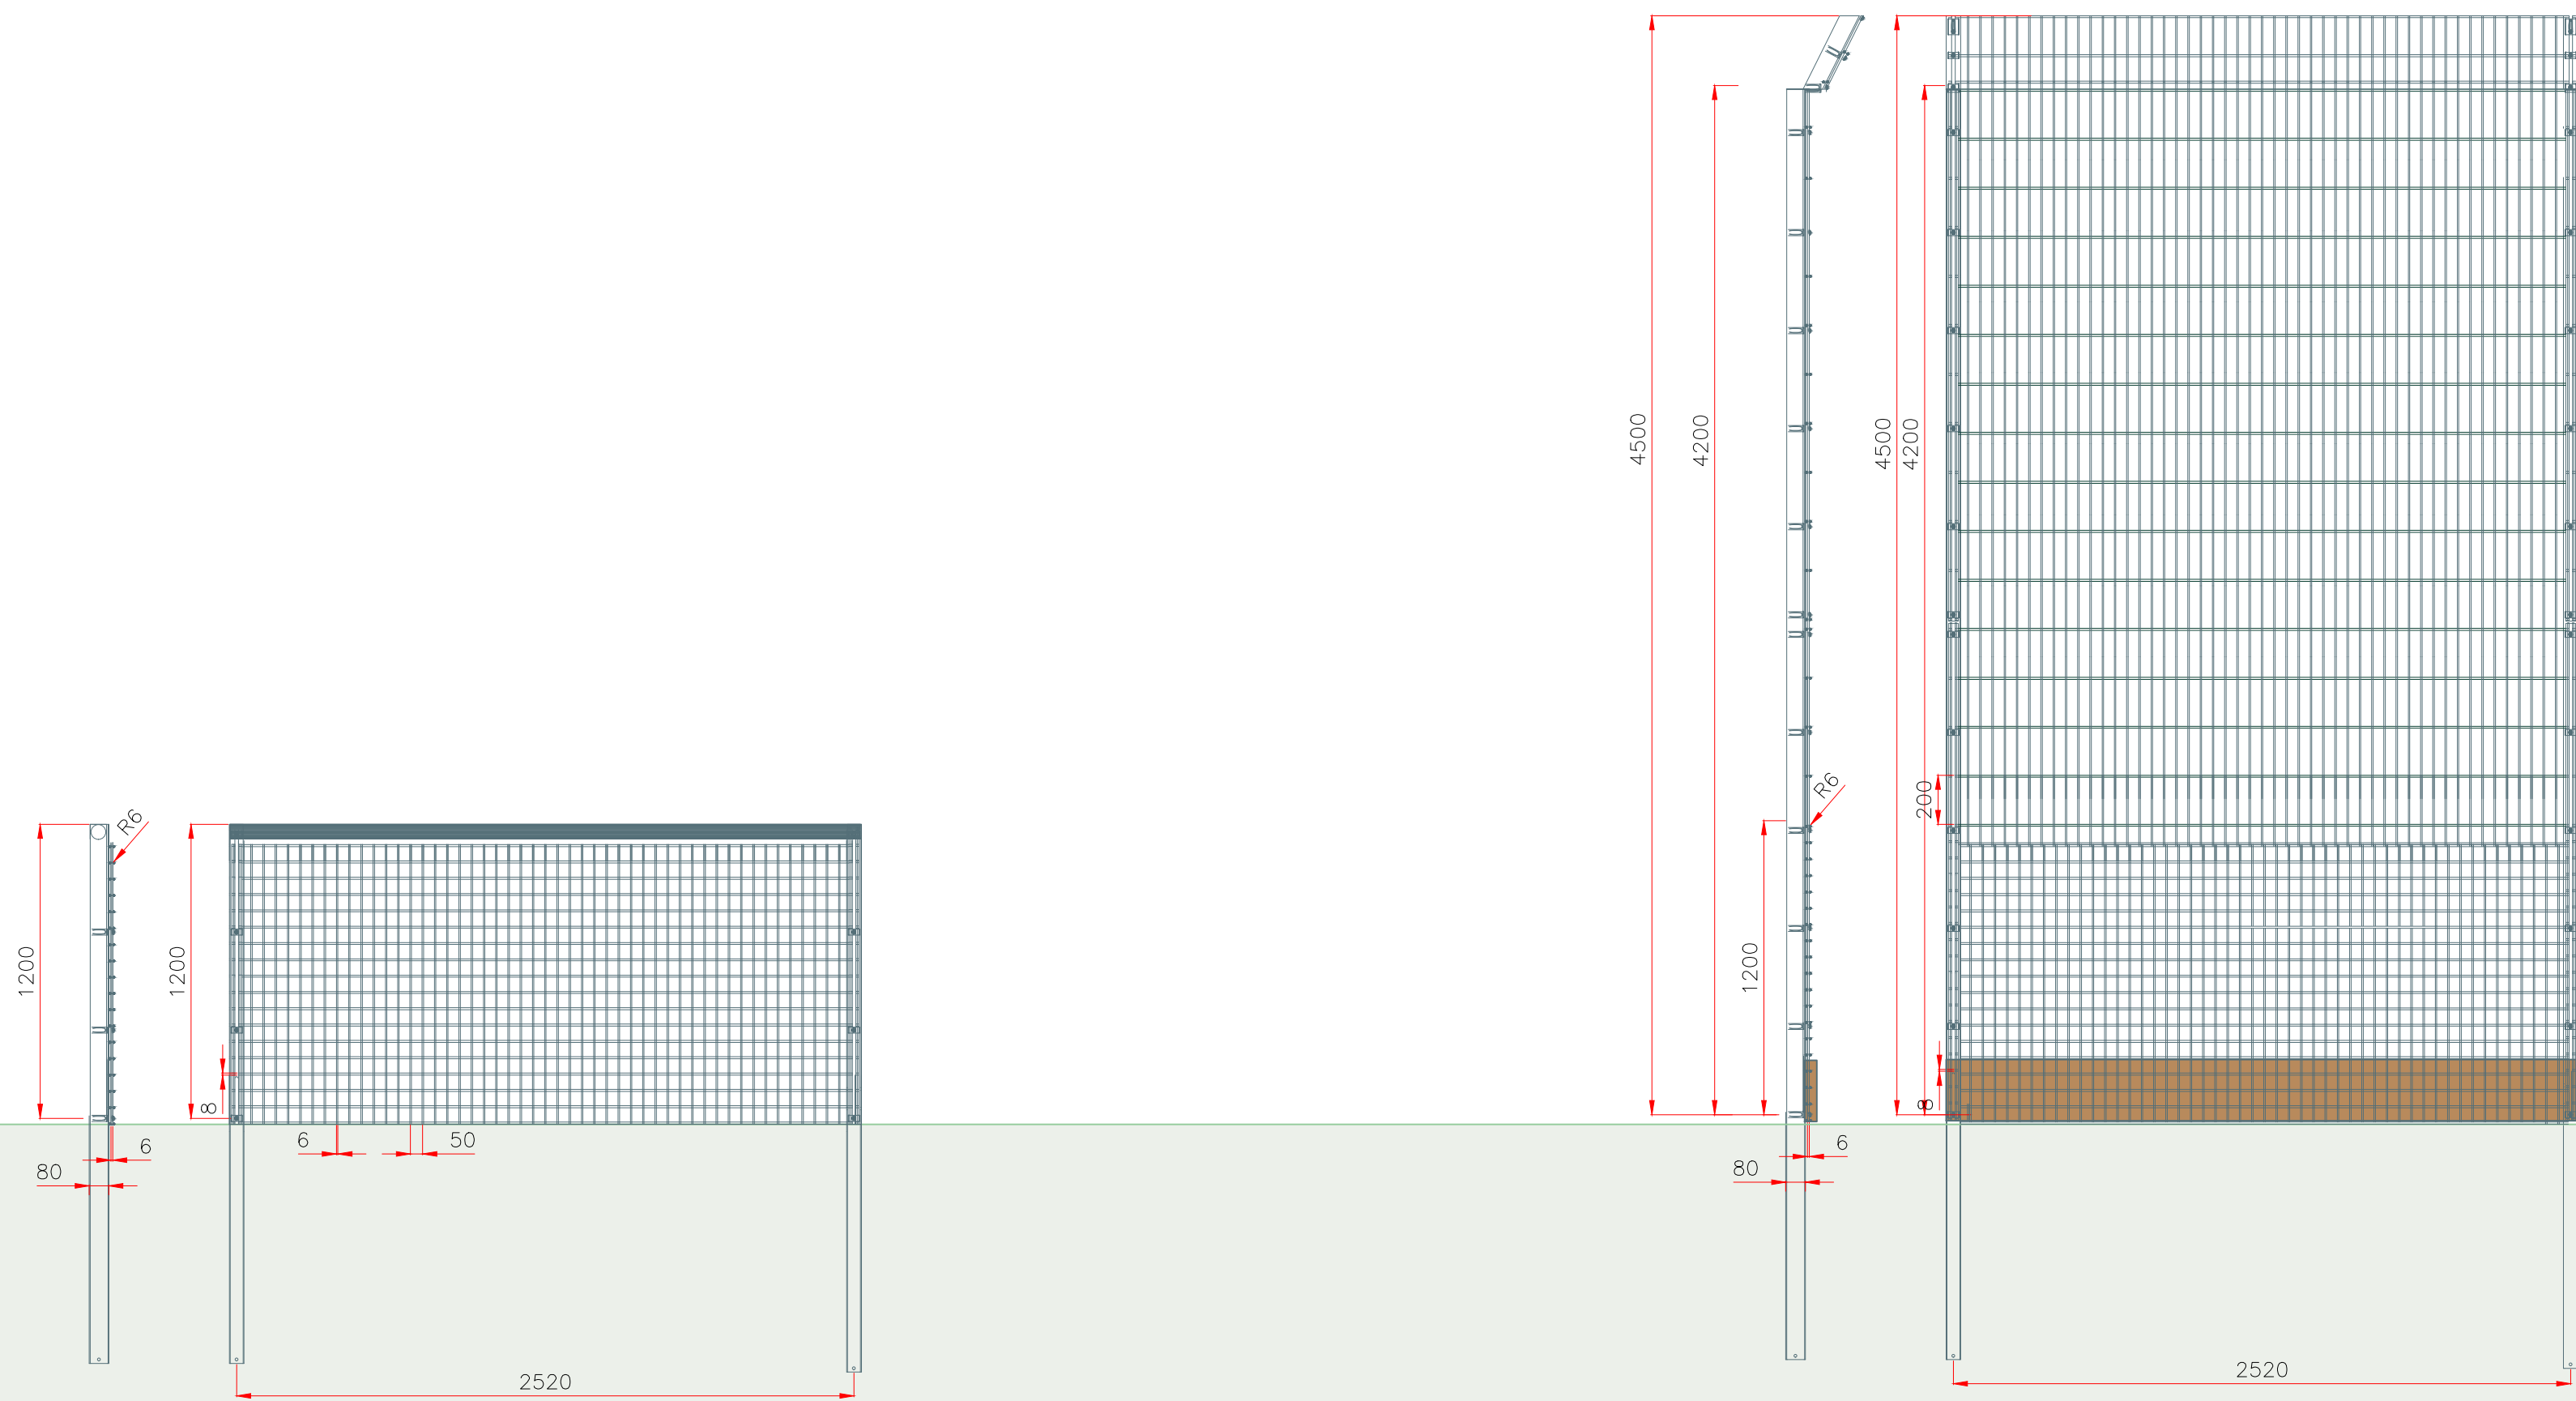


New Pitch
Perimeter Barrier
1.2m High to
Segregate Pitch
Area from New
Adjoining Enclosed
Spectator Area


Existing and New
Ball Stop Fencing
Forming Pitch
Enclosure Around
AGP and New Goal
Storage Areas

1. DO NOT SCALE FROM DRAWING. ALL DIMENSIONS TO BE CHECKED ON SITE PRIOR TO COMMENCEMENT OF WORKS.
2. THIS DRAWING IS COPYRIGHT TO SURFACING STANDARDS LTD.
3. ALL PERSONNEL SHOULD BE AWARE OF THE HEALTH AND SAFETY PLAN WHICH IS RETAINED IN THE SITE MANAGERS OFFICE.

- NOTES
- Refurbished 3G Artificial Grass Pitch Area and New Goal Storage Areas (6no.) Each Sized 7.00 x 2.00m
 - Existing and New Ball Stop Fencing Forming Pitch Enclosure Around AGP and New Goal Storage Areas
 - New Paved Mowing Margin / Vegetation Barrier to AGP Perimeter (600mm Wide)
 - New Enclosed Spectator Area Surfaced with Porous Asphalt
 - New Decontamination Foot Mat To Principle AGP Entrance
 - New Boot Scrapers and Litter Bins Adjacent to Principle AGP Entrance
 - New Pitch Perimeter Barrier 1.2m High to Segregate Pitch Area from New Adjoining Enclosed Spectator Area

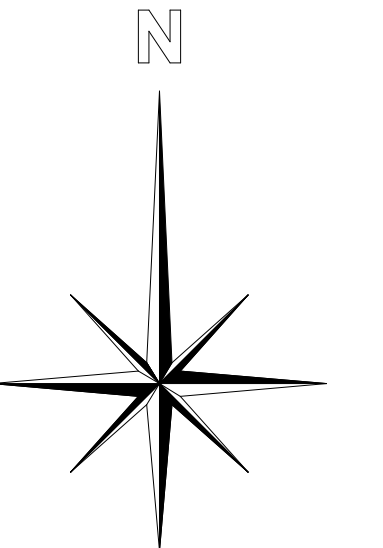

REV	DESCRIPTION	BY	CHK	DATE
01	PLANNING ISSUE - DESIGN REVISIONS	TB		22/02/17
00	PLANNING ISSUE	TB		31/01/17

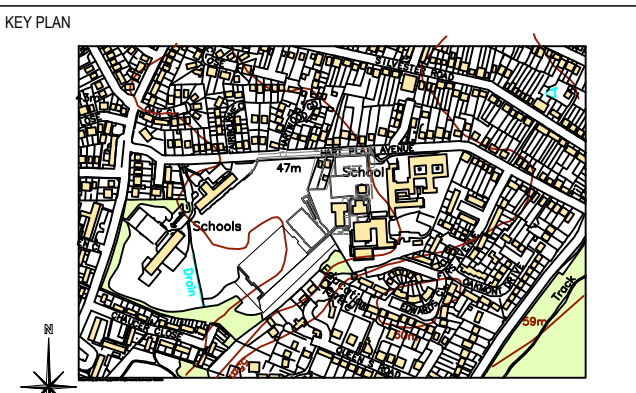

AUTHOR
Sam McDonald

TITLE
**The Cowplain School
AGP Refurbishment
Proposed Elevations**

PROJECT	SCALE	SIZE
SS2198	1:50	A1
DRAWING No	REVISION	
05	01	