


PROPOSED SINGLE STOREY REAR ADDITION.
74, ANDREW CRES, WATERLOOVILLE, HANTS.
FOR C WHITEHEAD & P GODWIN

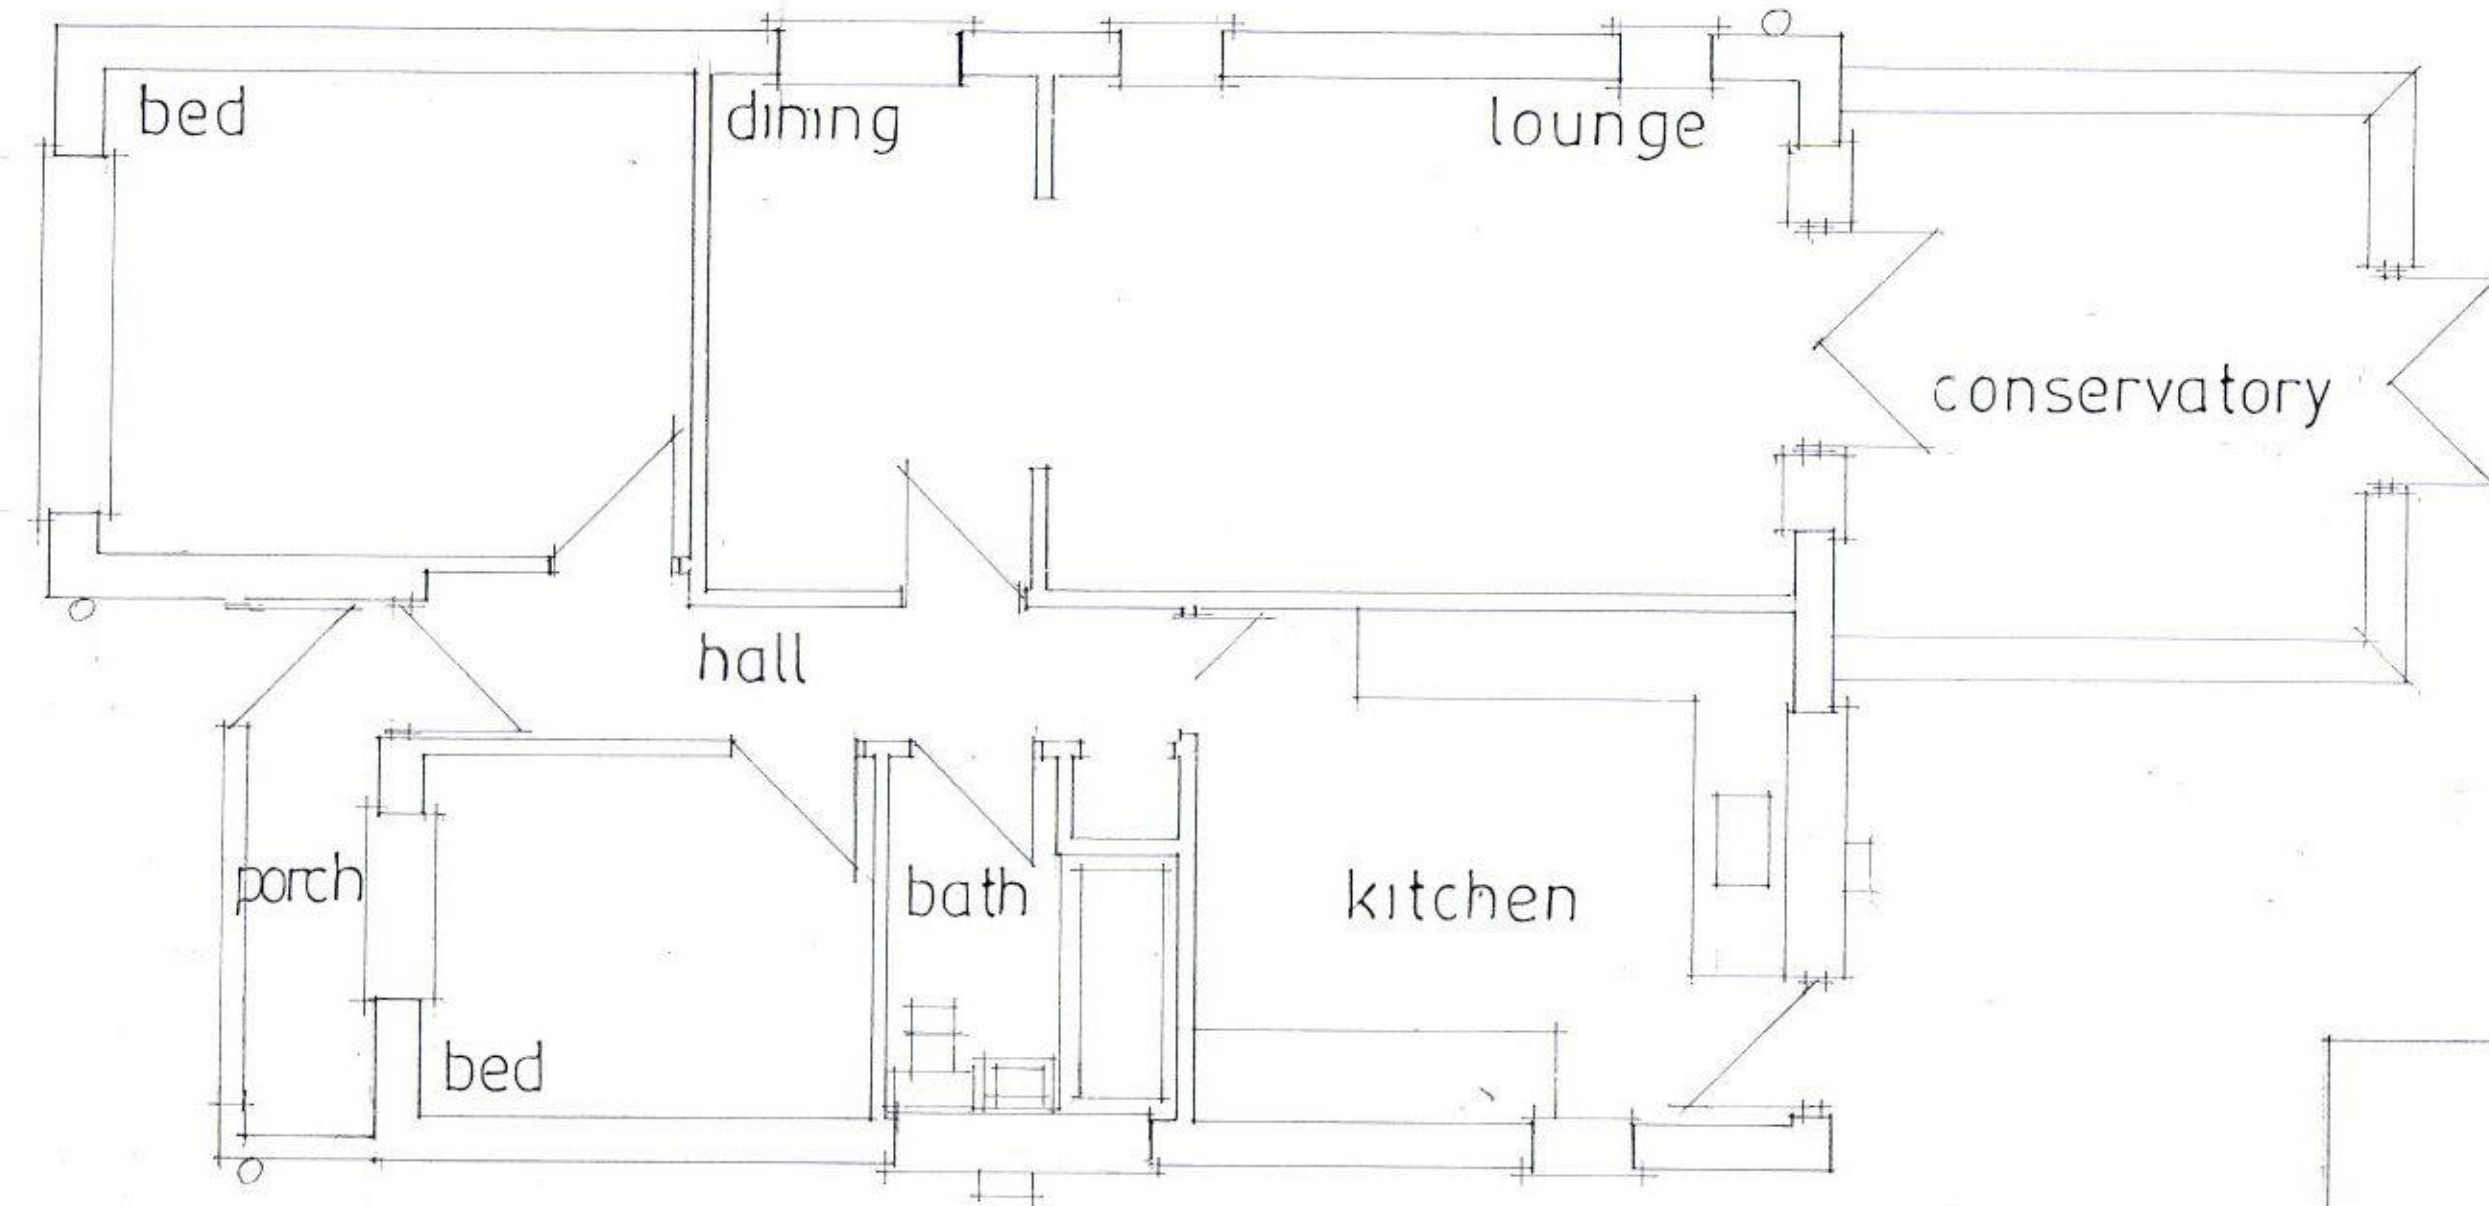

Existing Layout

date dec 16
scale 1:50

PETER J. WALKER MRICS
CHARTERED SURVEYOR
182 SEAFRONT, HAYLING ISLAND, HANTS
PO11 9 AN