


PROPOSED ALTERATIONS & ADDITIONS.
1, ST HELENS ROAD, HAYLING I. HANTS.
FOR MR&MRS R. LONGDEN-THURGOOD.

AVANT BOROUGH
COUNCIL


- 8 NOV 2016

RECEIVED

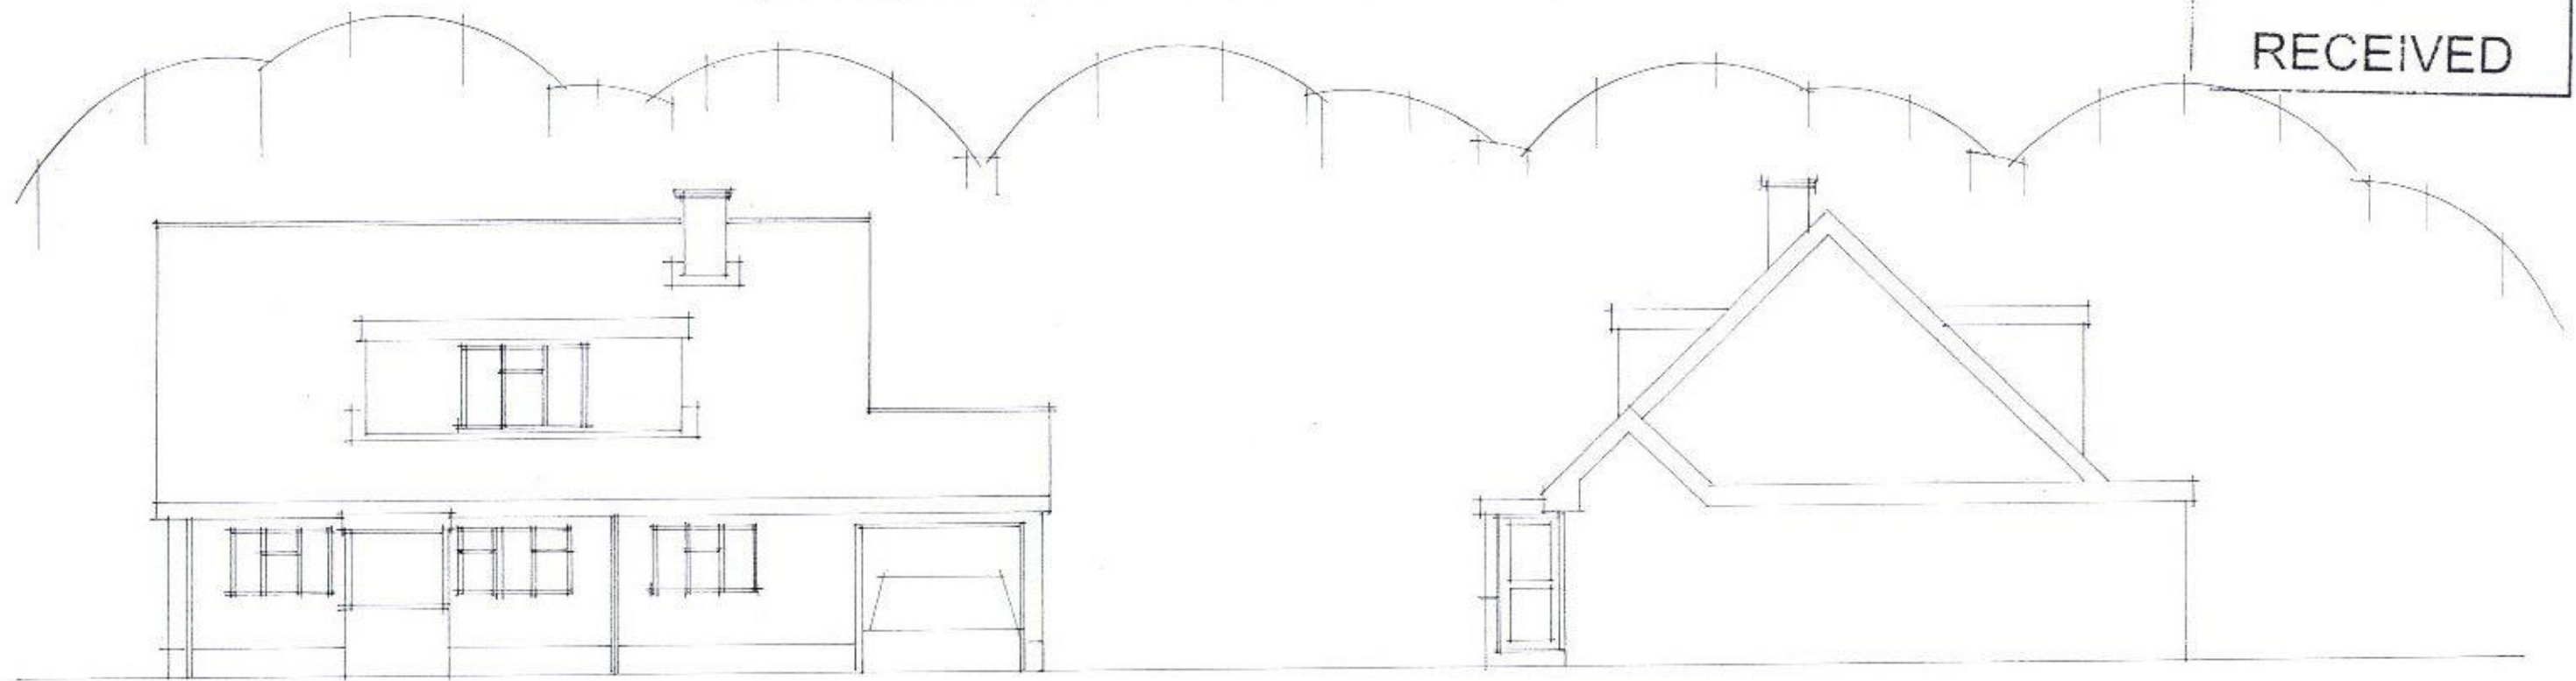

front

side

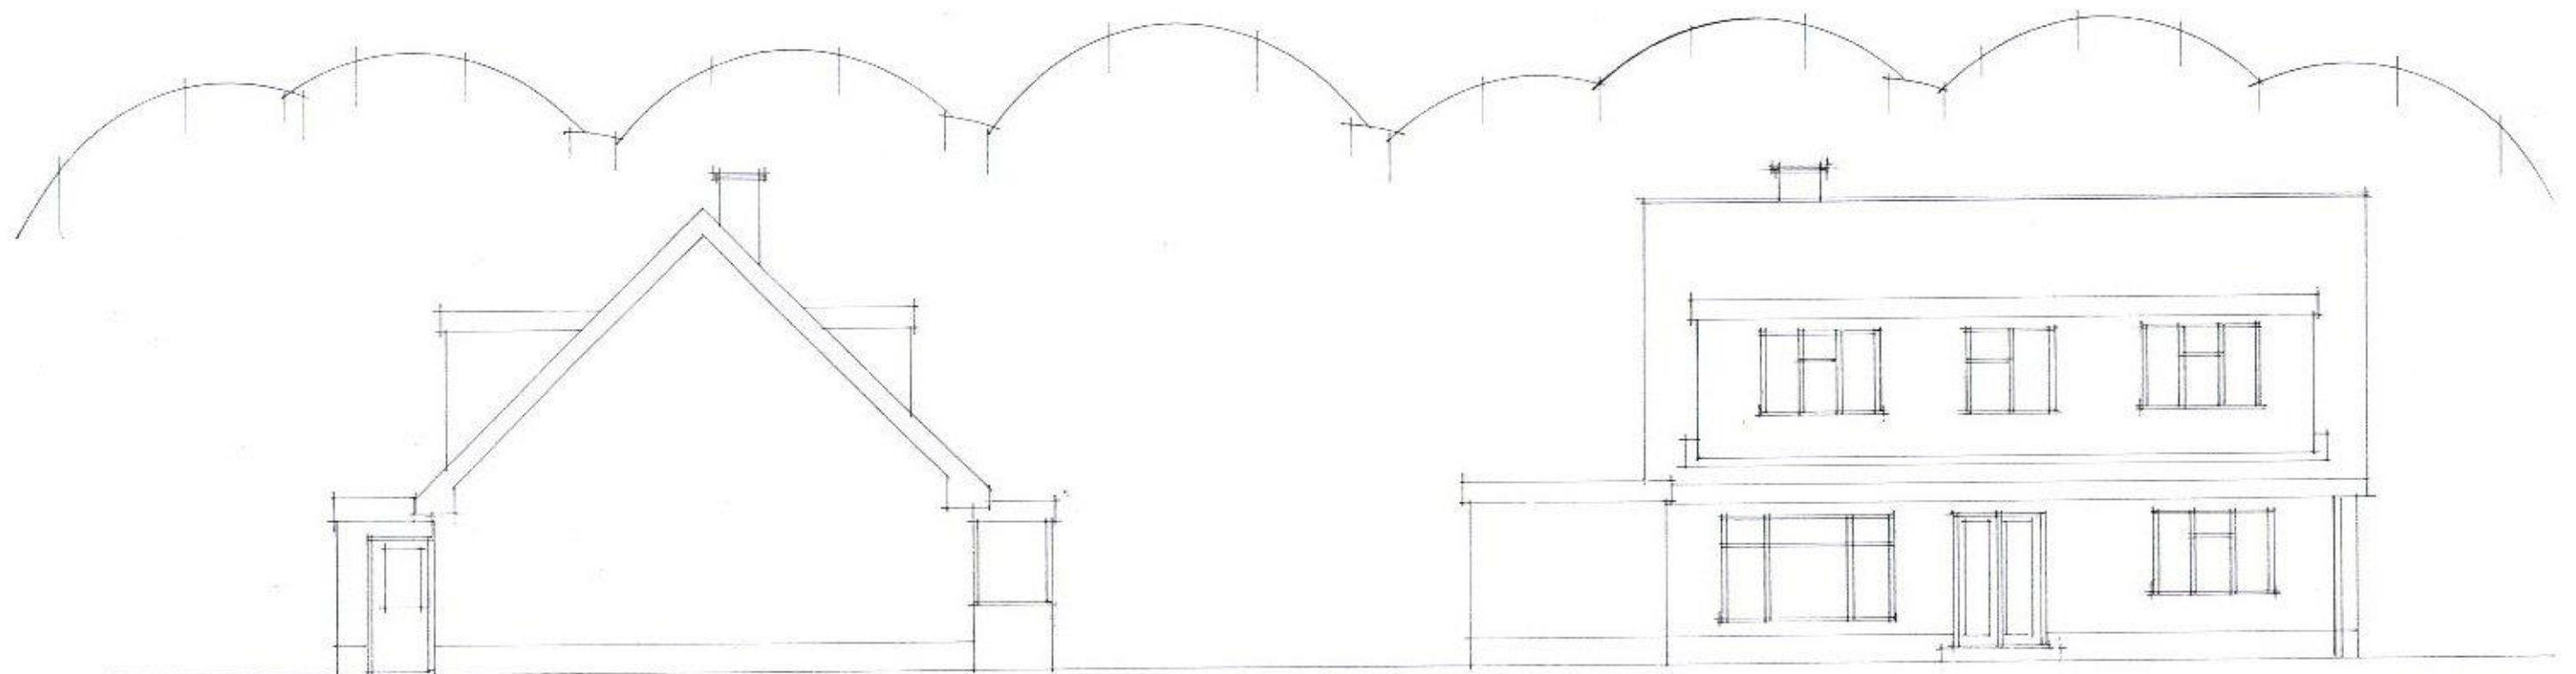

side

rear

date nov16
scale 1:100

Existing Elevations

PETER J. WALKER MRICS
CHARTERED SURVEYOR
182 SEAFRONT, HAYLING ISLAND, HANTS
PO11 9 AN