

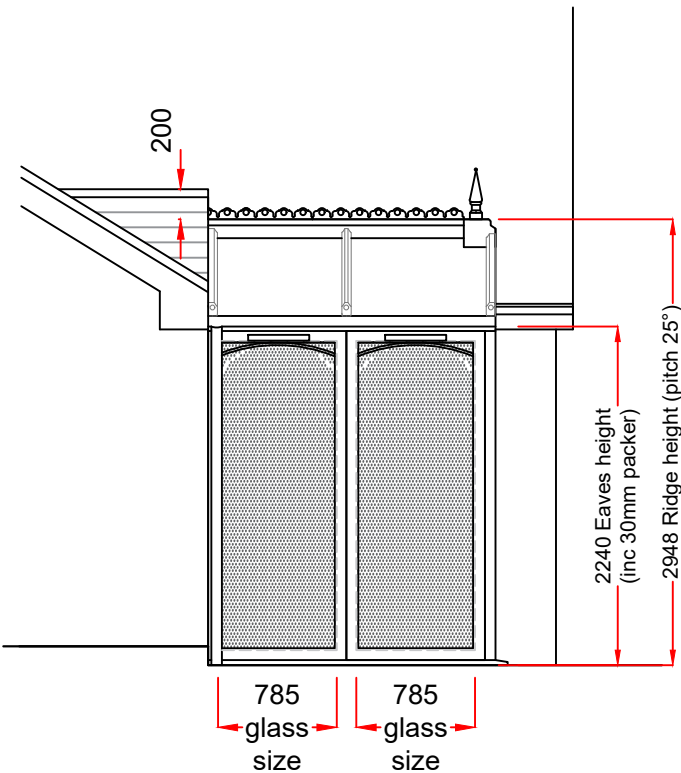


PLEASE NOTE! 18mm arched inserts NOT lining through at same level due to minimum arch on small frame adjacent to single door being at minimum 200mm radius which results in a 73mm arch drop not being enough to get below door leaf sightline. Left hand fixed side frame also done to a 73mm drop (arch radius is 1032mm) Double door arch drop 73mm (arch radius is 750mm).

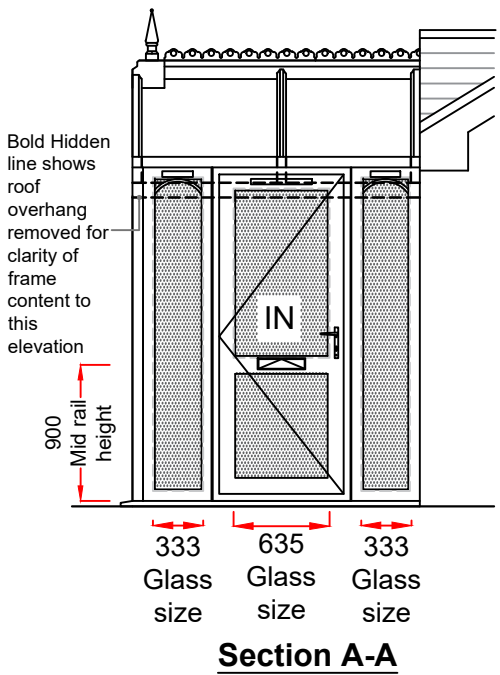


Left Hand side Elevation

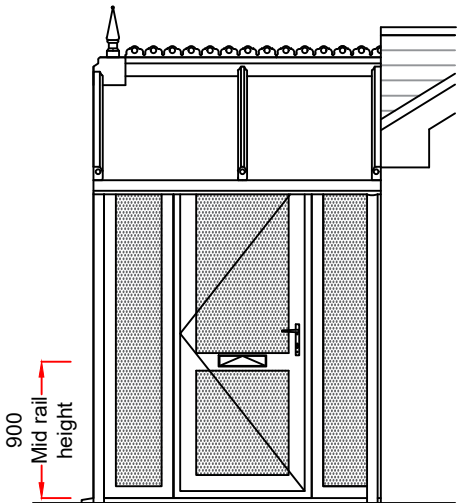


Right Hand side Elevation



COTSWOLD obscure glazing throughout unit

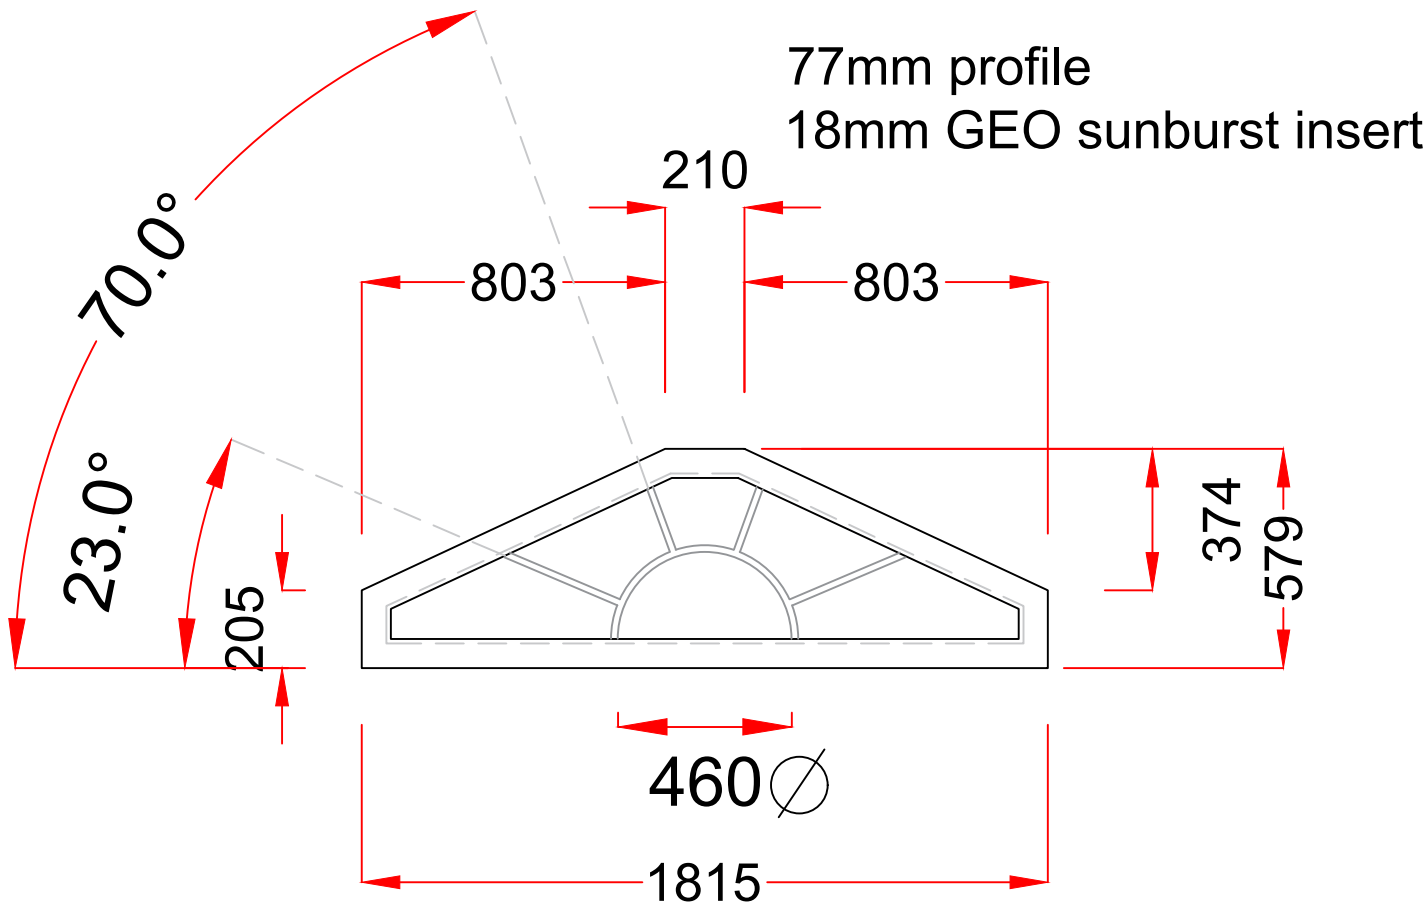

Regency shaped frame sizes
Scale: 1-20

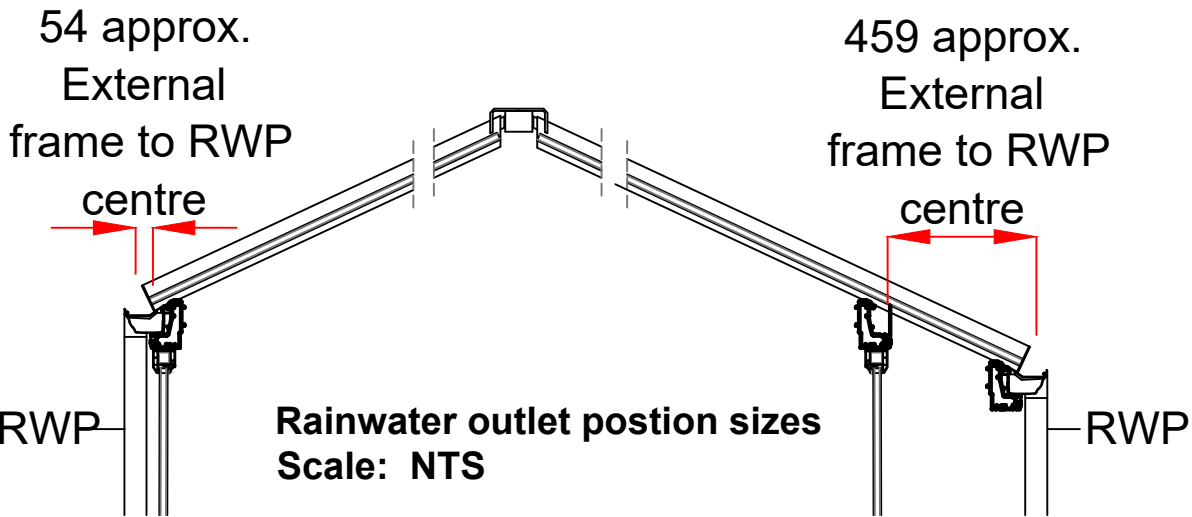

Telephone: 0845 437 3600

Drawing title: Proposed Elevations		
Contract No. :	099/91758 B Page 4 of 5	
Proposed At:	PVCu WHITE KNIGHT CONSERVATORY 53 NORTH SHORE ROAD HAYLING ISLAND HAMPSHIRE PO11 0HN	
For :	DR GREENWOOD	
Drawers initials:	Lsh	Scale : 1:50
Date:	15.09.2016	

Revisions (Starting from bottom)			
B	13/01/17	Customer supplied information correction and addition order info added for arched insert, RWP positions.	SDr
A	15/12/16	Sunburst amended to 18mm lead @ 460Ø circle bars with 23° and 70° bars with safe and sound glass. 18mm arched inserts added (NOT lining through due to minimum arch on small frame adjacent to single door). Physical barrier night vents removed and breaks amended to minimum parameters. Obscure glass amended to Cotswold.	SDr

Customer Approval	
Signed.....	
Dated.....	