


PROPOSED TWO STOREY SIDE ADDITION
CLEAR COTTAGE, MANOR RD, HAYLING IS HANTS
FOR M. WILSON.

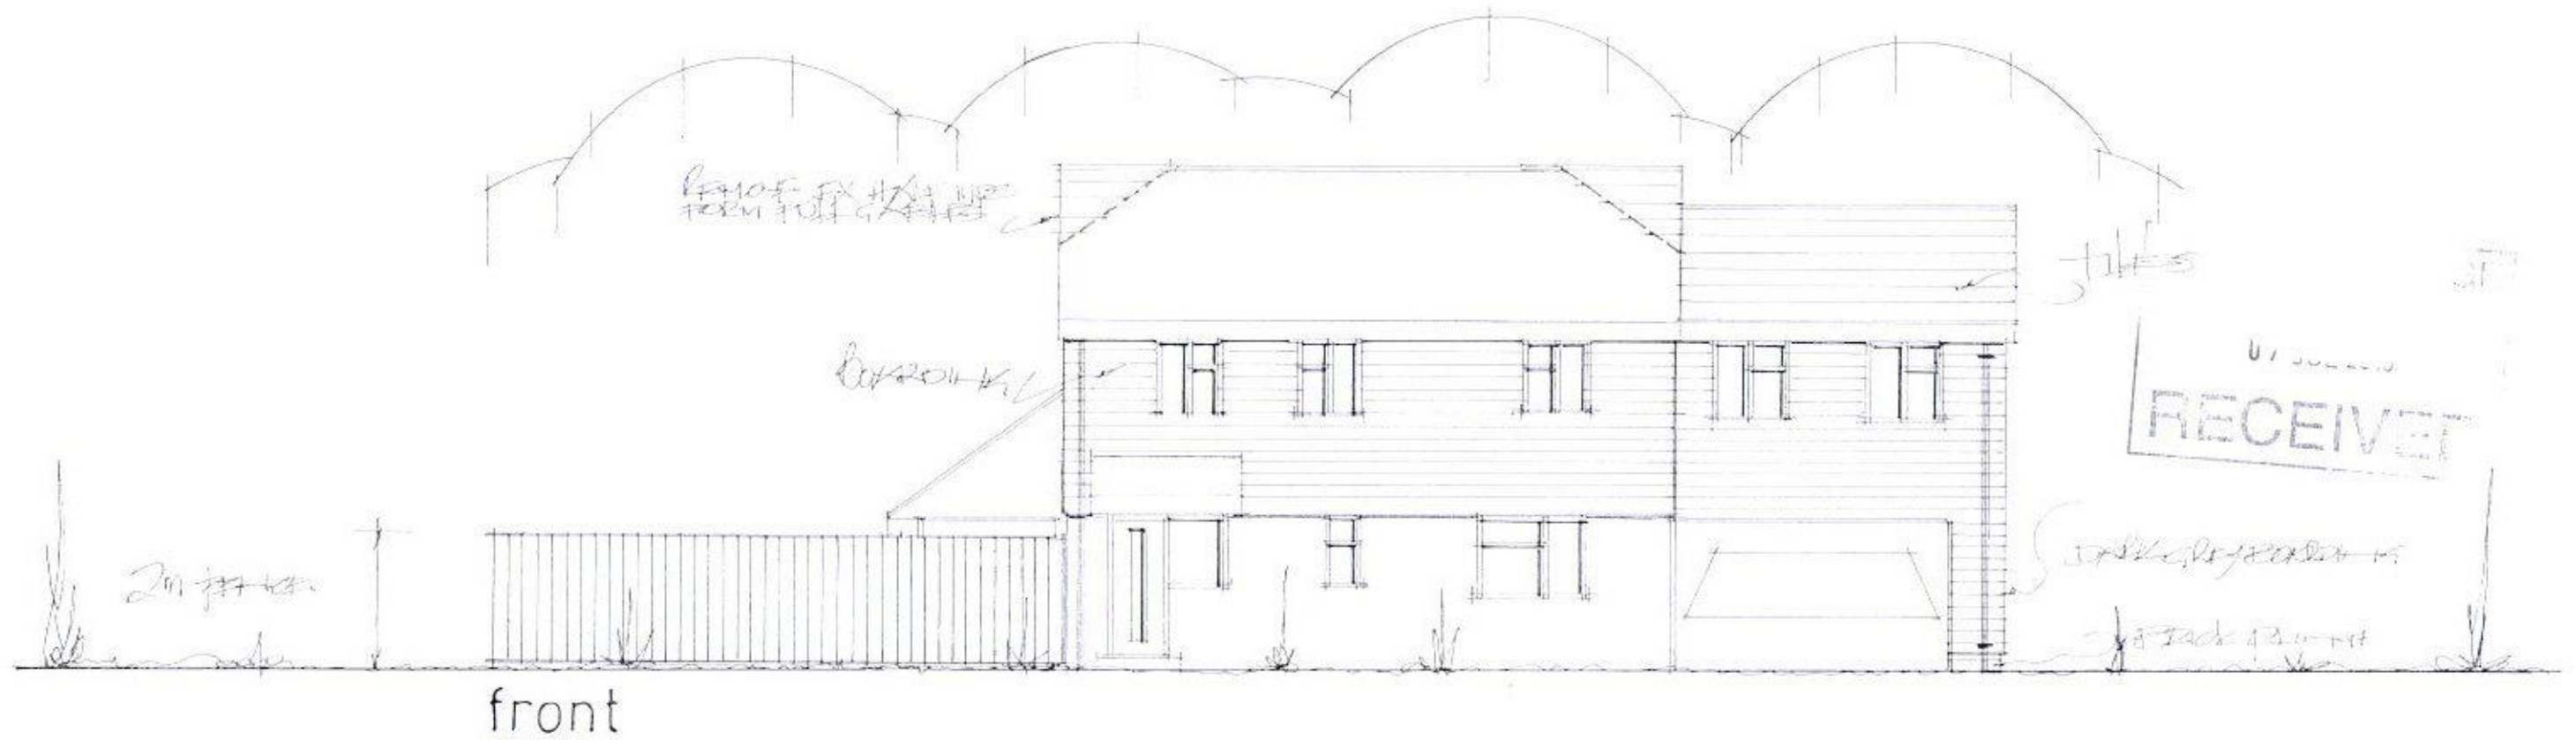

date june 16
scale 1:100

PROPOSED ELEVATIONS

PETER J. WALKER MRICS
CHARTERED SURVEYOR