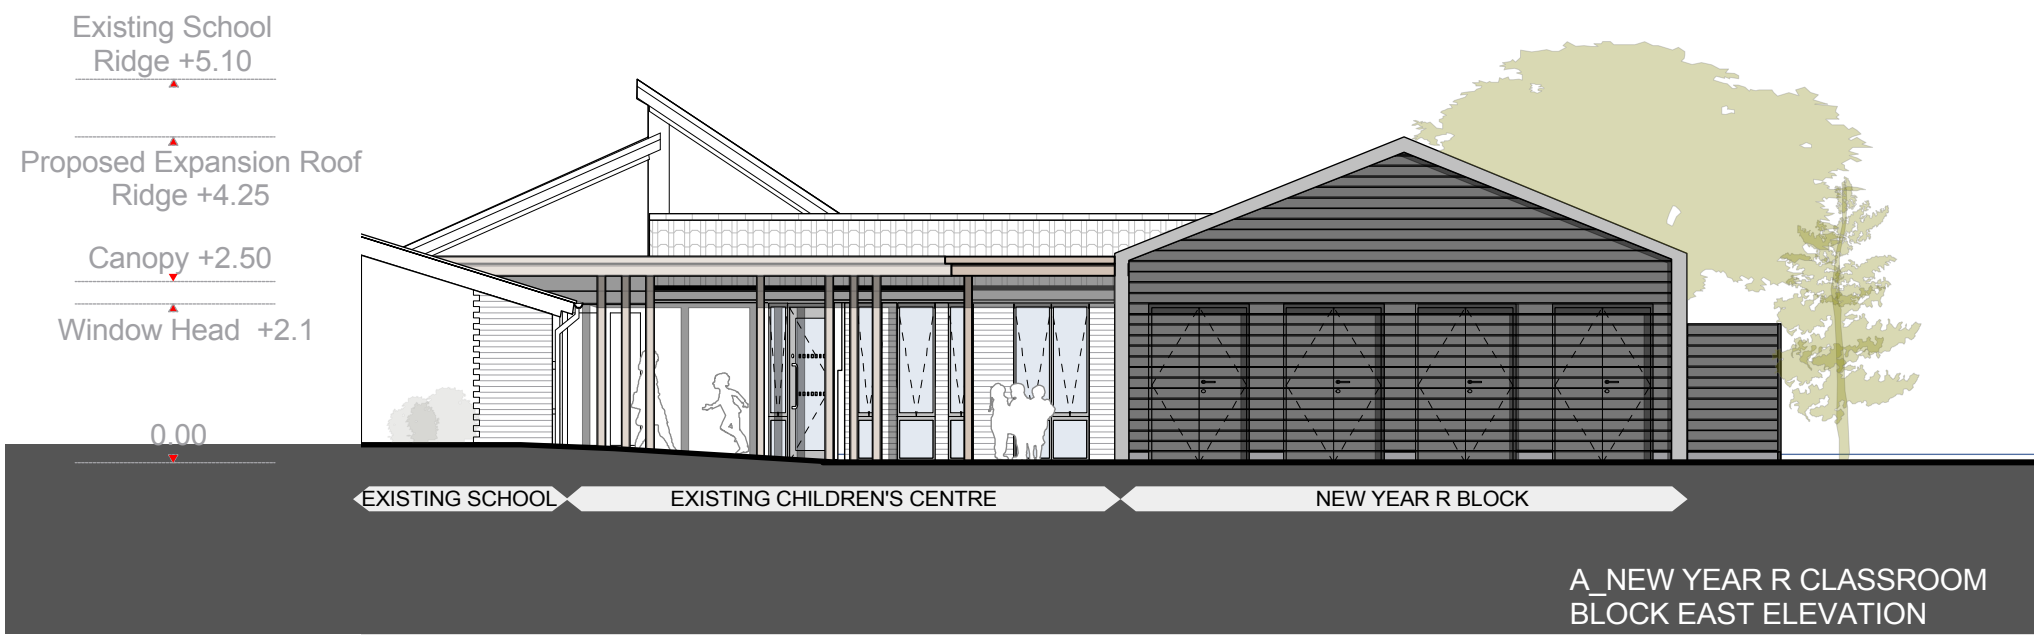
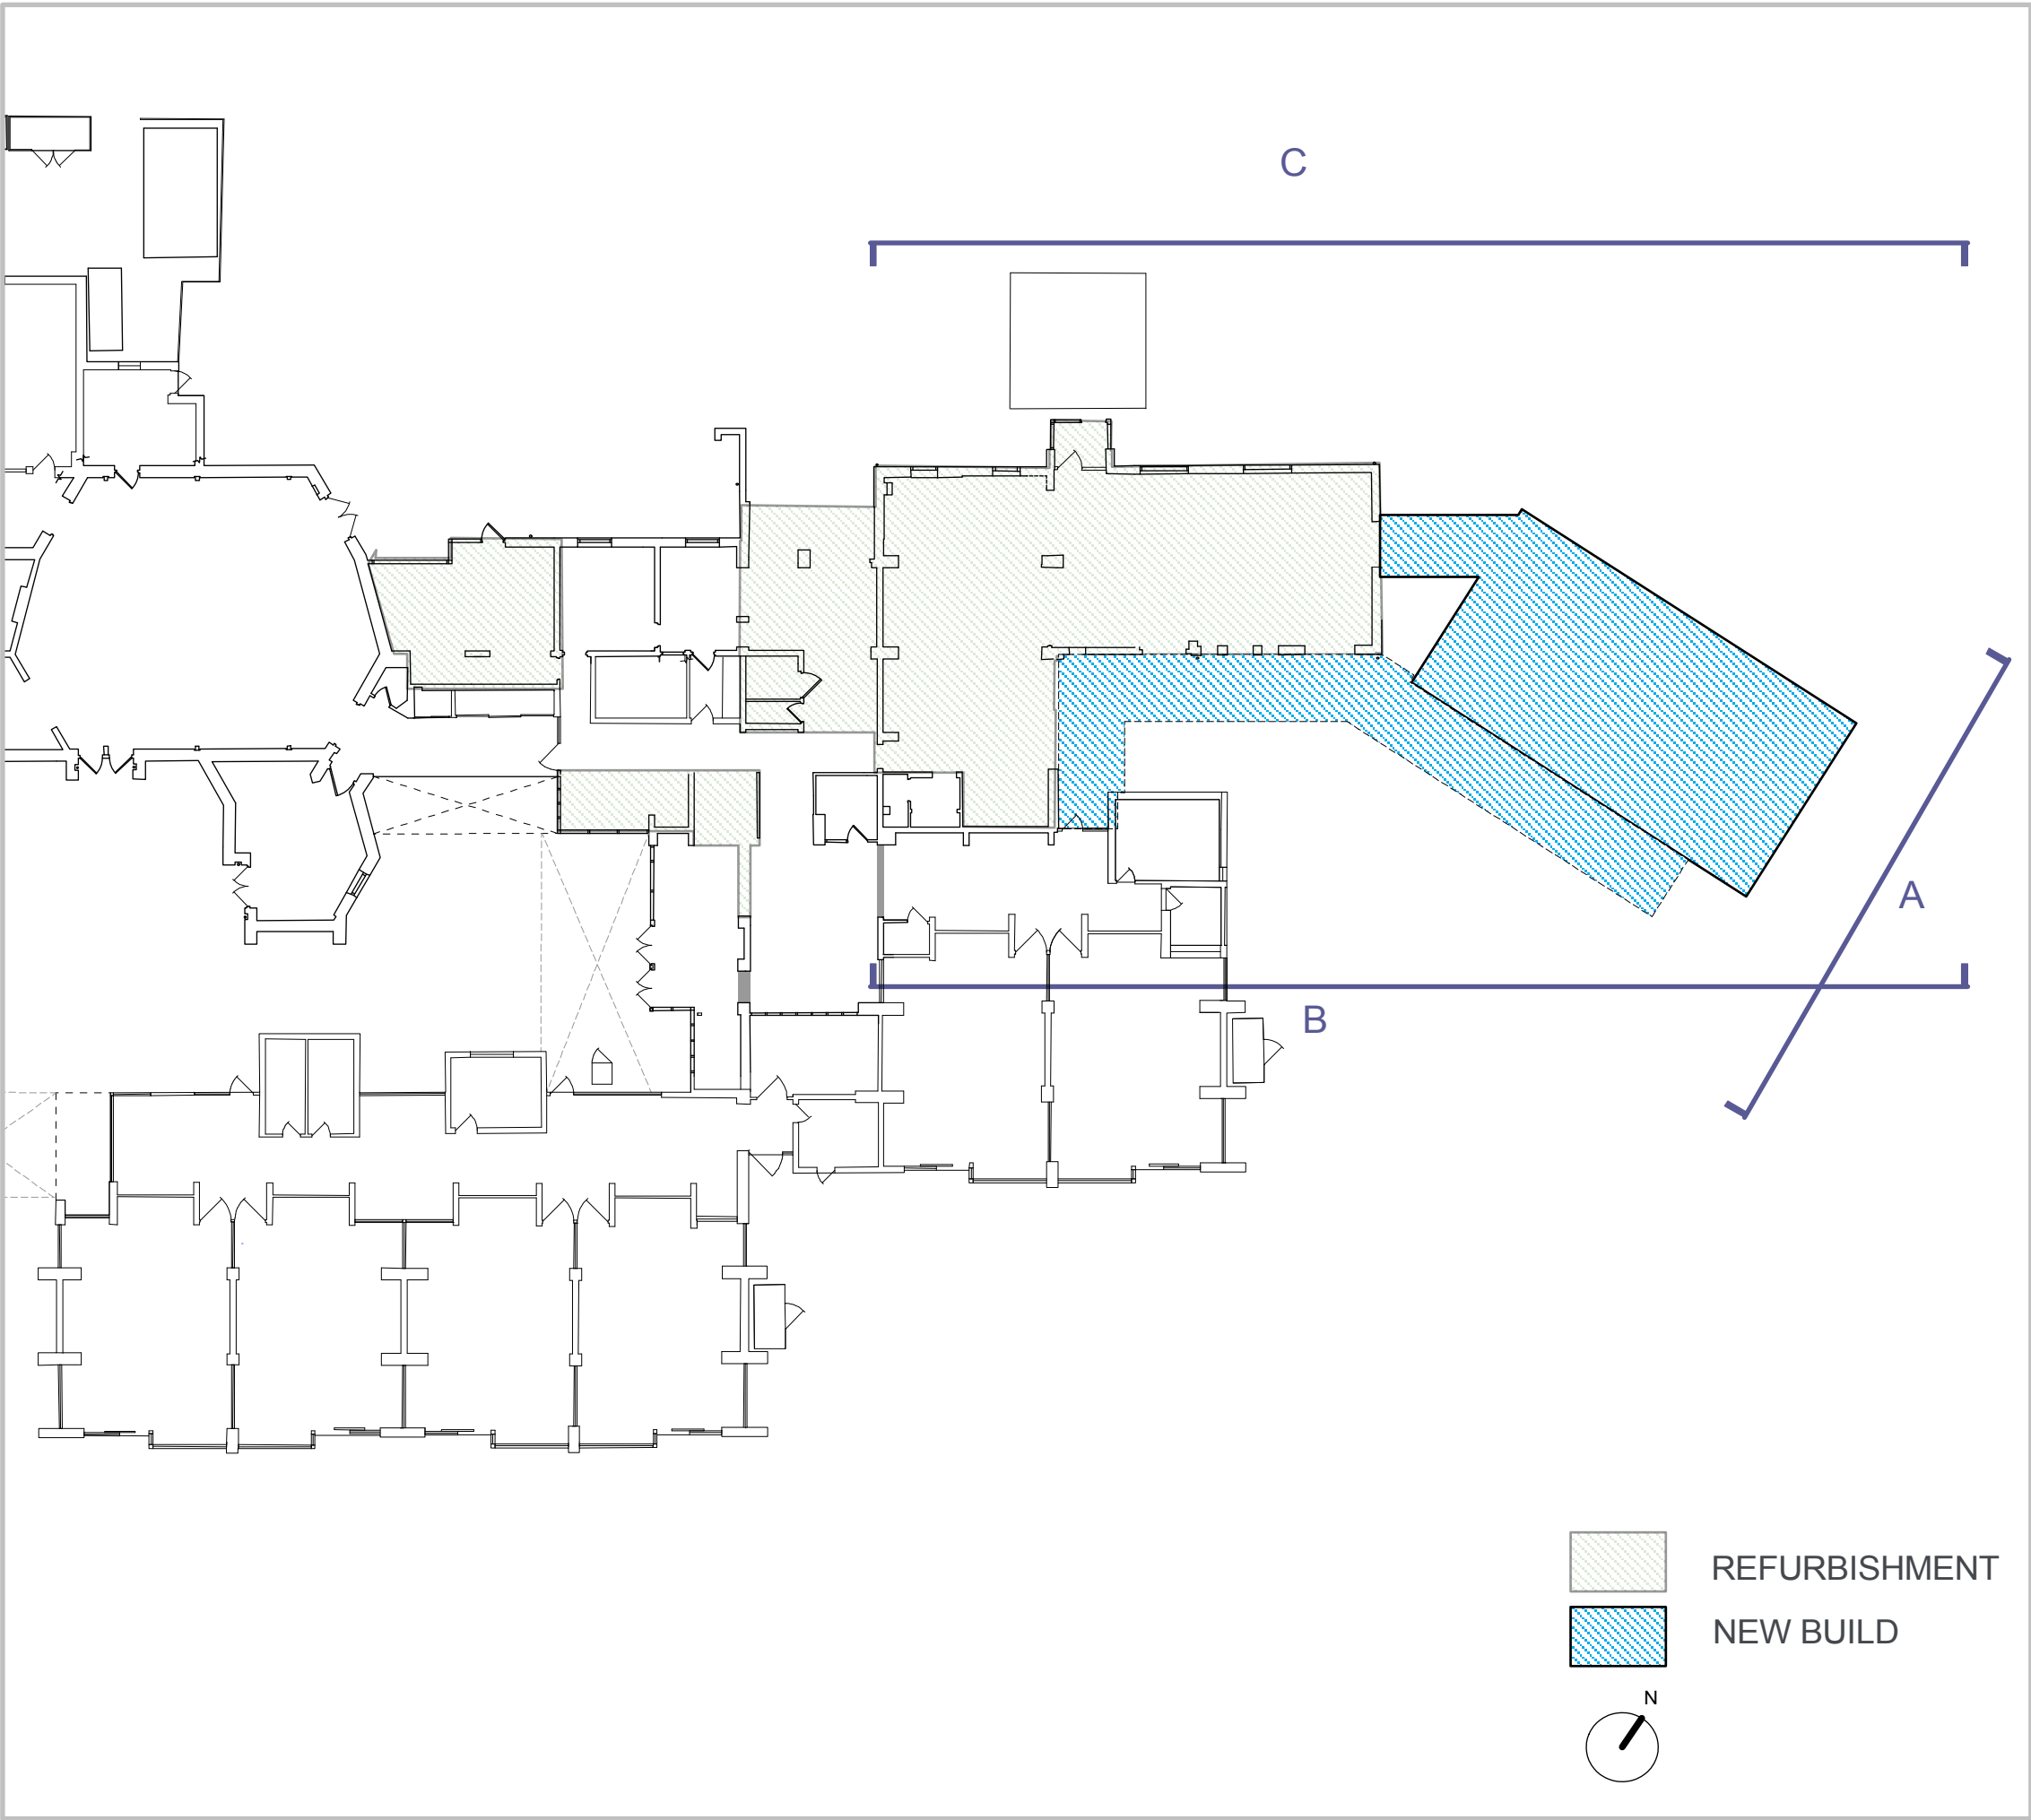


Key			
	Horizontal Stained Timber Cladding		Exposed Timber - Glulam Structure
	Standing Seam Metal Roof		PV Panels
	Aluminium Windows-Doors		Existing Buildings

Notes	
1	This drawing is © copyright Hampshire County Council 2016. No unauthorised reproduction of any kind is permitted.
2	No Dimensions to be scaled from this drawing.
3	This map is reproduced from Ordnance Survey material with the permission of Ordnance Survey on behalf of the controller of Her Majesty's Stationery Office © Crown copyright. Unauthorised reproduction infringes Crown Copyright and may lead to prosecution or civil proceedings. (100019180), (2016)

rev	description	date	by

 Hampshire County Council				HCC Property Services, Three Minsters House, 76 High Street, Winchester SO23 8UL. tel: (01962) 847801 	
PROJECT Hampshire County Council Trostant Infant & Junior Schools 1FE Expansion				SHEET CONTENTS Proposed Infant Block Elevations	
SCALE 1:100 @A1 1:200@A3	DATE 20/10/16	DRAWN. VM	CHKD. CH	DRAWING No. P10759-A-3010	REVISION