


Legend

-  Existing Trees
-  Tree, Shrub, and Hedge Numbers
-  Tree Root Protection Areas
-  Category A Trees
Trees of High Quality and Value
-  Category B Trees
Trees of Moderate Quality and Value
-  Category C Trees
Trees of Low Quality and Value
-  Category U Trees
Trees unsuitable for retention
-  Category C Hedgerows
Hedgerows of low quality and value
-  Dense Scrub
-  Existing Trees/Shrubs/Hedgerows to be Removed
Trees/Shrubs/Hedgerows Recommended for Removal from Site Prior to Tree Protection Works
-  Proposed Tree Surgery Works
Existing trees to have crown reduction prior to protection measures being implemented. Tree surgery operations to be in accordance with BS3998 2010. Tree works recommended.
-  Tree Protective Fencing
All Tree Protection and Tree Protective Fencing to be in accordance with BS 5827:2012. 'Trees in Relation to Design, Demolition and Construction - Recommendations'. Tree Protective Fencing: to be 2.0 metres height 'Horse' Weaved Wire Mesh Fencing secured to a scaffolding framework, set into the existing ground, and positioned to the outside edge of the existing Tree Root Protection Area, or as specified.

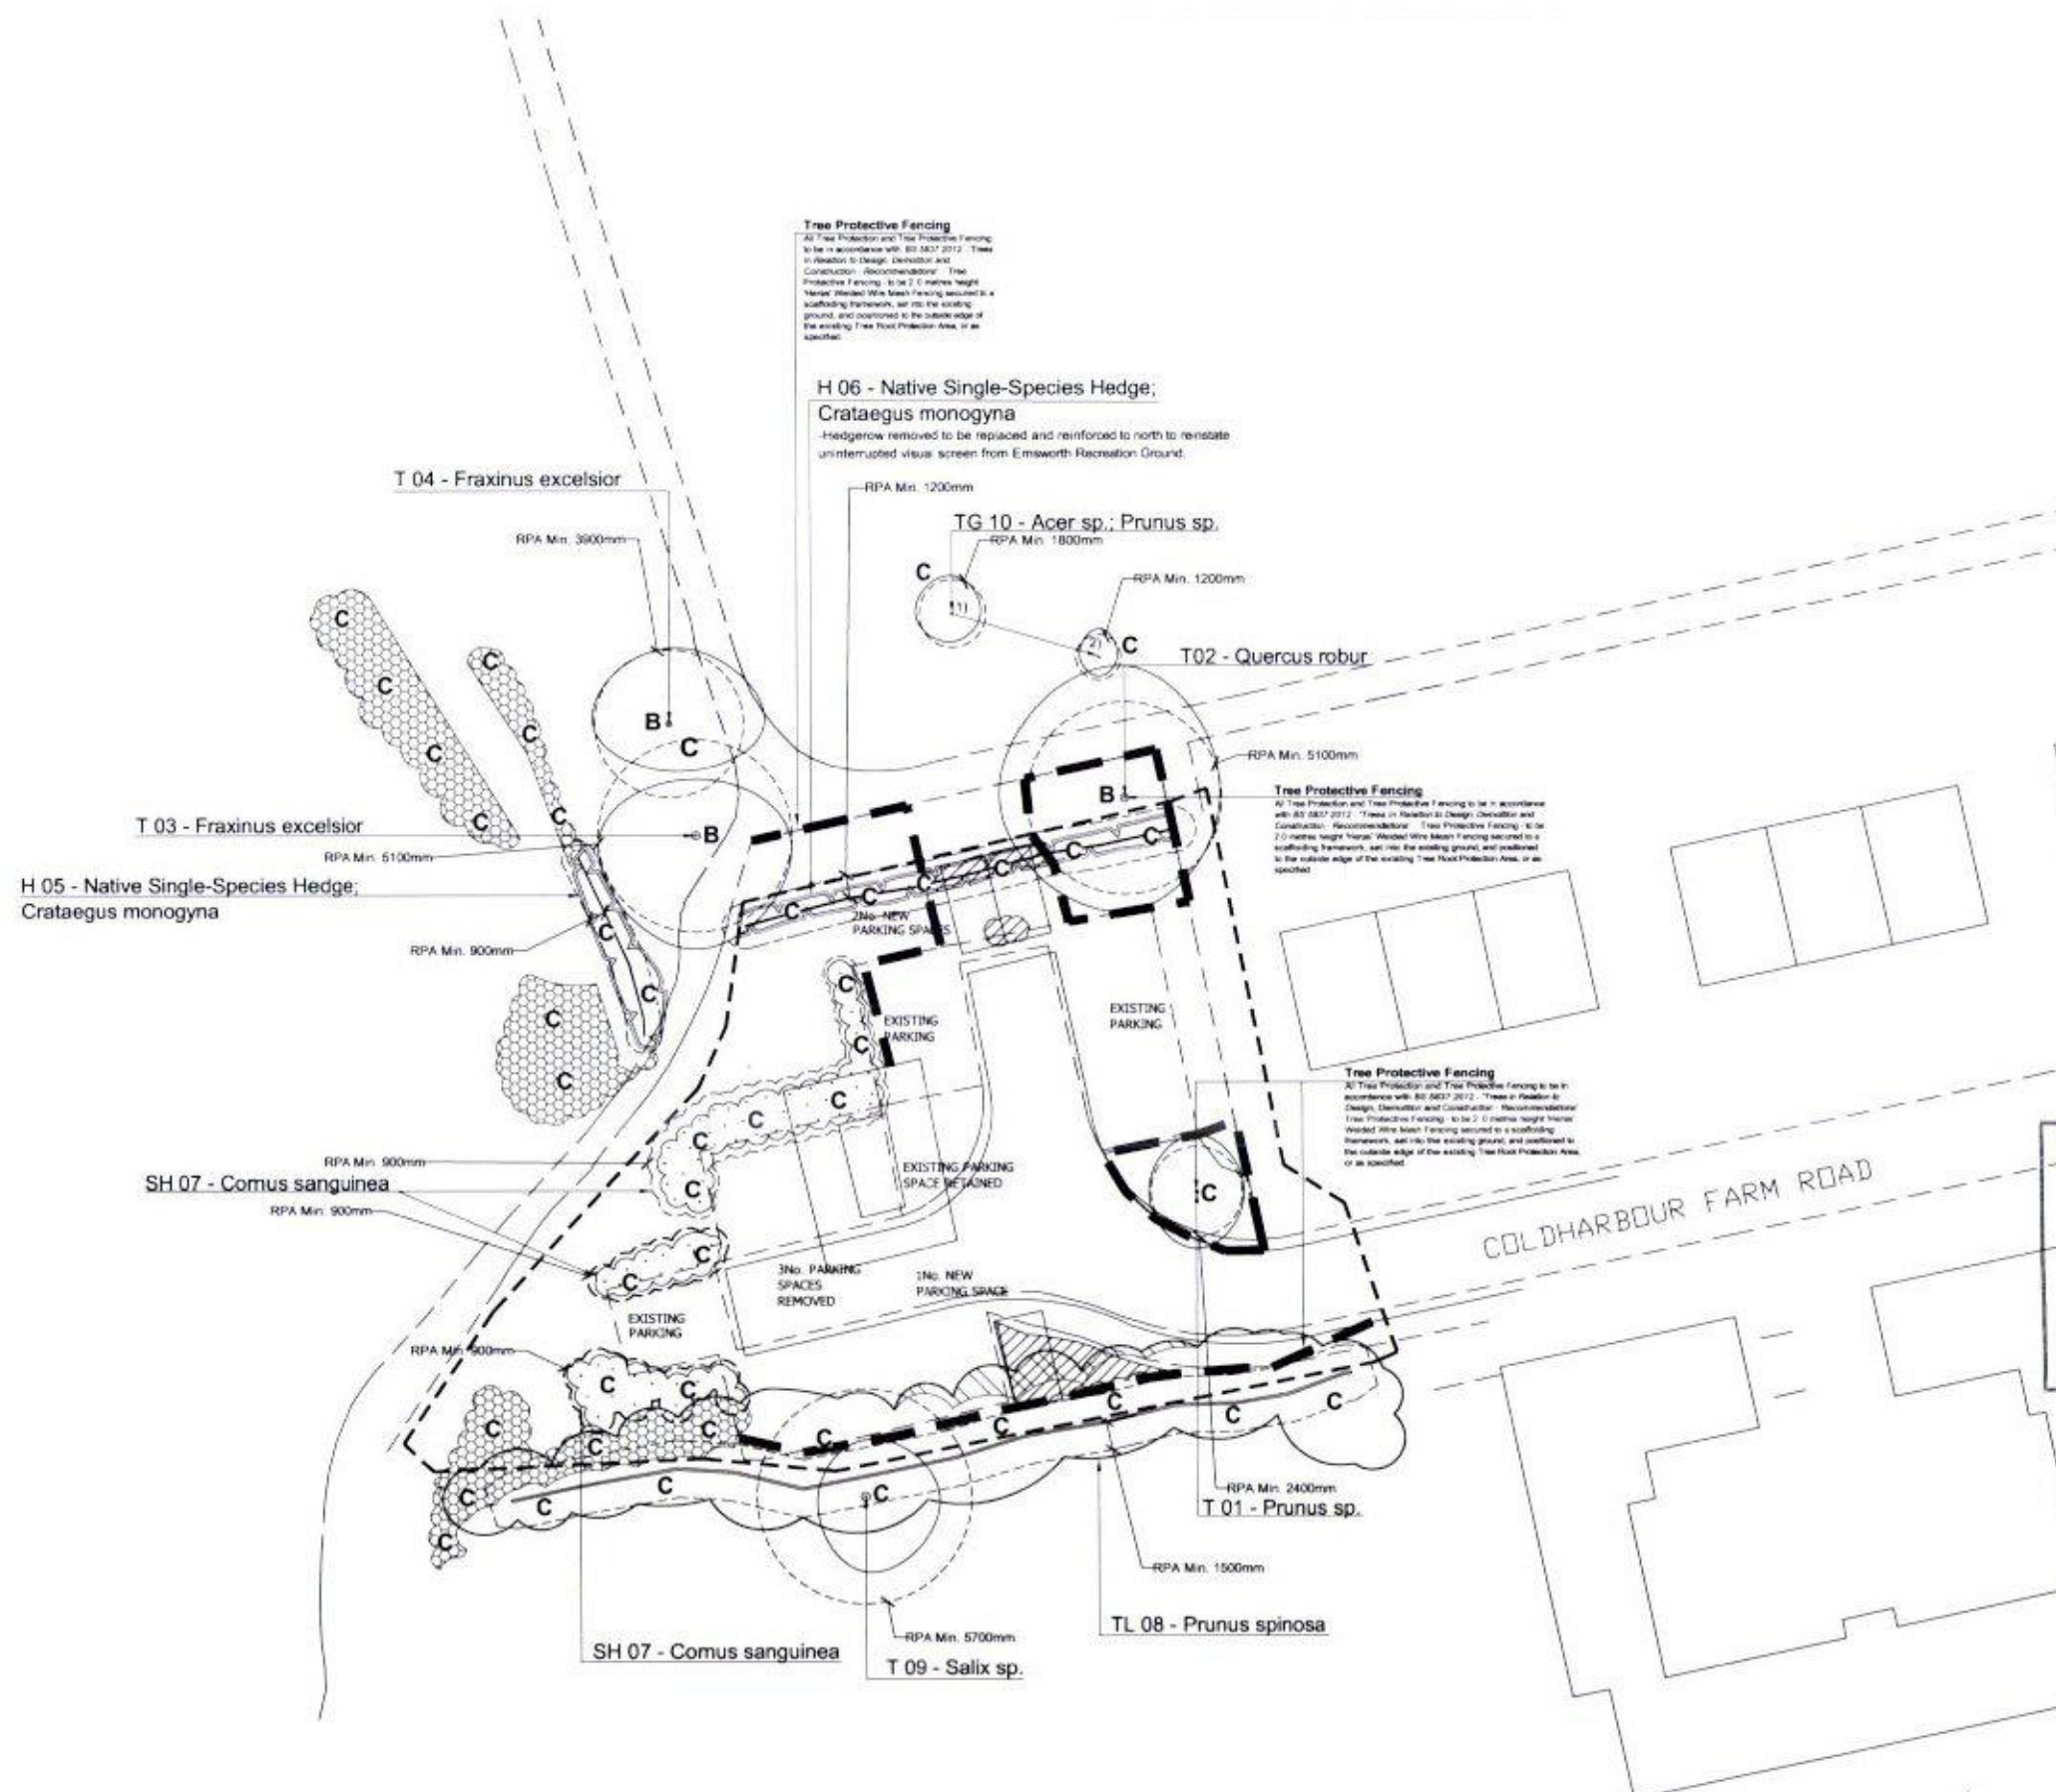

Rev.	Description	Date	Initials
00	Planning Issue	18.04.16	GS

Lizard Landscape Design

Lizard Landscape Design
34 South Street
Tarring
Worthing
West Sussex
BN14 5AA
Tel: 01903 219830
Email: lizardlandscape@btconnect.com

Project Site			
Coldharbour Farm Emsworth, West Sussex			
Drawing Site			
Tree Protection Plan			
Scale	Drawn	Date	
1:200@A1	GS	18.04.16	
	Approved		
	JJ		
Drawing No.	Revision		
LLD975 / 02	00		
CAD File No.			
LLD195CAD			

Tree Retention and Protection Plan Coldharbour Farm, Emsworth, Hampshire