
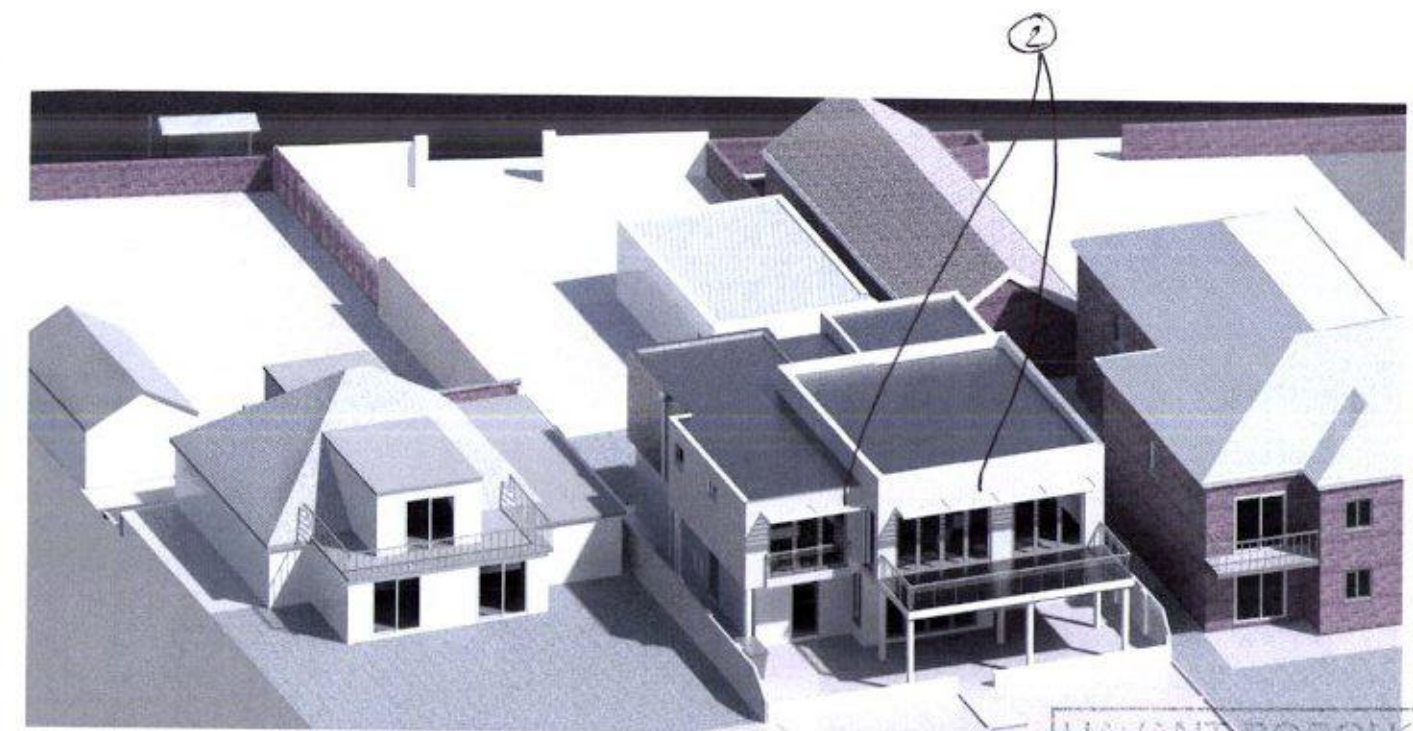
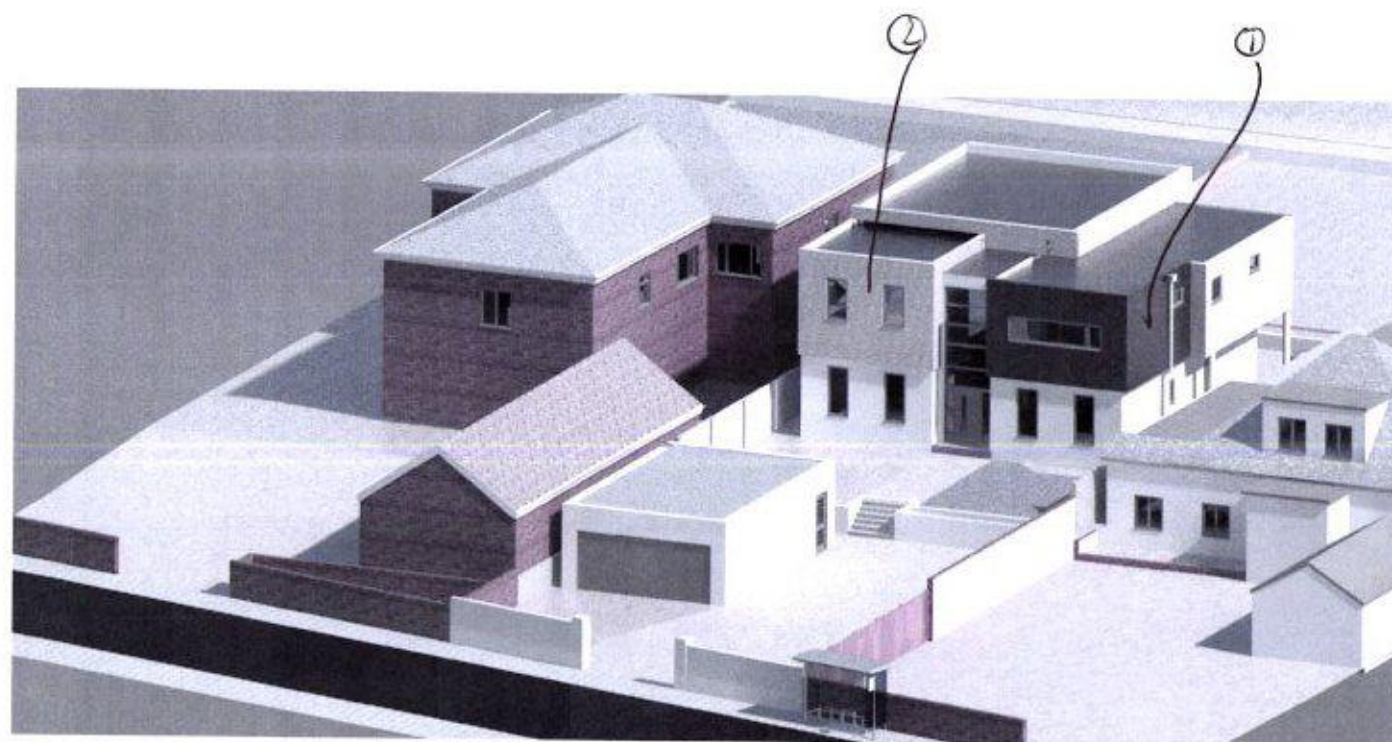
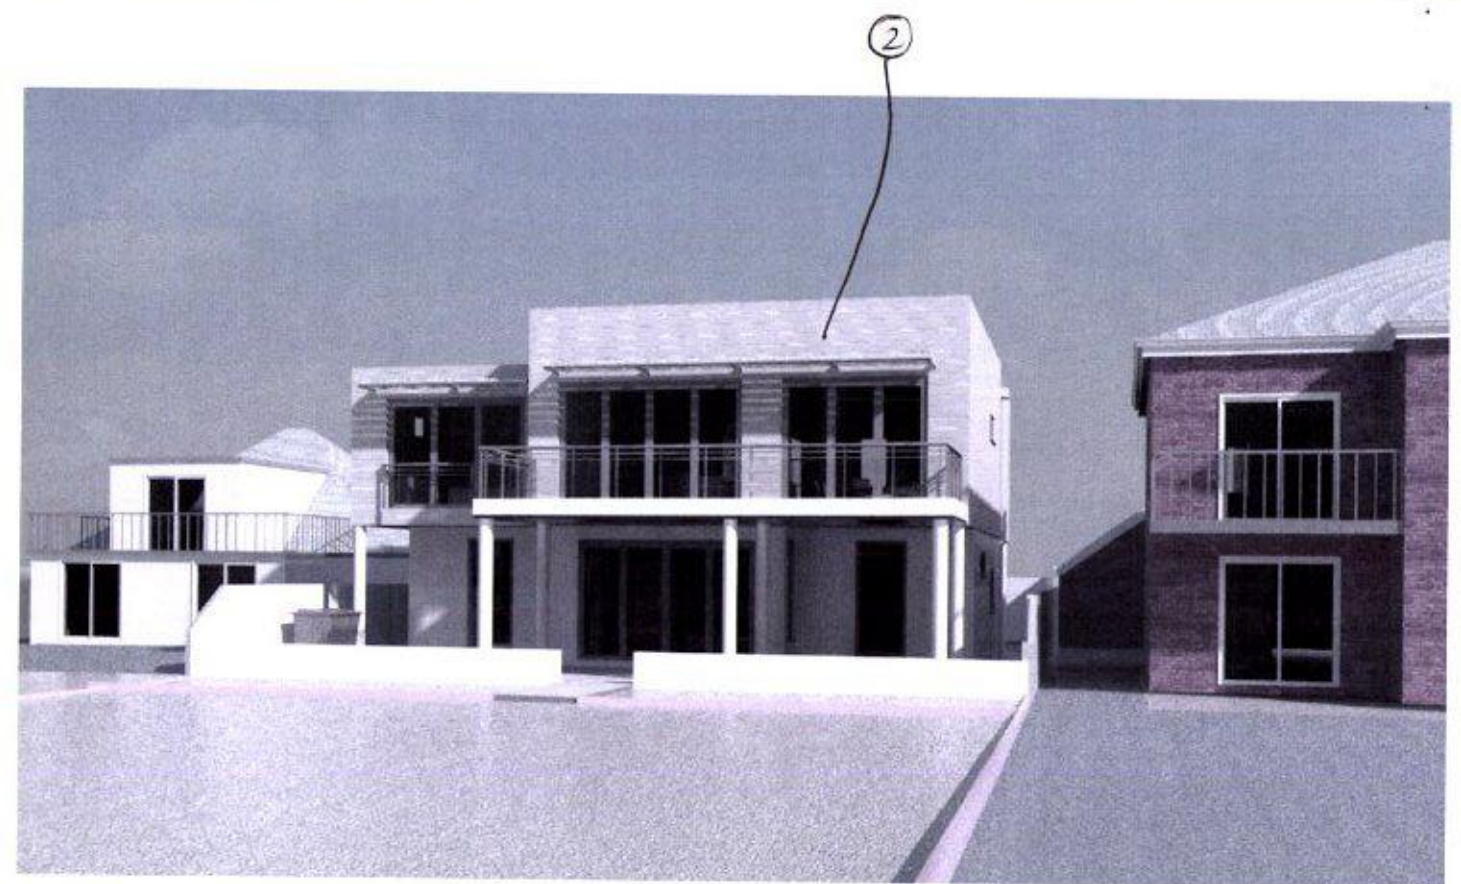


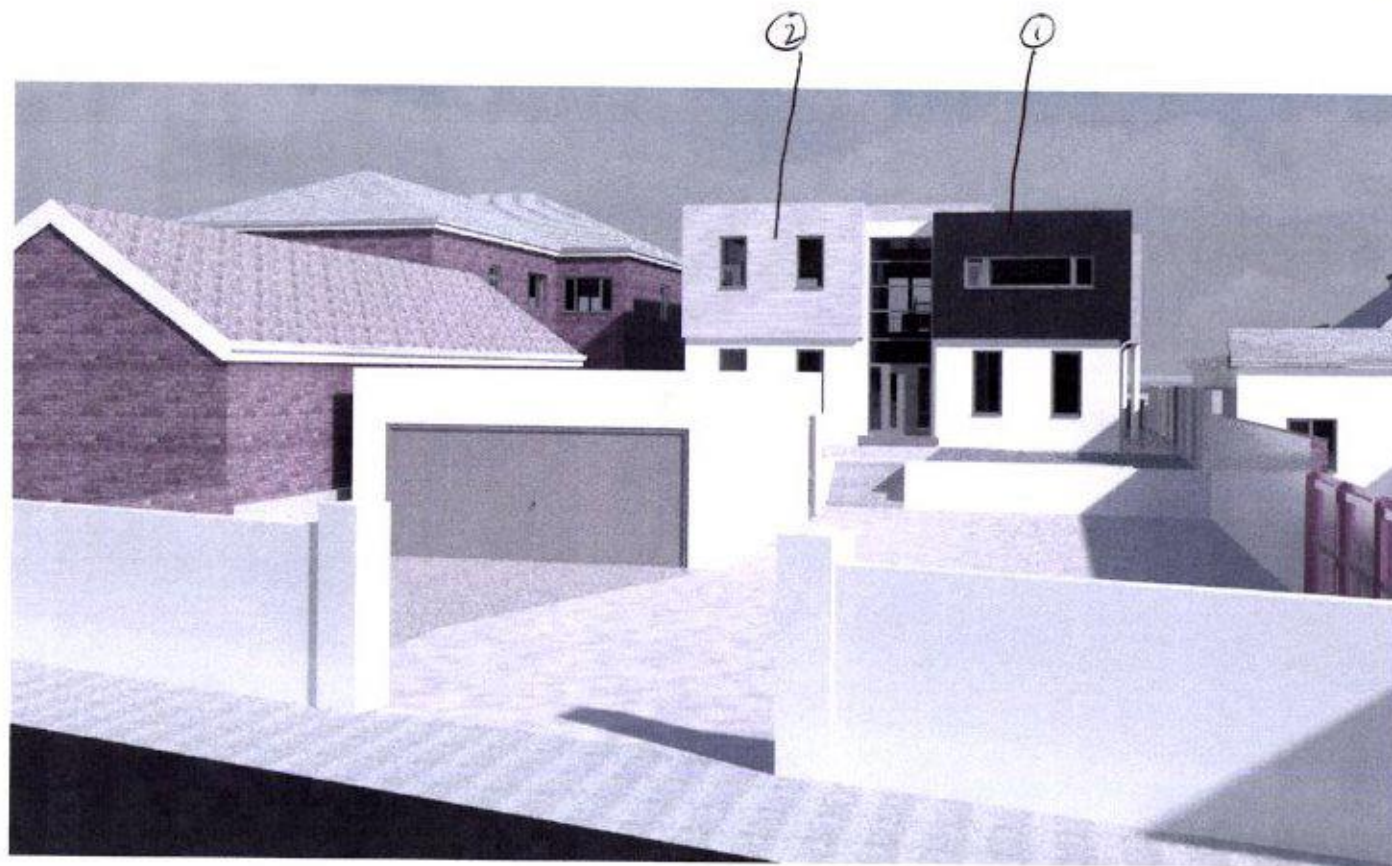

Please Note

The colours and textures in these renders are only an indicative representation of the materials to be used and the materials and RAL colours specified in the application should take precedent. These drawings are for planning and building regulation purposes only and are not for construction. All dimensions should be checked on site before work commences

IJ Murray Associates

www.ijma.co.uk

No.	Description	Date

Mr Bending Ms Elder

78 Southwood

Views 2

Project number	Project Number
Date	Issue Date
Drawn by	Author
Checked by	Checker

A106 V3.7

