


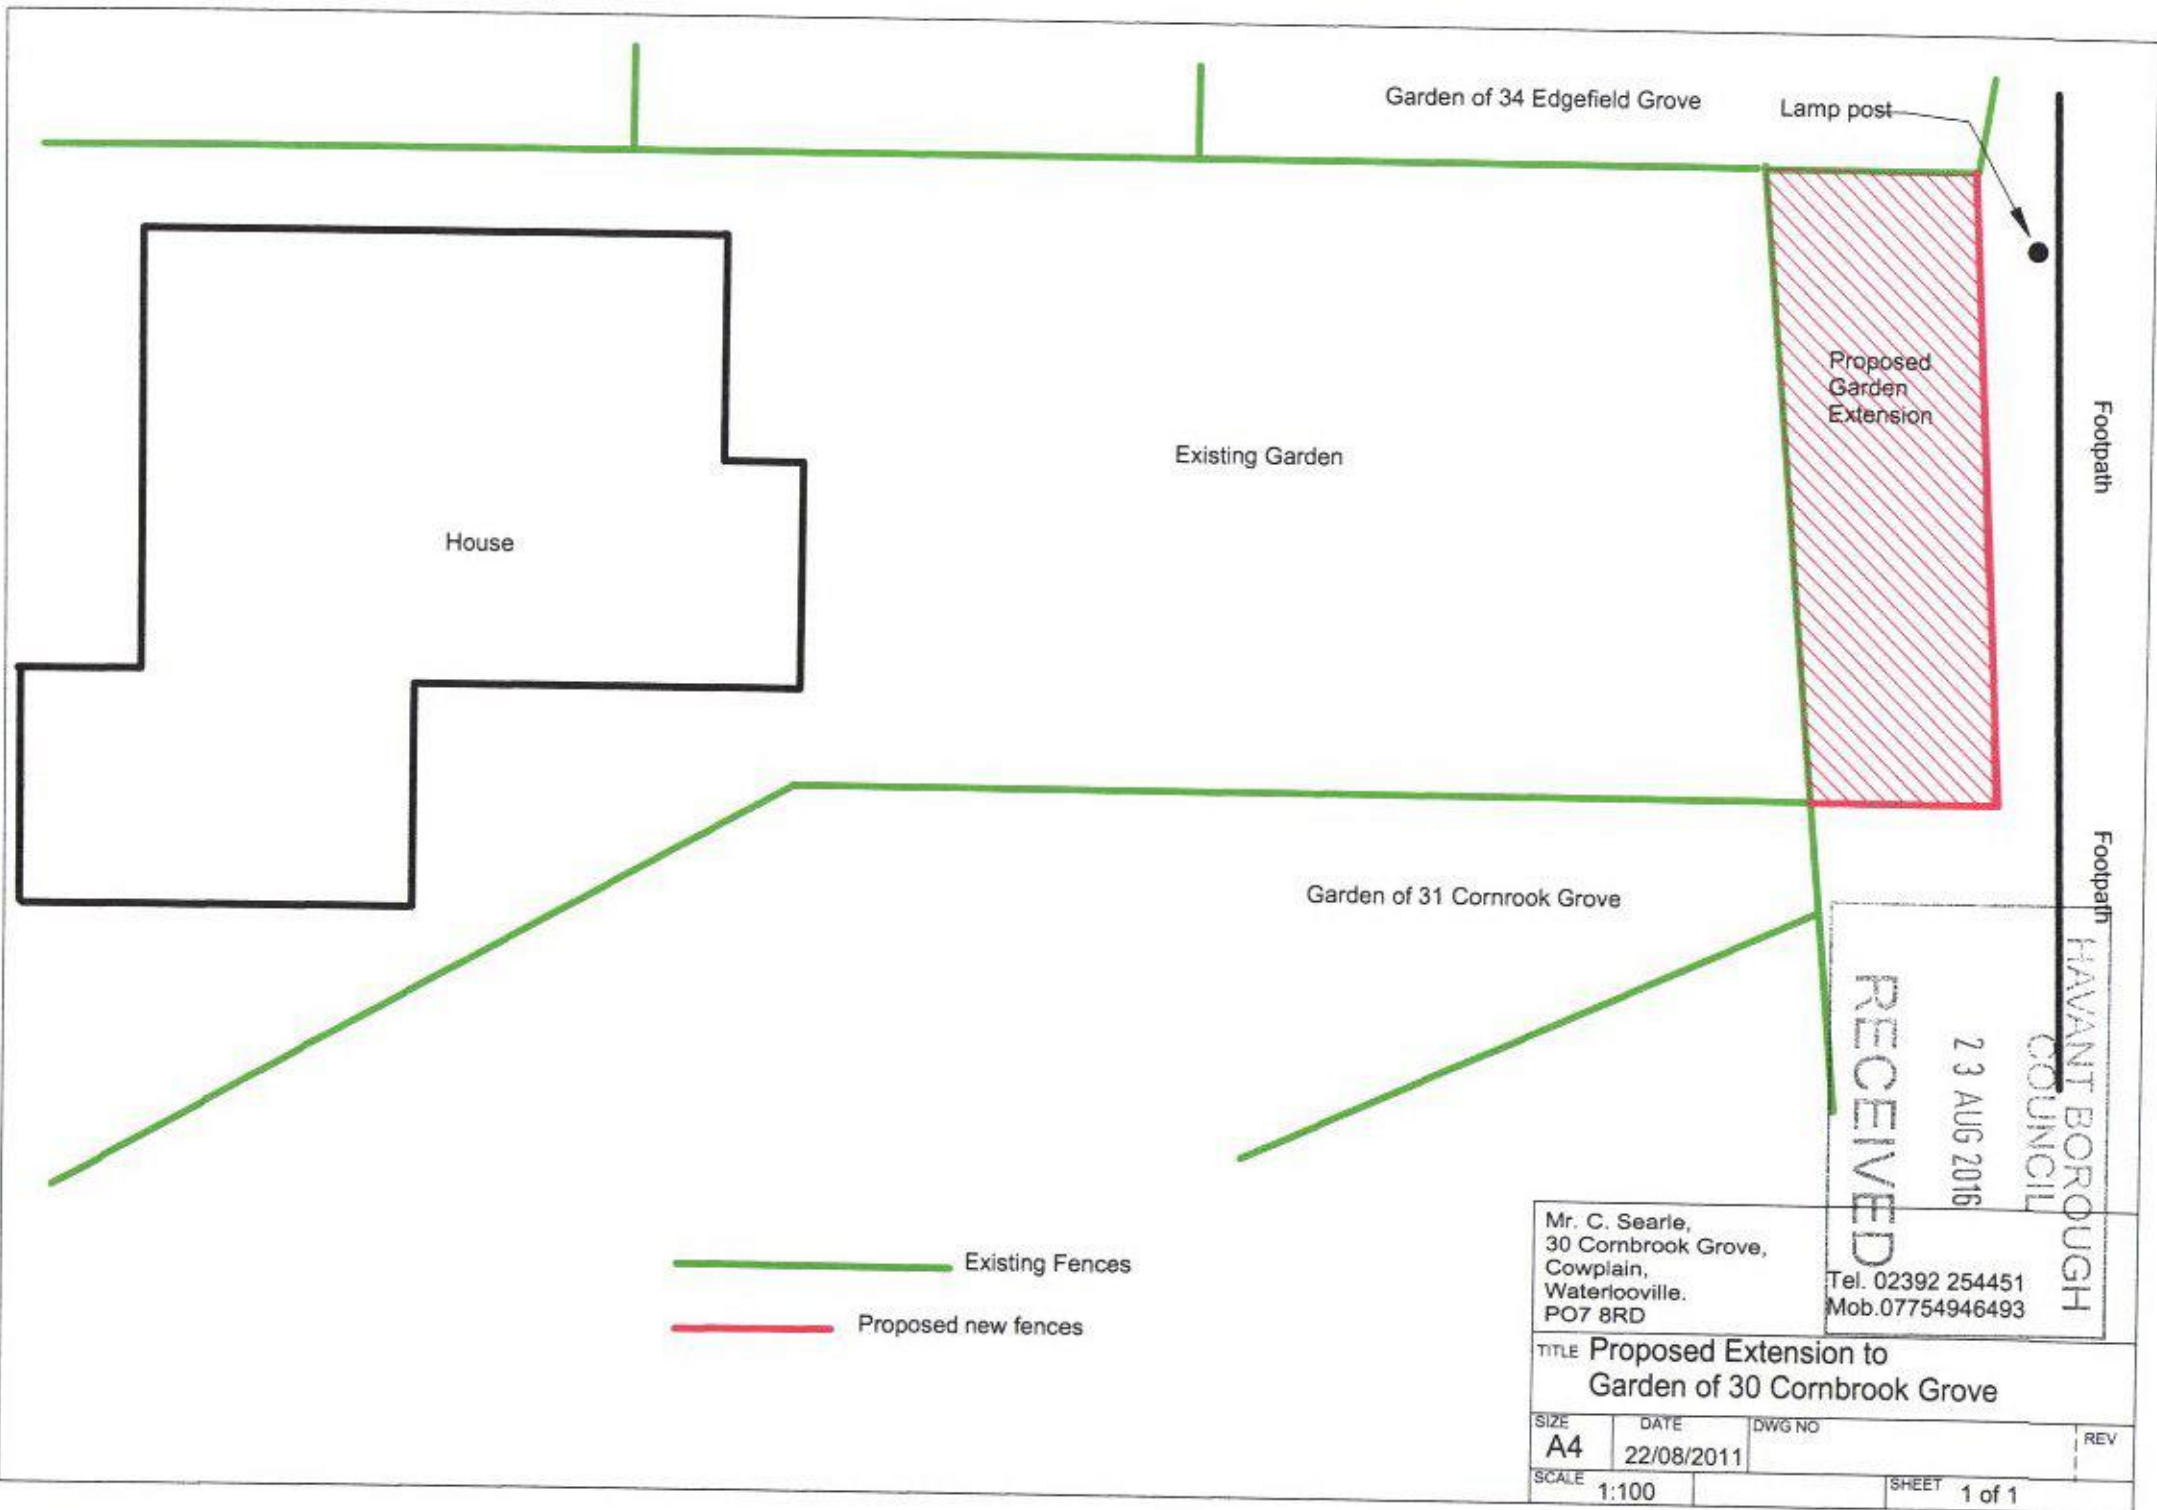

RECEIVED

23 AUG 2016

HAVANT BOROUGH
COUNCIL

Tel. 02392 254451
Mob. 07754946493

Mr. C. Searle,
30 Cornbrook Grove,
Cowplain,
Waterlooville,
PO7 8RD

TITLE Proposed Extension to
Garden of 30 Cornbrook Grove

SIZE A4	DATE 22/08/2011	DWG NO	REV
SCALE 1:100	SHEET 1 of 1		