



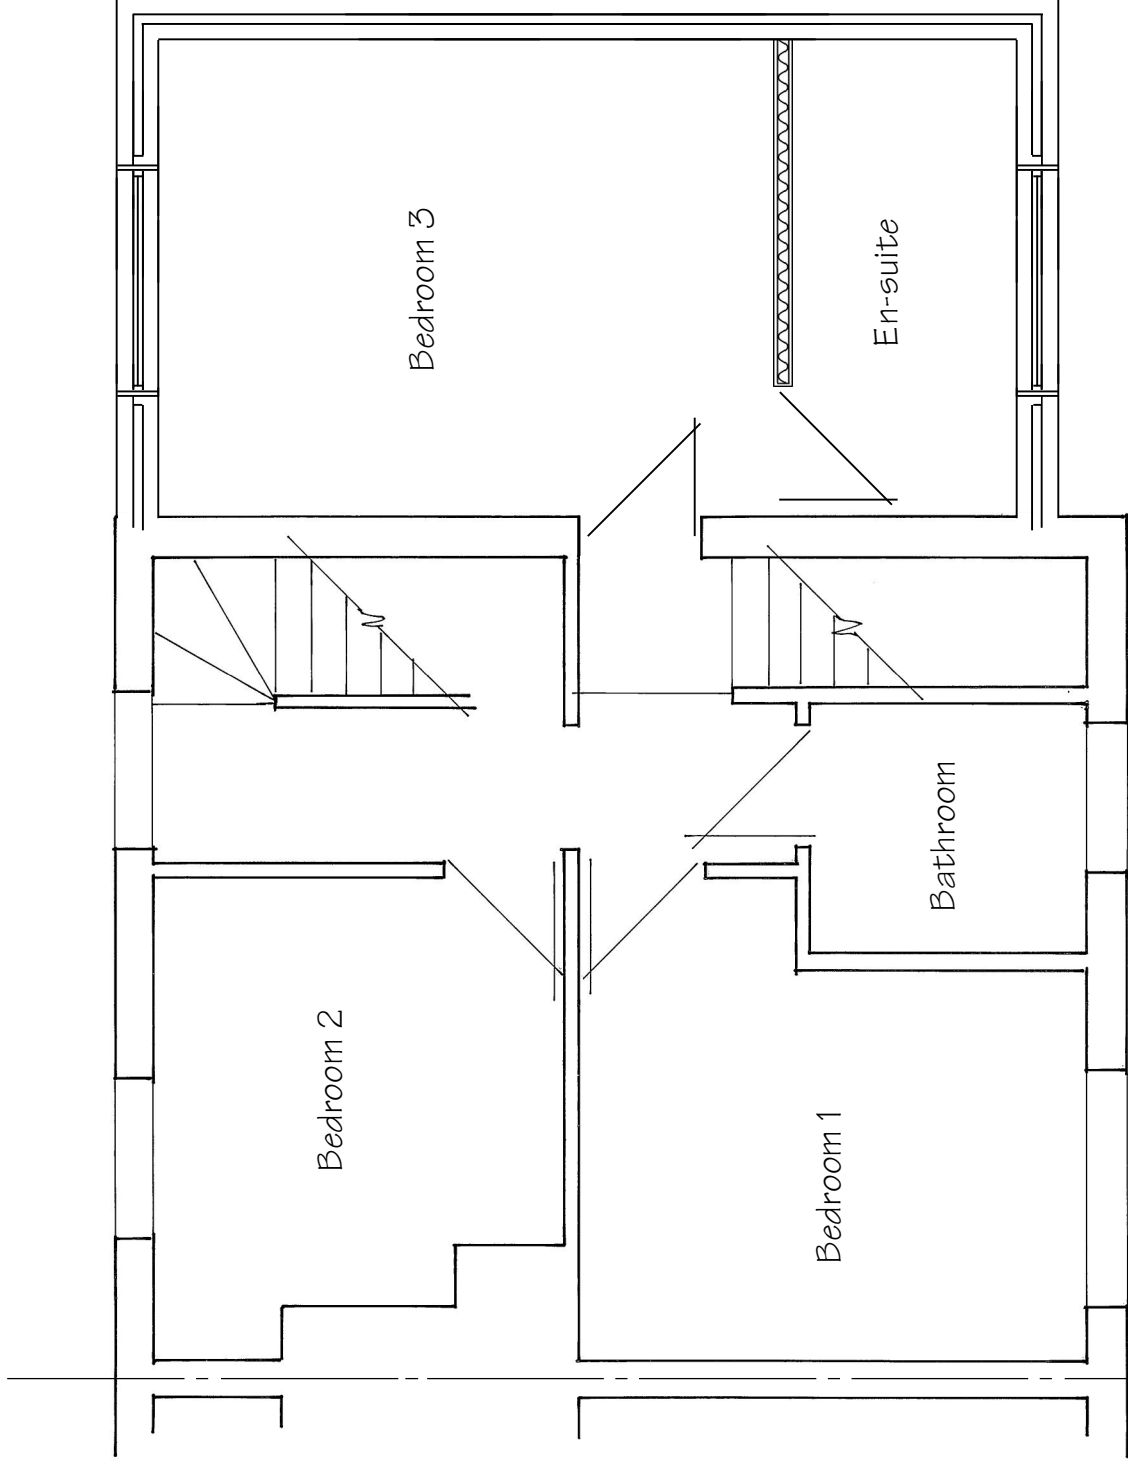

These Plans have been prepared for the  
 Permission and/or Building Regulation  
 thereon only and should not be used for



These Plans remain the copyright  
 be copied or reproduced in any way  
 with the exception of Local Authority

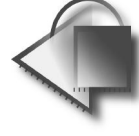

**Andre**

BSc(Hons) N

Chartered Surveyor

Unit 1, Basepoint, W  
 Waterloooville, Har  
 Tel: (023) 92  
 e-mail: plans@dunks

Proposed Side

346 Middle

Leigh

Proposed First Floor Plan