



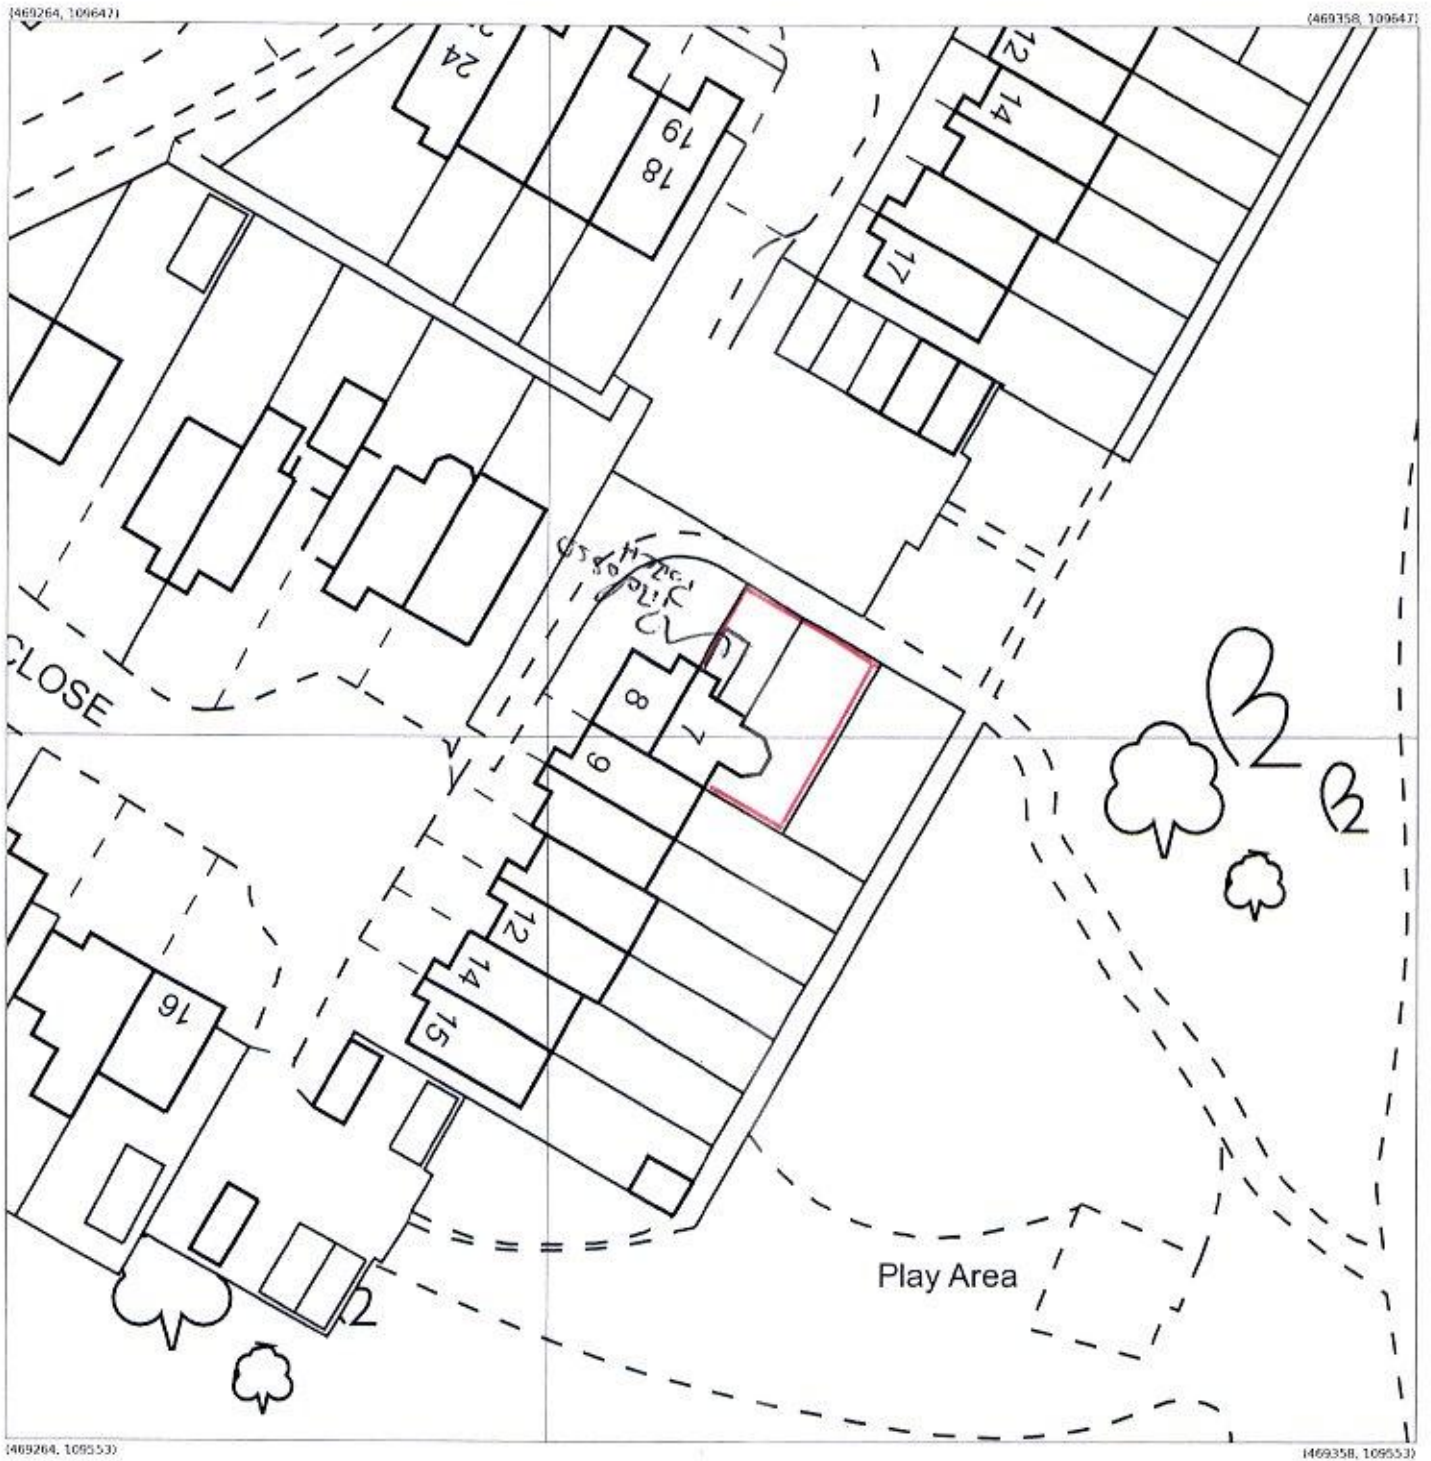

Produced 06 Feb 2017 from the Ordnance Survey MasterMap (Topography) Database and incorporating surveyed revision available at this date.

The representation of a road, track or path is no evidence of a right of way. The representation of features as lines is no evidence of a property boundary.

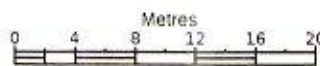

1:500



7, Oberon Cl, Waterloo
PO7 8LF

Supplied by: **Latitude Mapping Ltd**
Licence: © Crown Copyright and
database rights 2017 OS 100038854
Reference: 011087701
Centre coordinates: 469311 109600

**HAVANT BOROUGH
COUNCIL**

- 8 FEB 2017

RECEIVED