





proposed alterations to the
shallows north of Hayling Island
for John Butter Esq.


1:100 Wnd Dec 15
JB/TS/12.15/2 EXTG

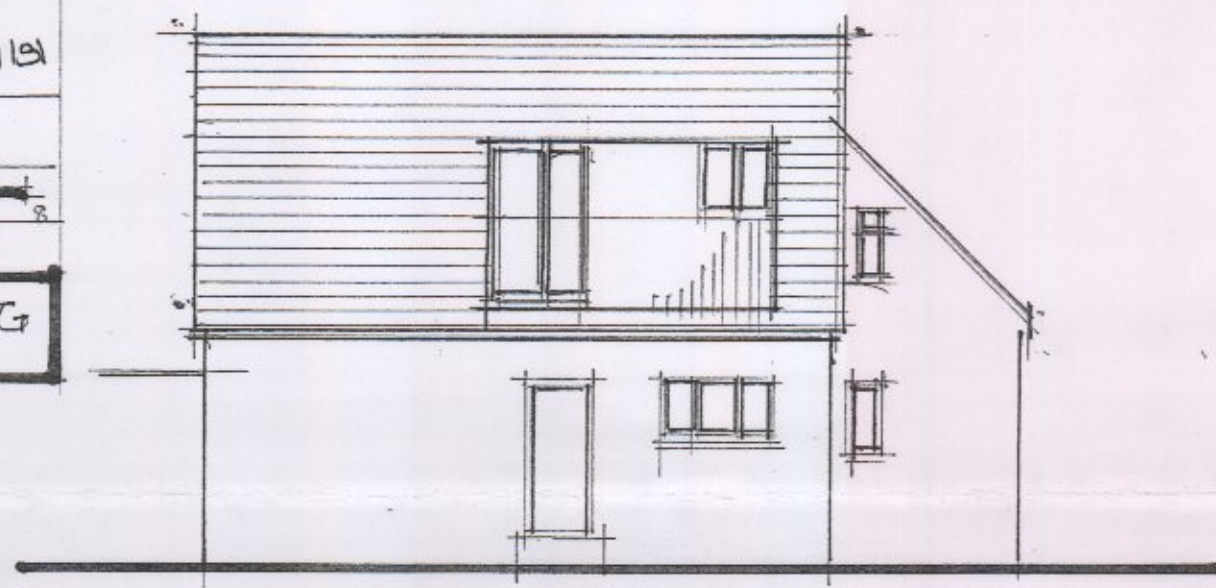


East elevation (1:100).

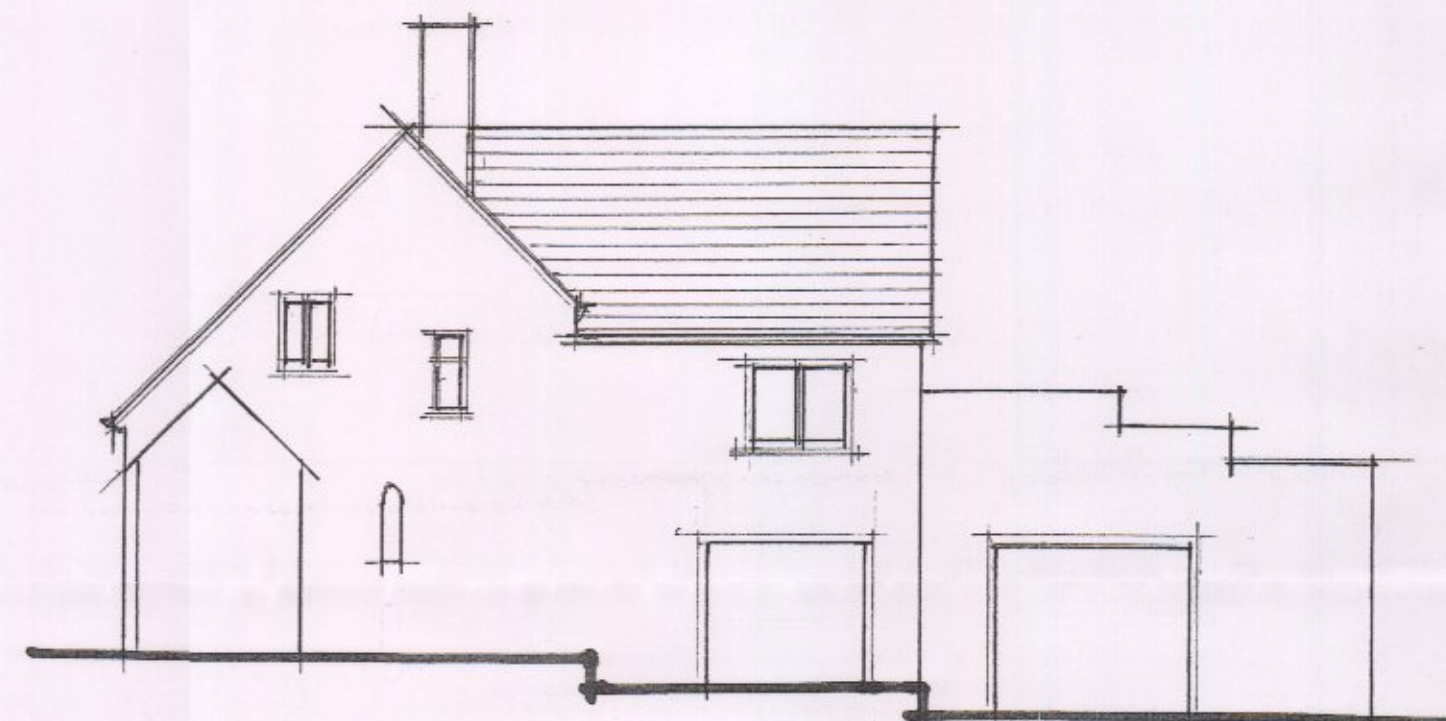

West elevation (1:100).

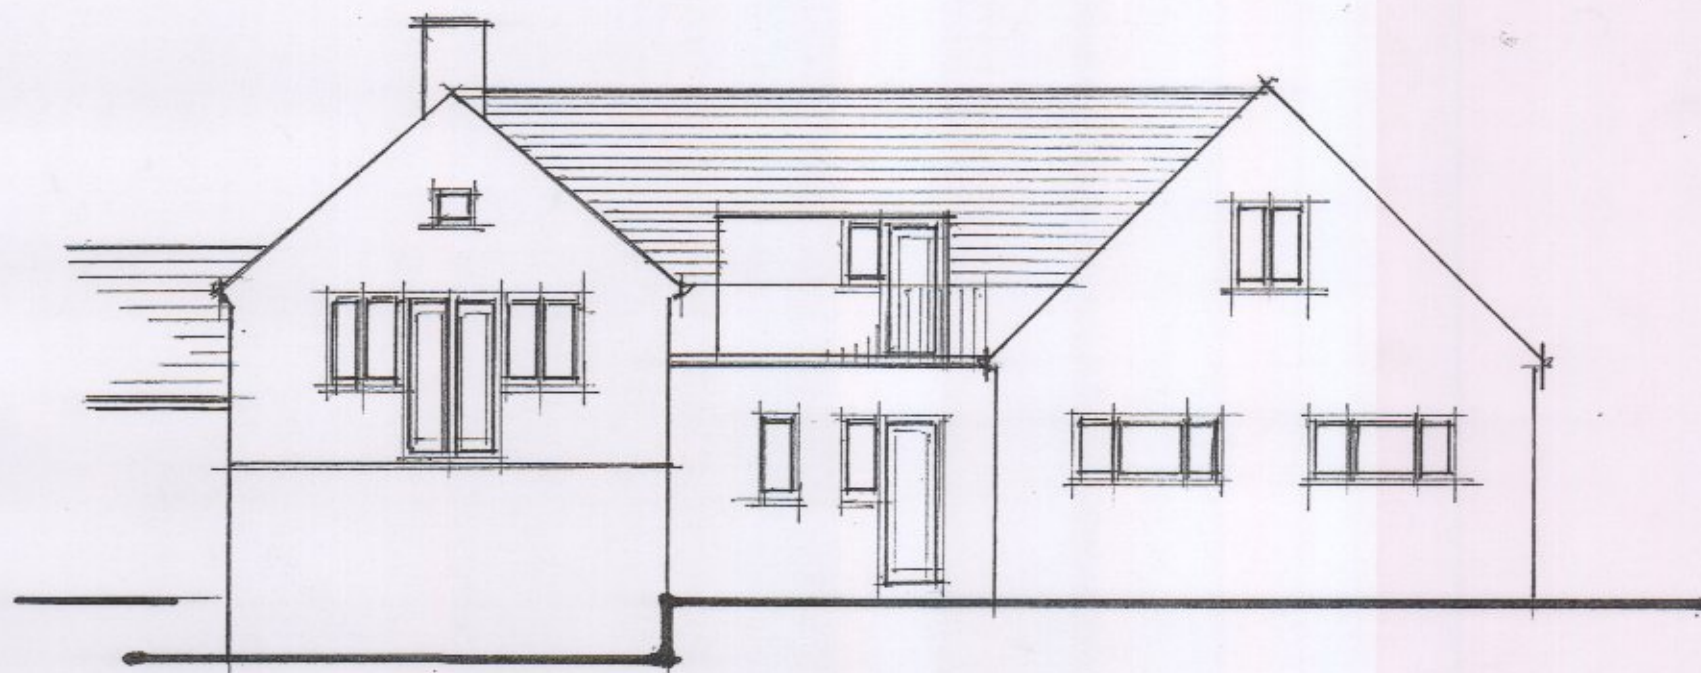

South elevation (1:100).

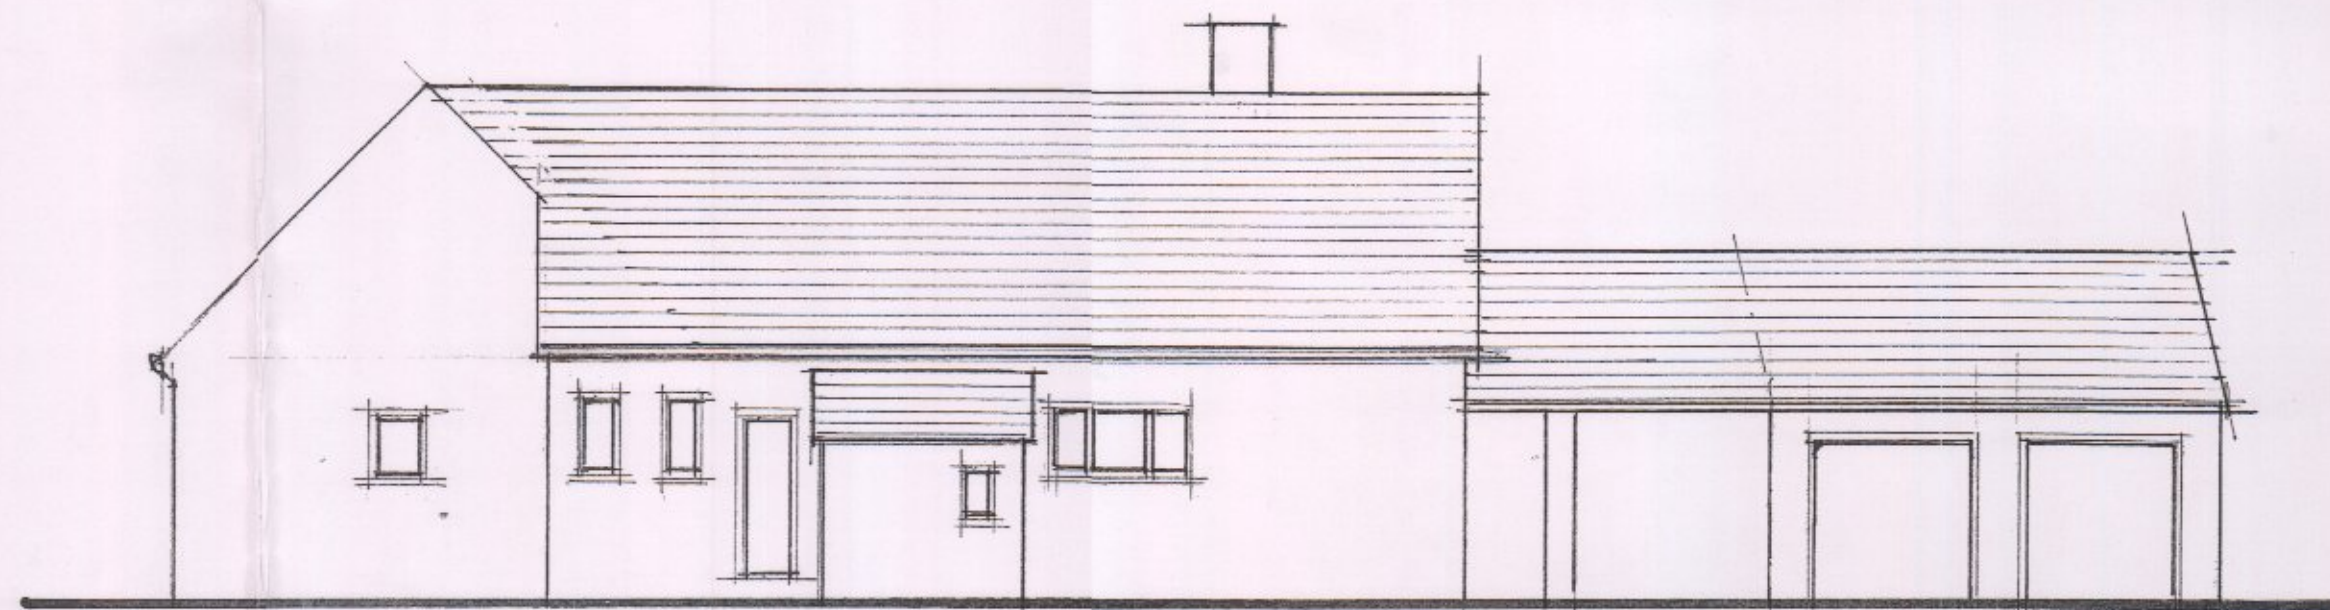

North elevation (1:100).

existing elevations