

3 EXISTING REAR ELEVATION
1:100






1 EXISTING SIDE ELEVATION
1:100

2 EXISTING FRONT ELEVATION
1:100

5 EXISTING ROOF PLAN
1:100

6 EXISTING GRD FLOOR PLAN
1:100

7 EXISTING FIRST FLOOR PLAN
1:100

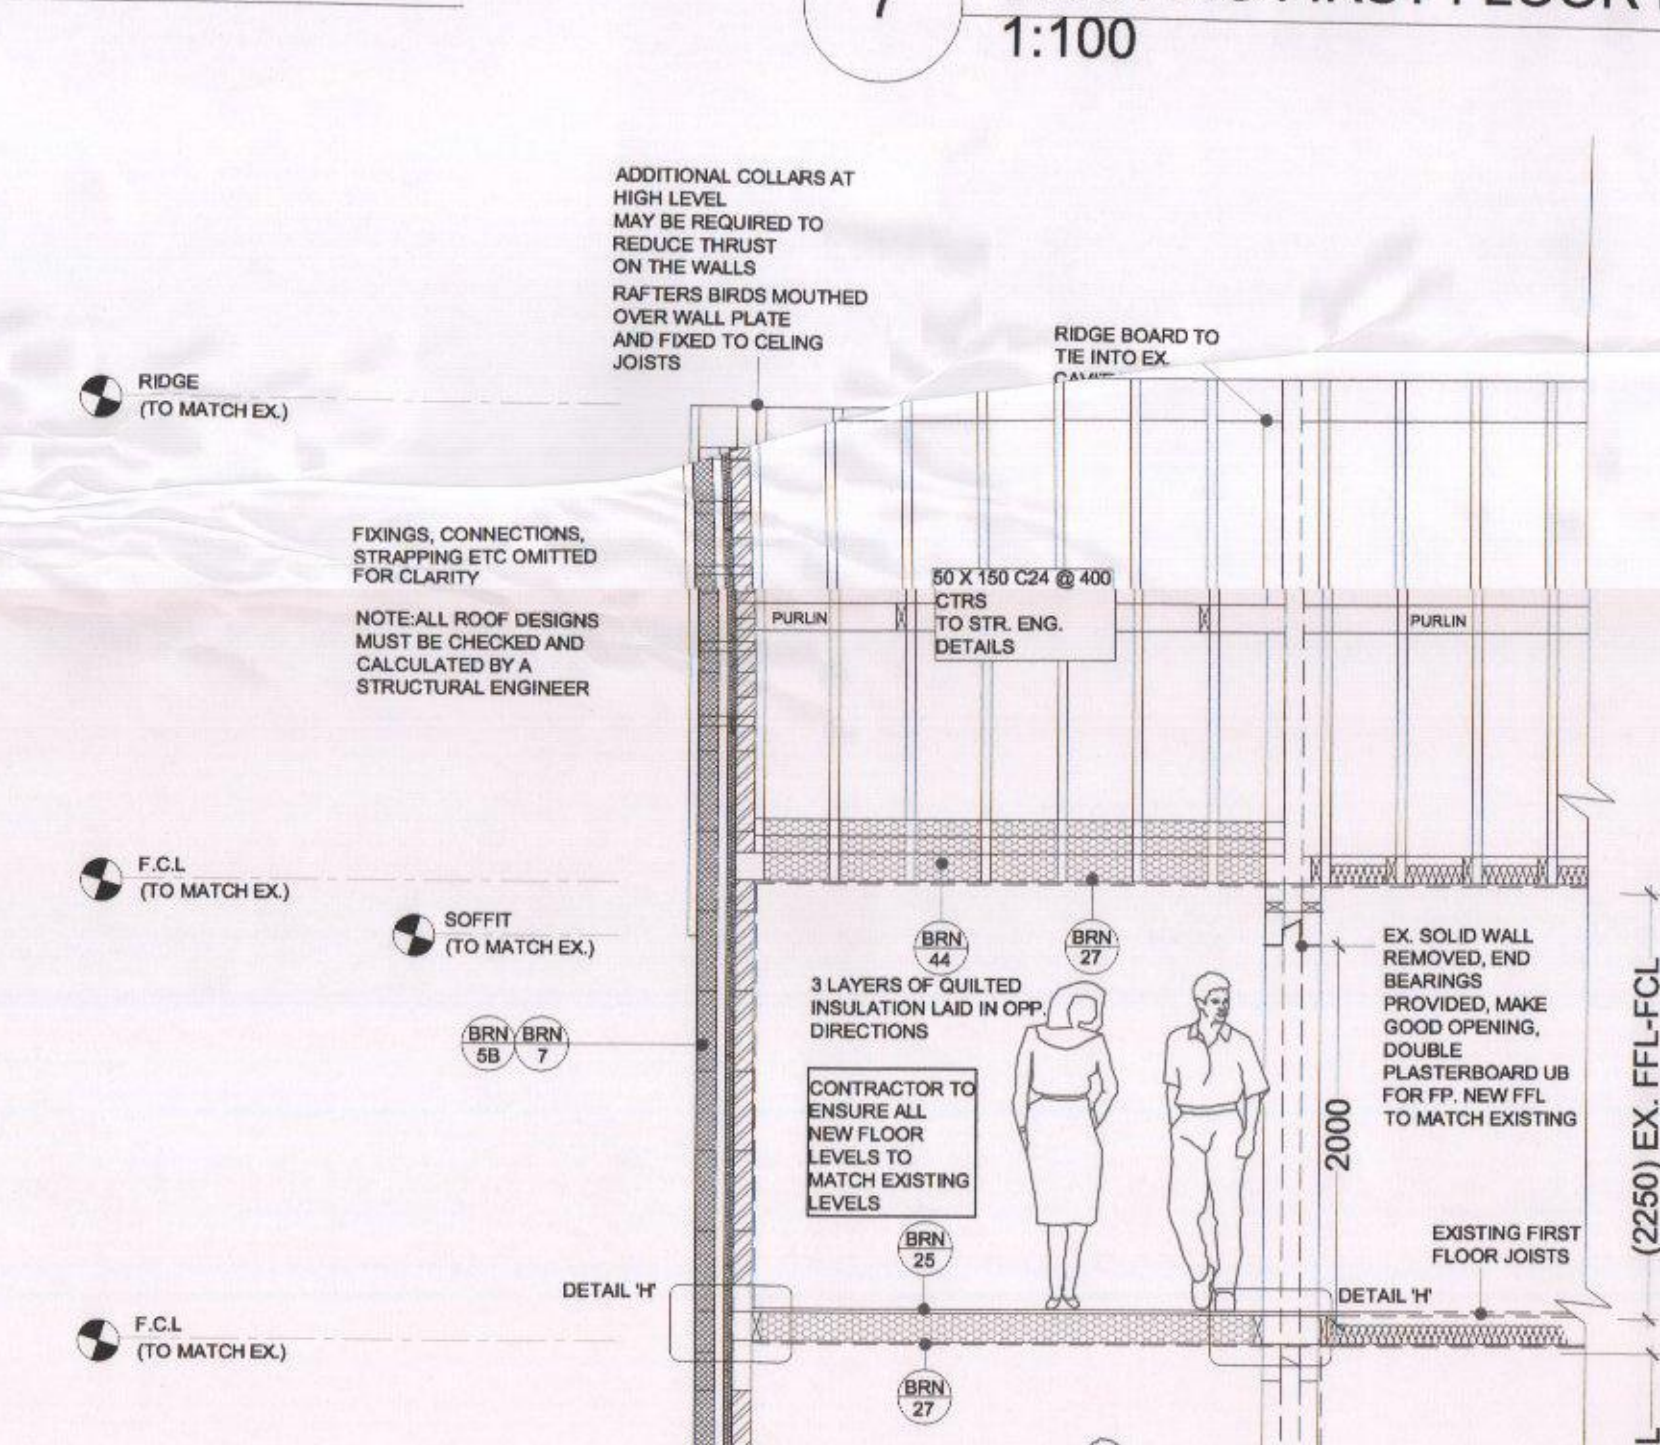
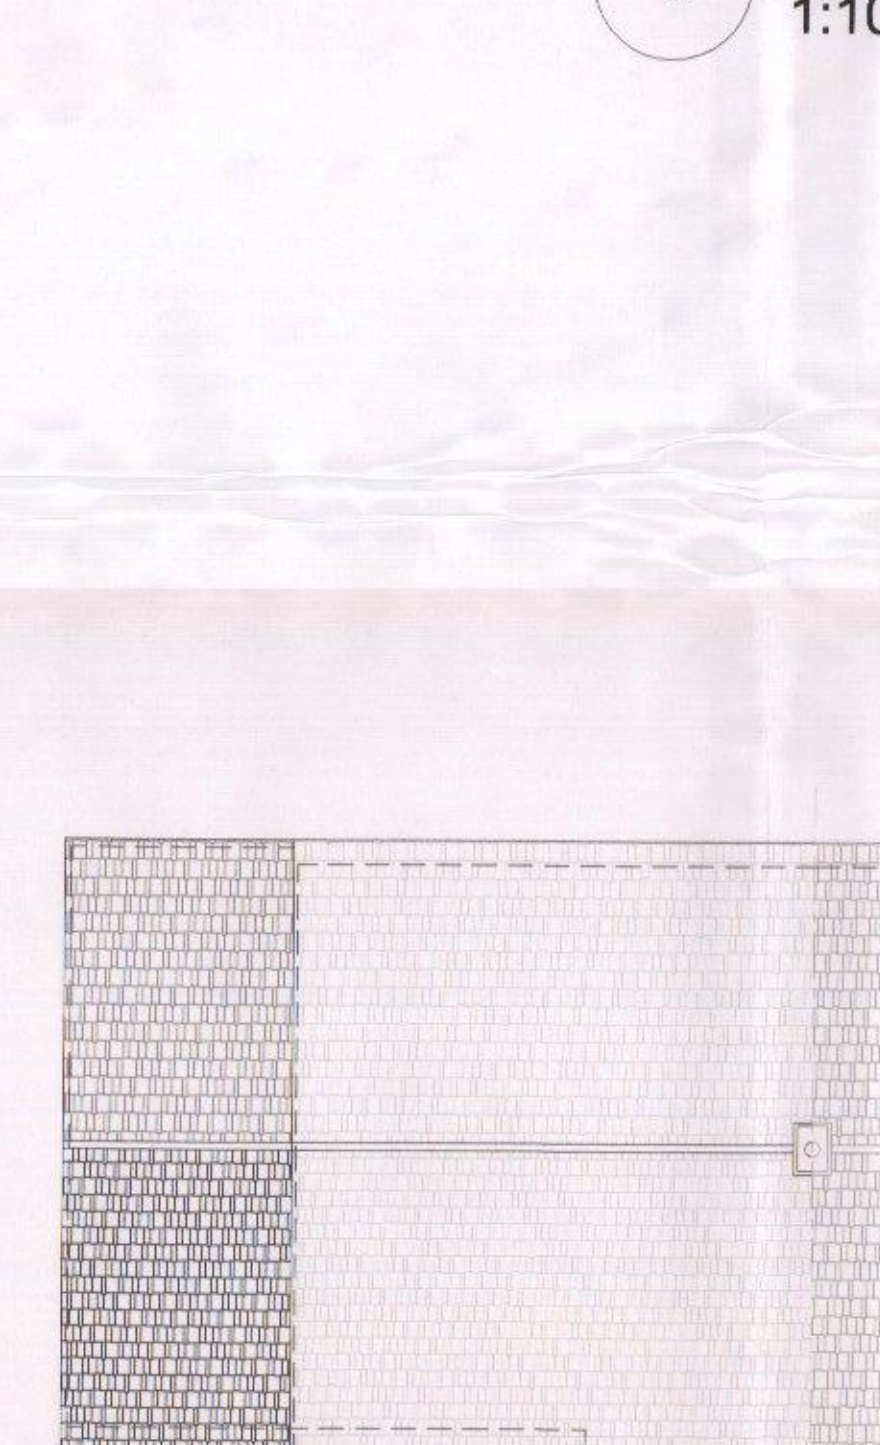
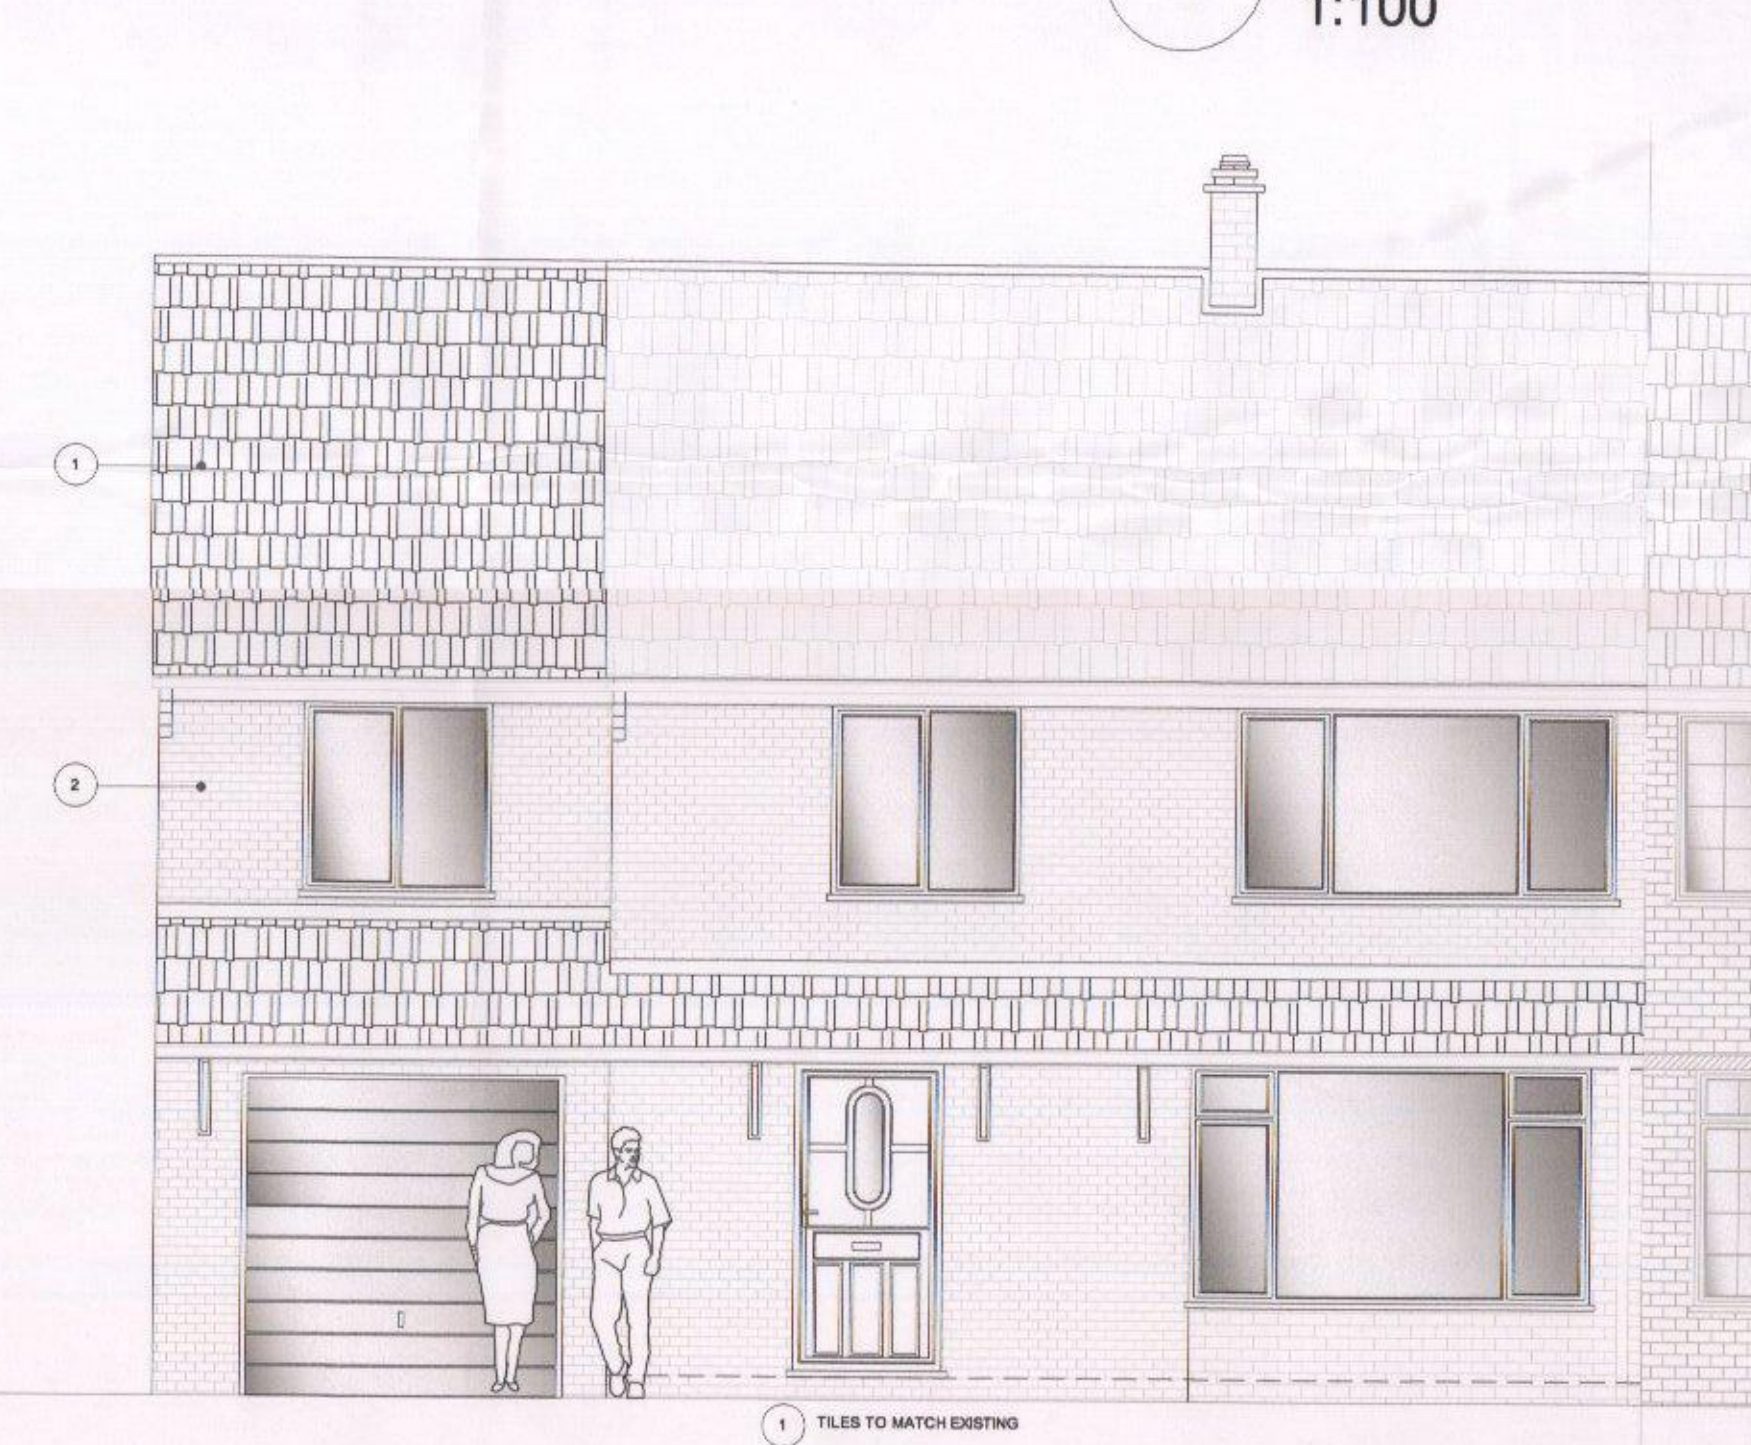
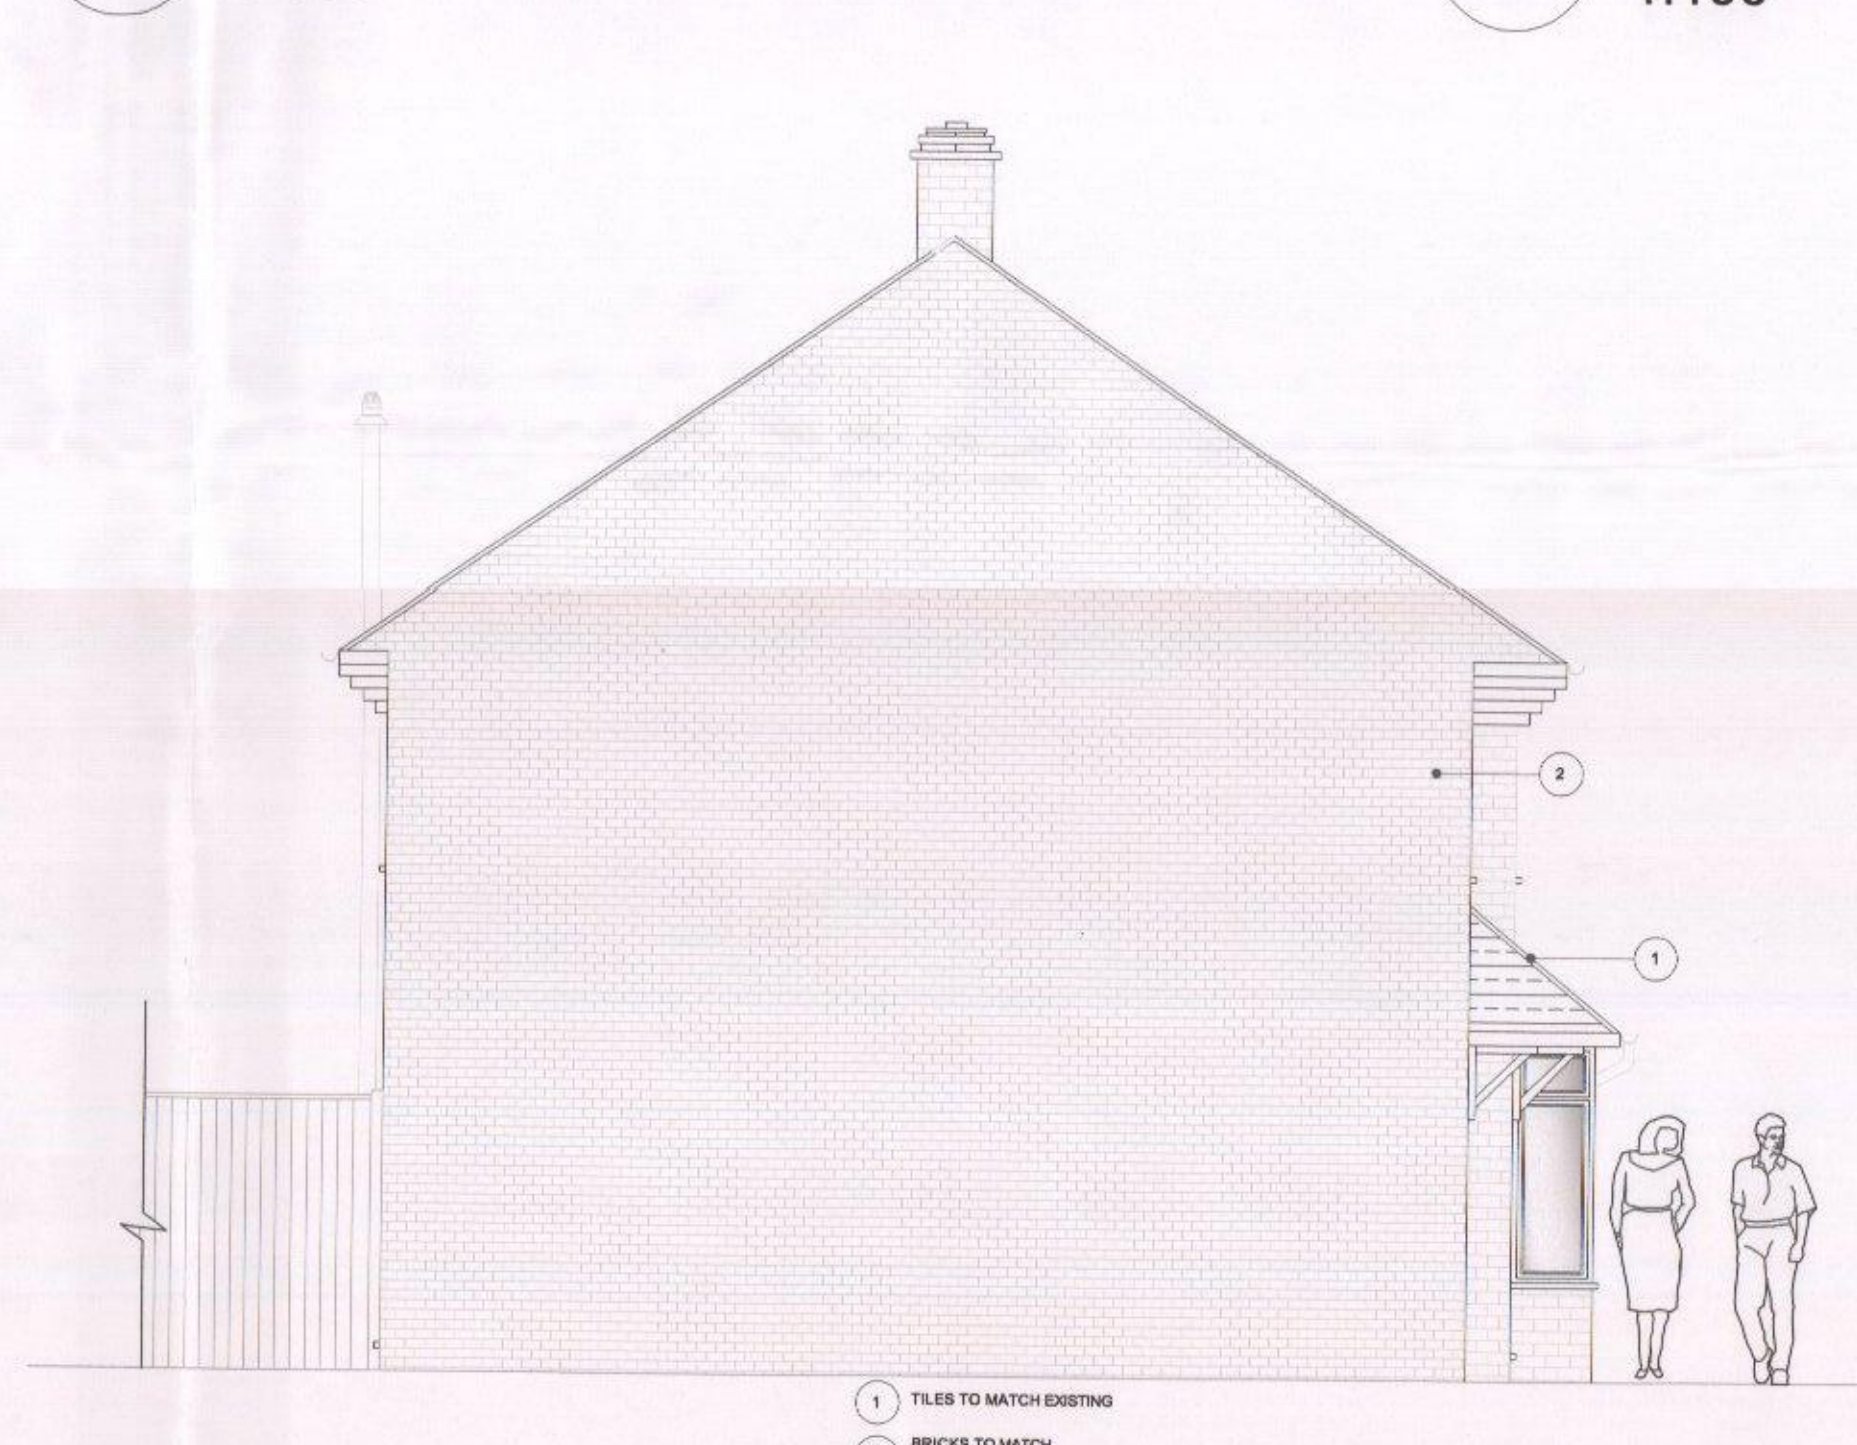
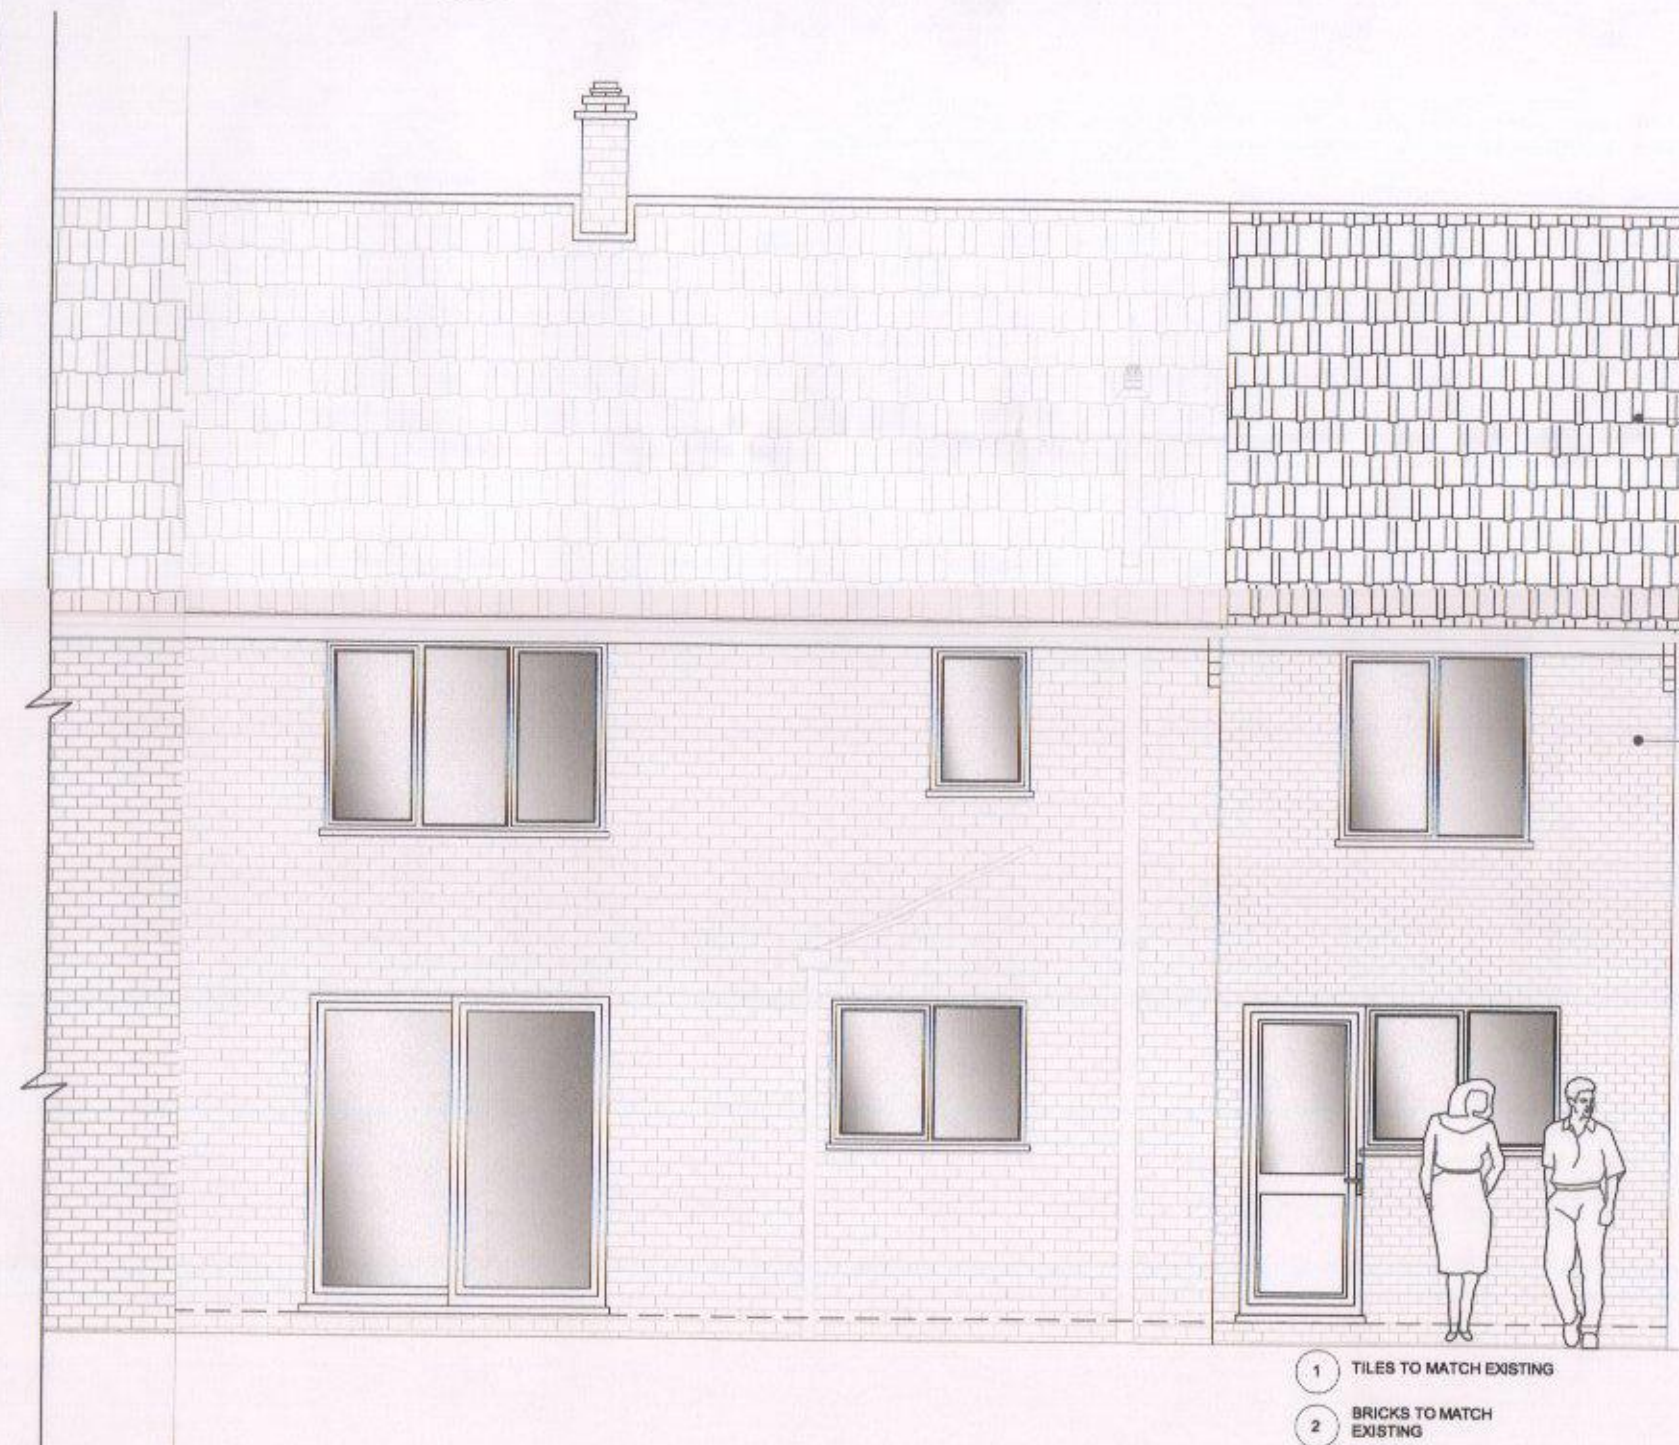


8 EXISTING REAR ELEVATION
1:50

9 PROPOSED SIDE ELEVATION
1:50

10 PROPOSED FRONT ELEVATION
1:50

11 PROPOSED ROOF PLAN
1:100

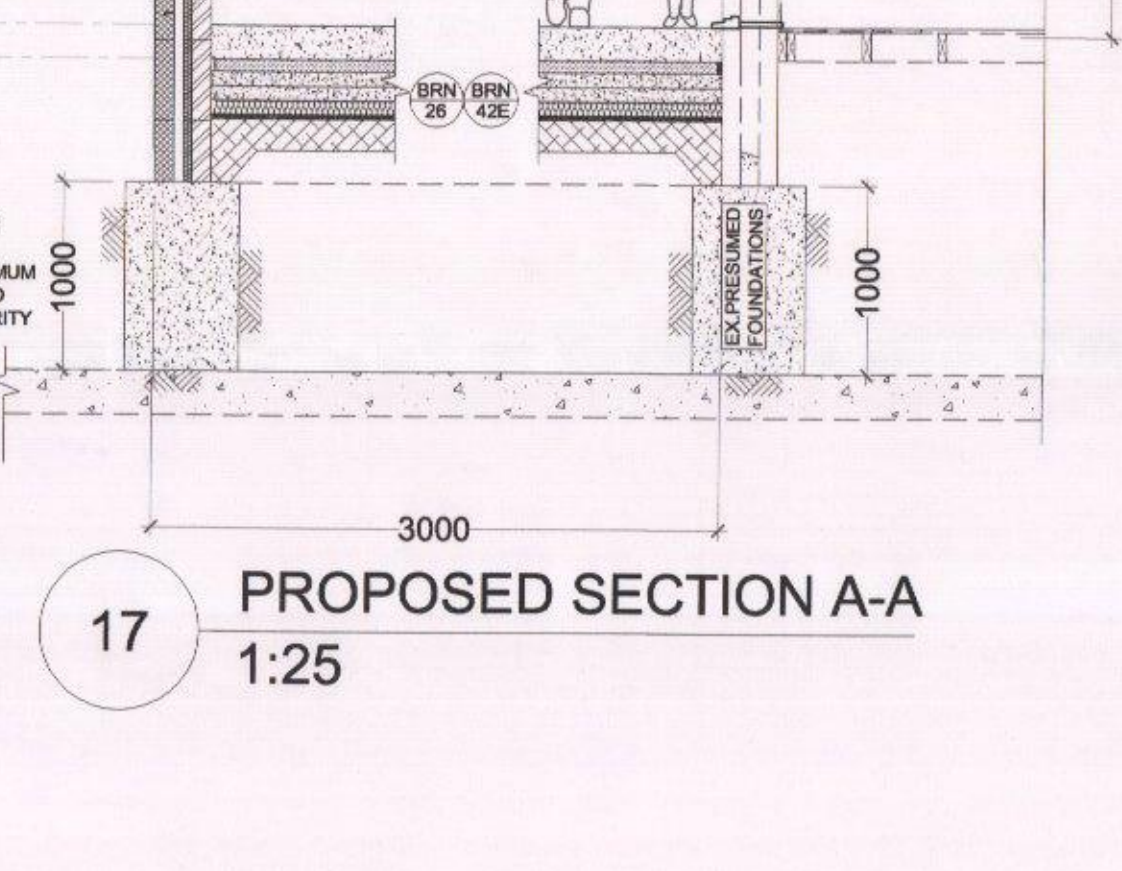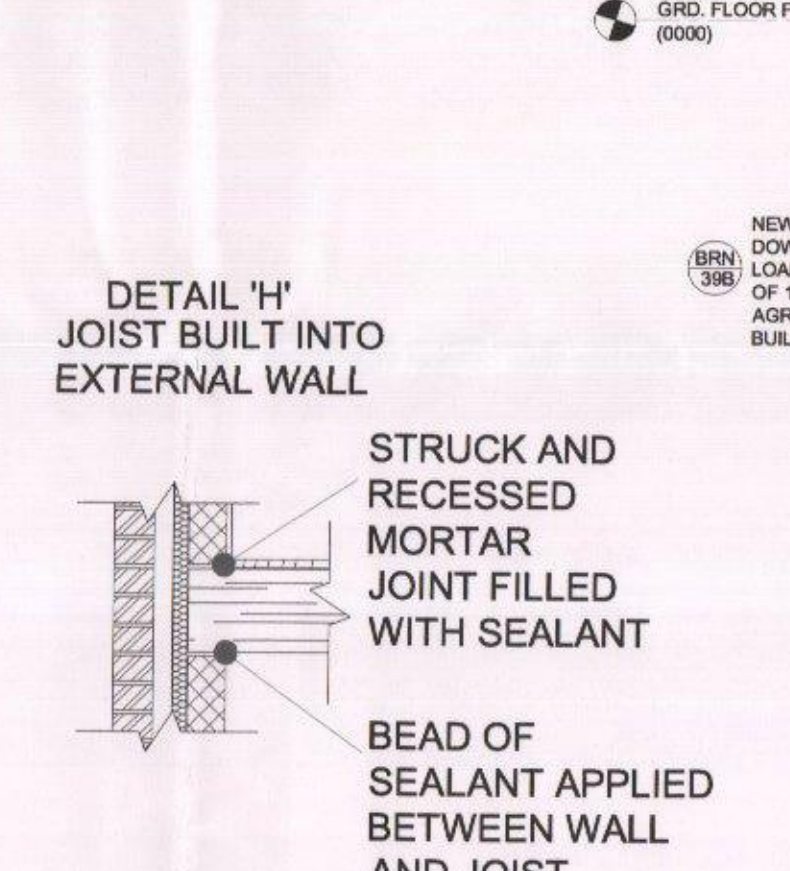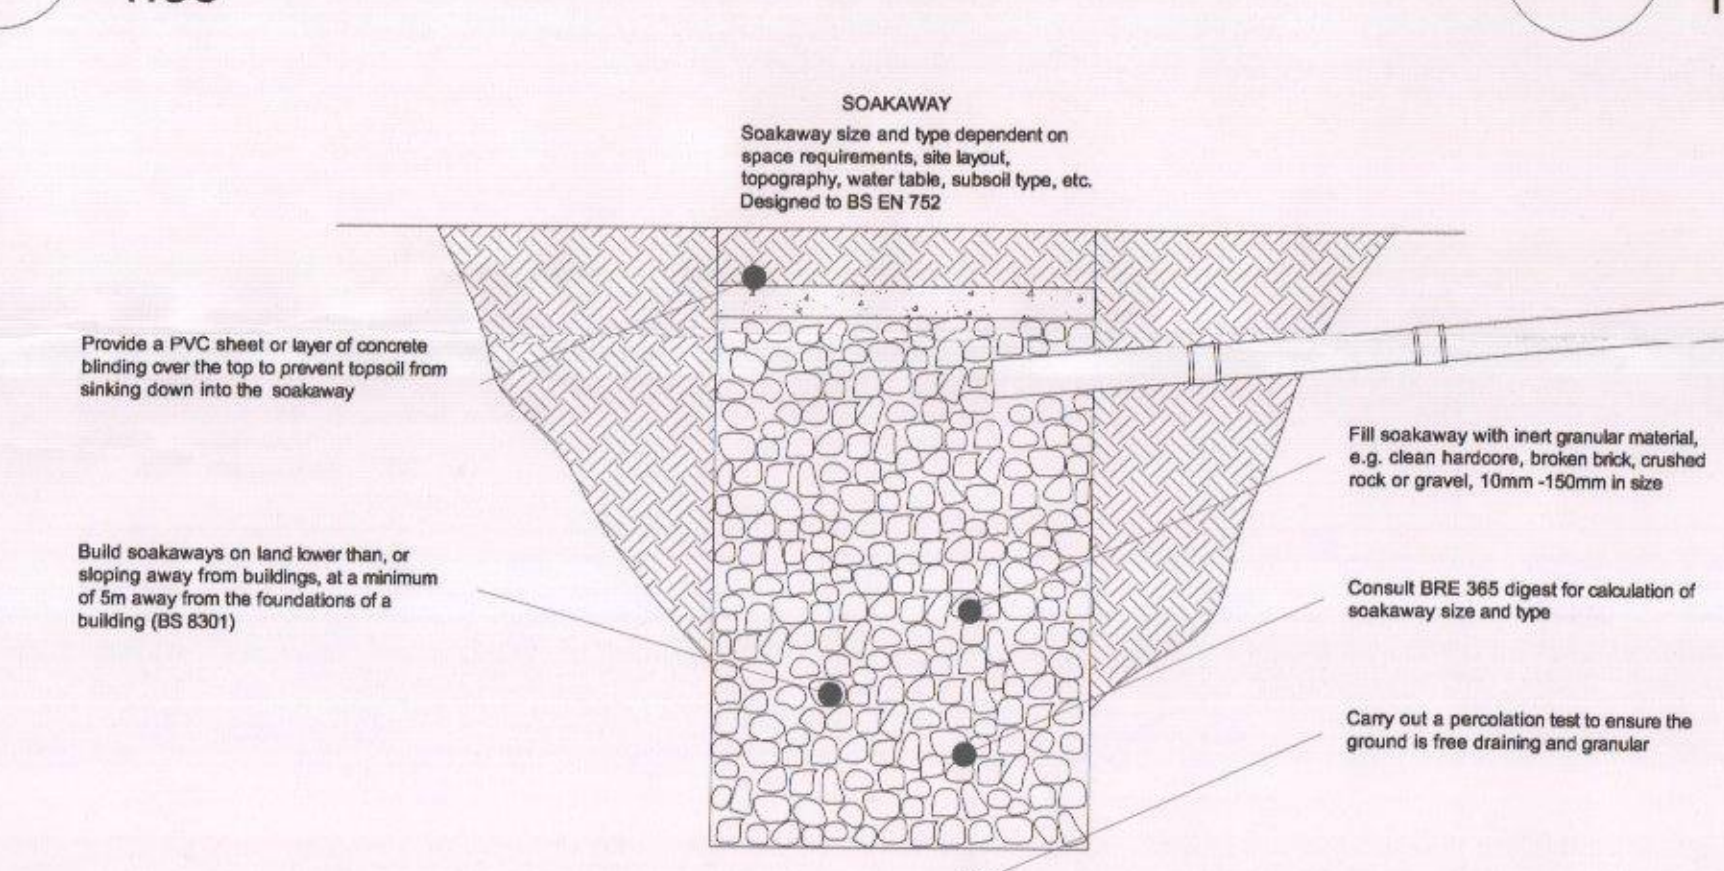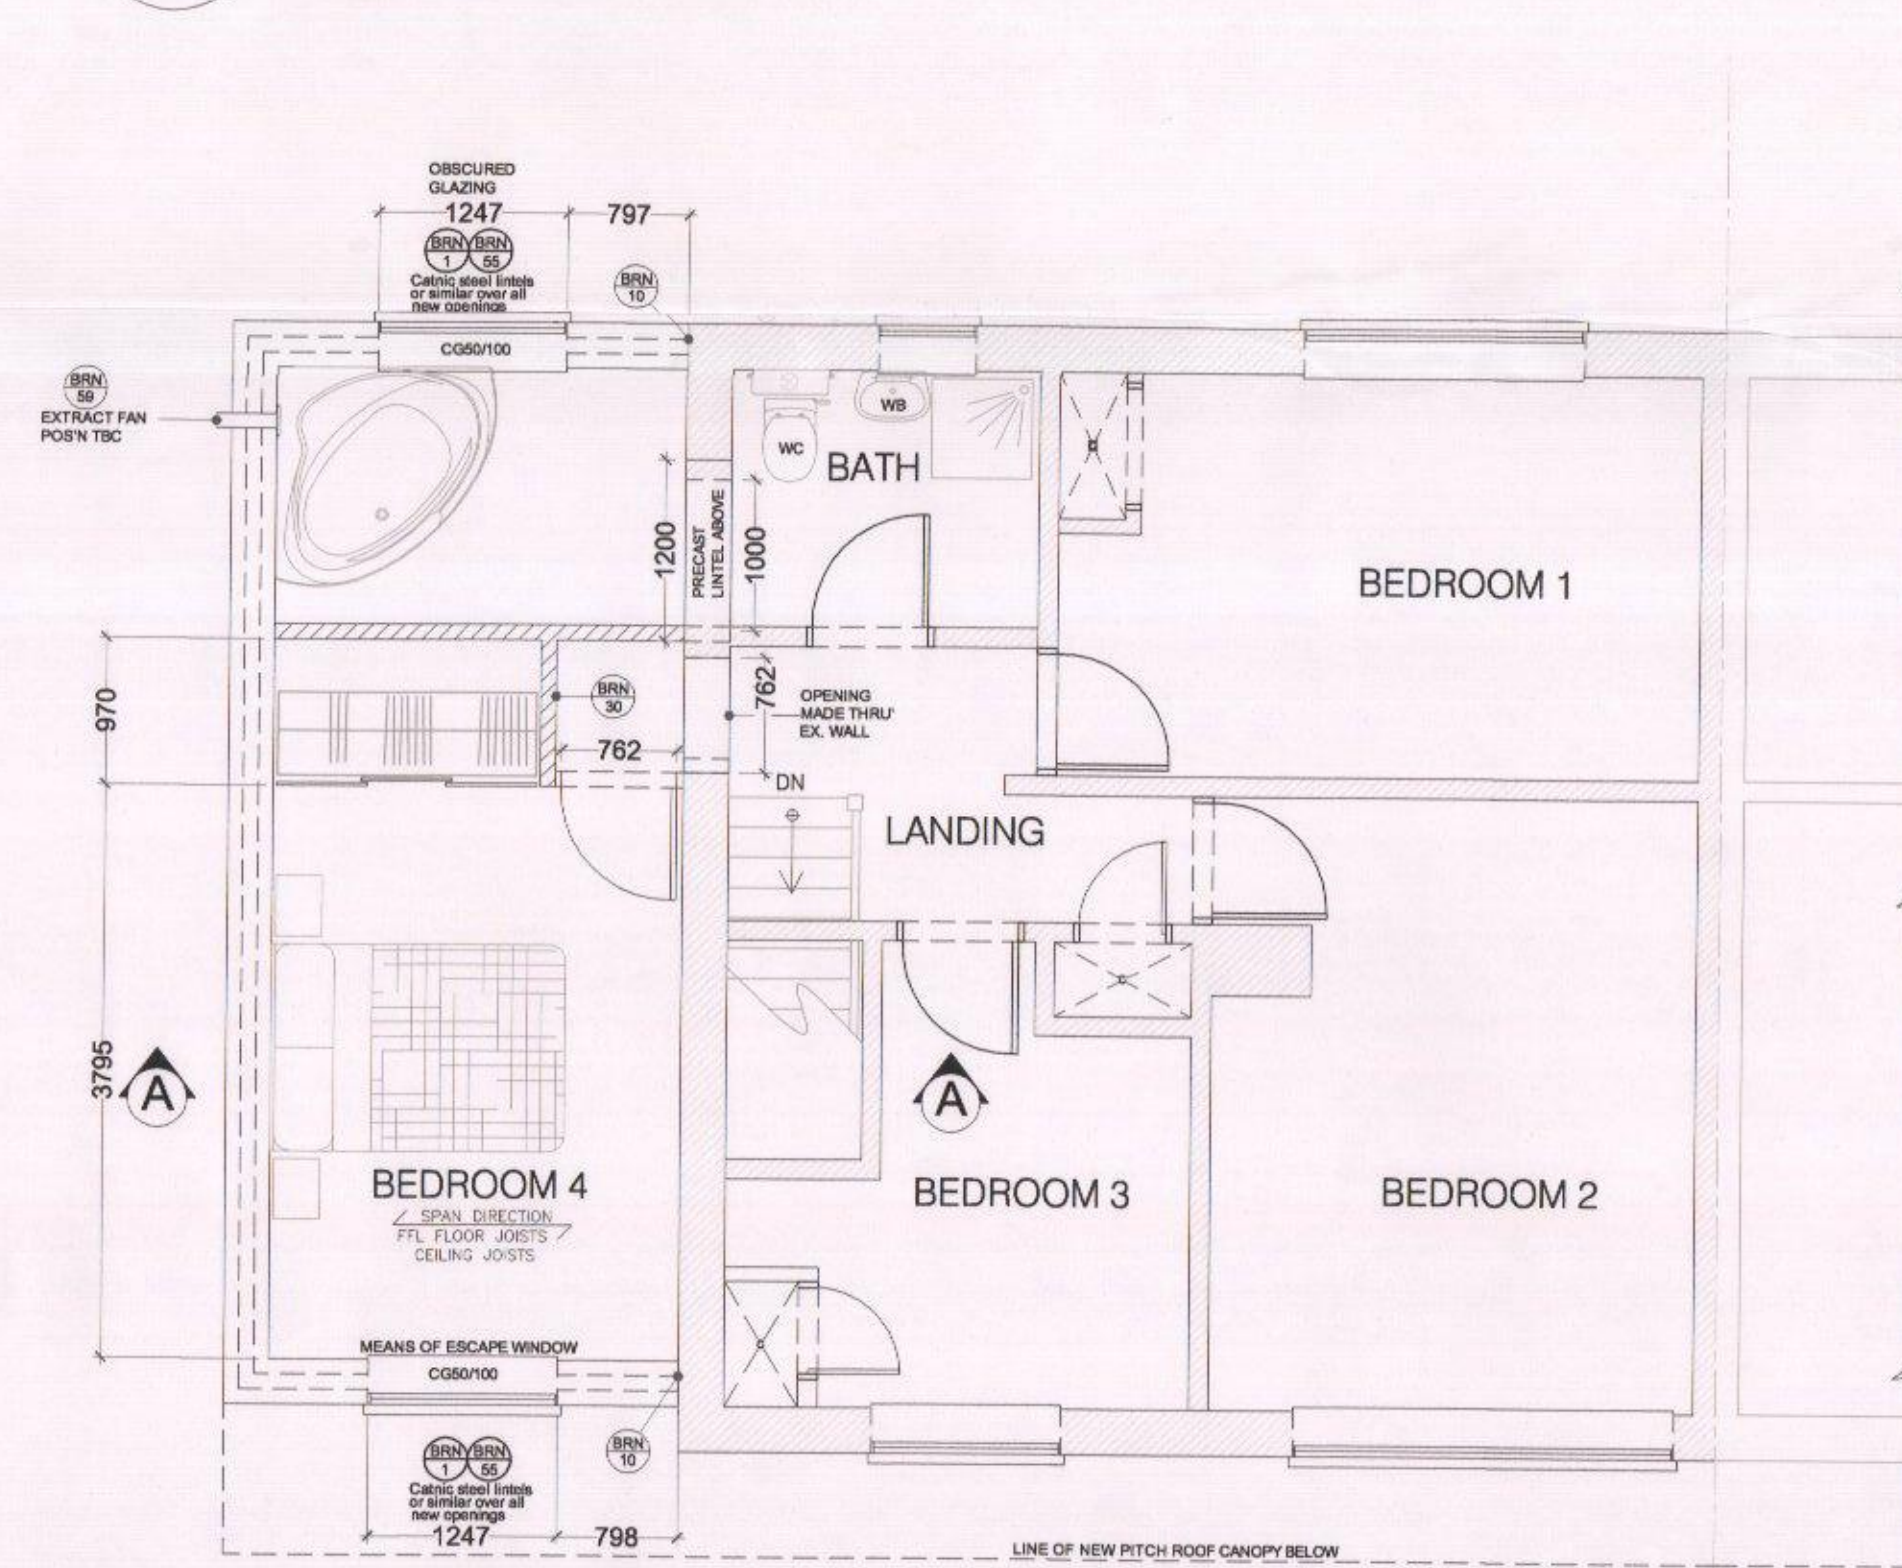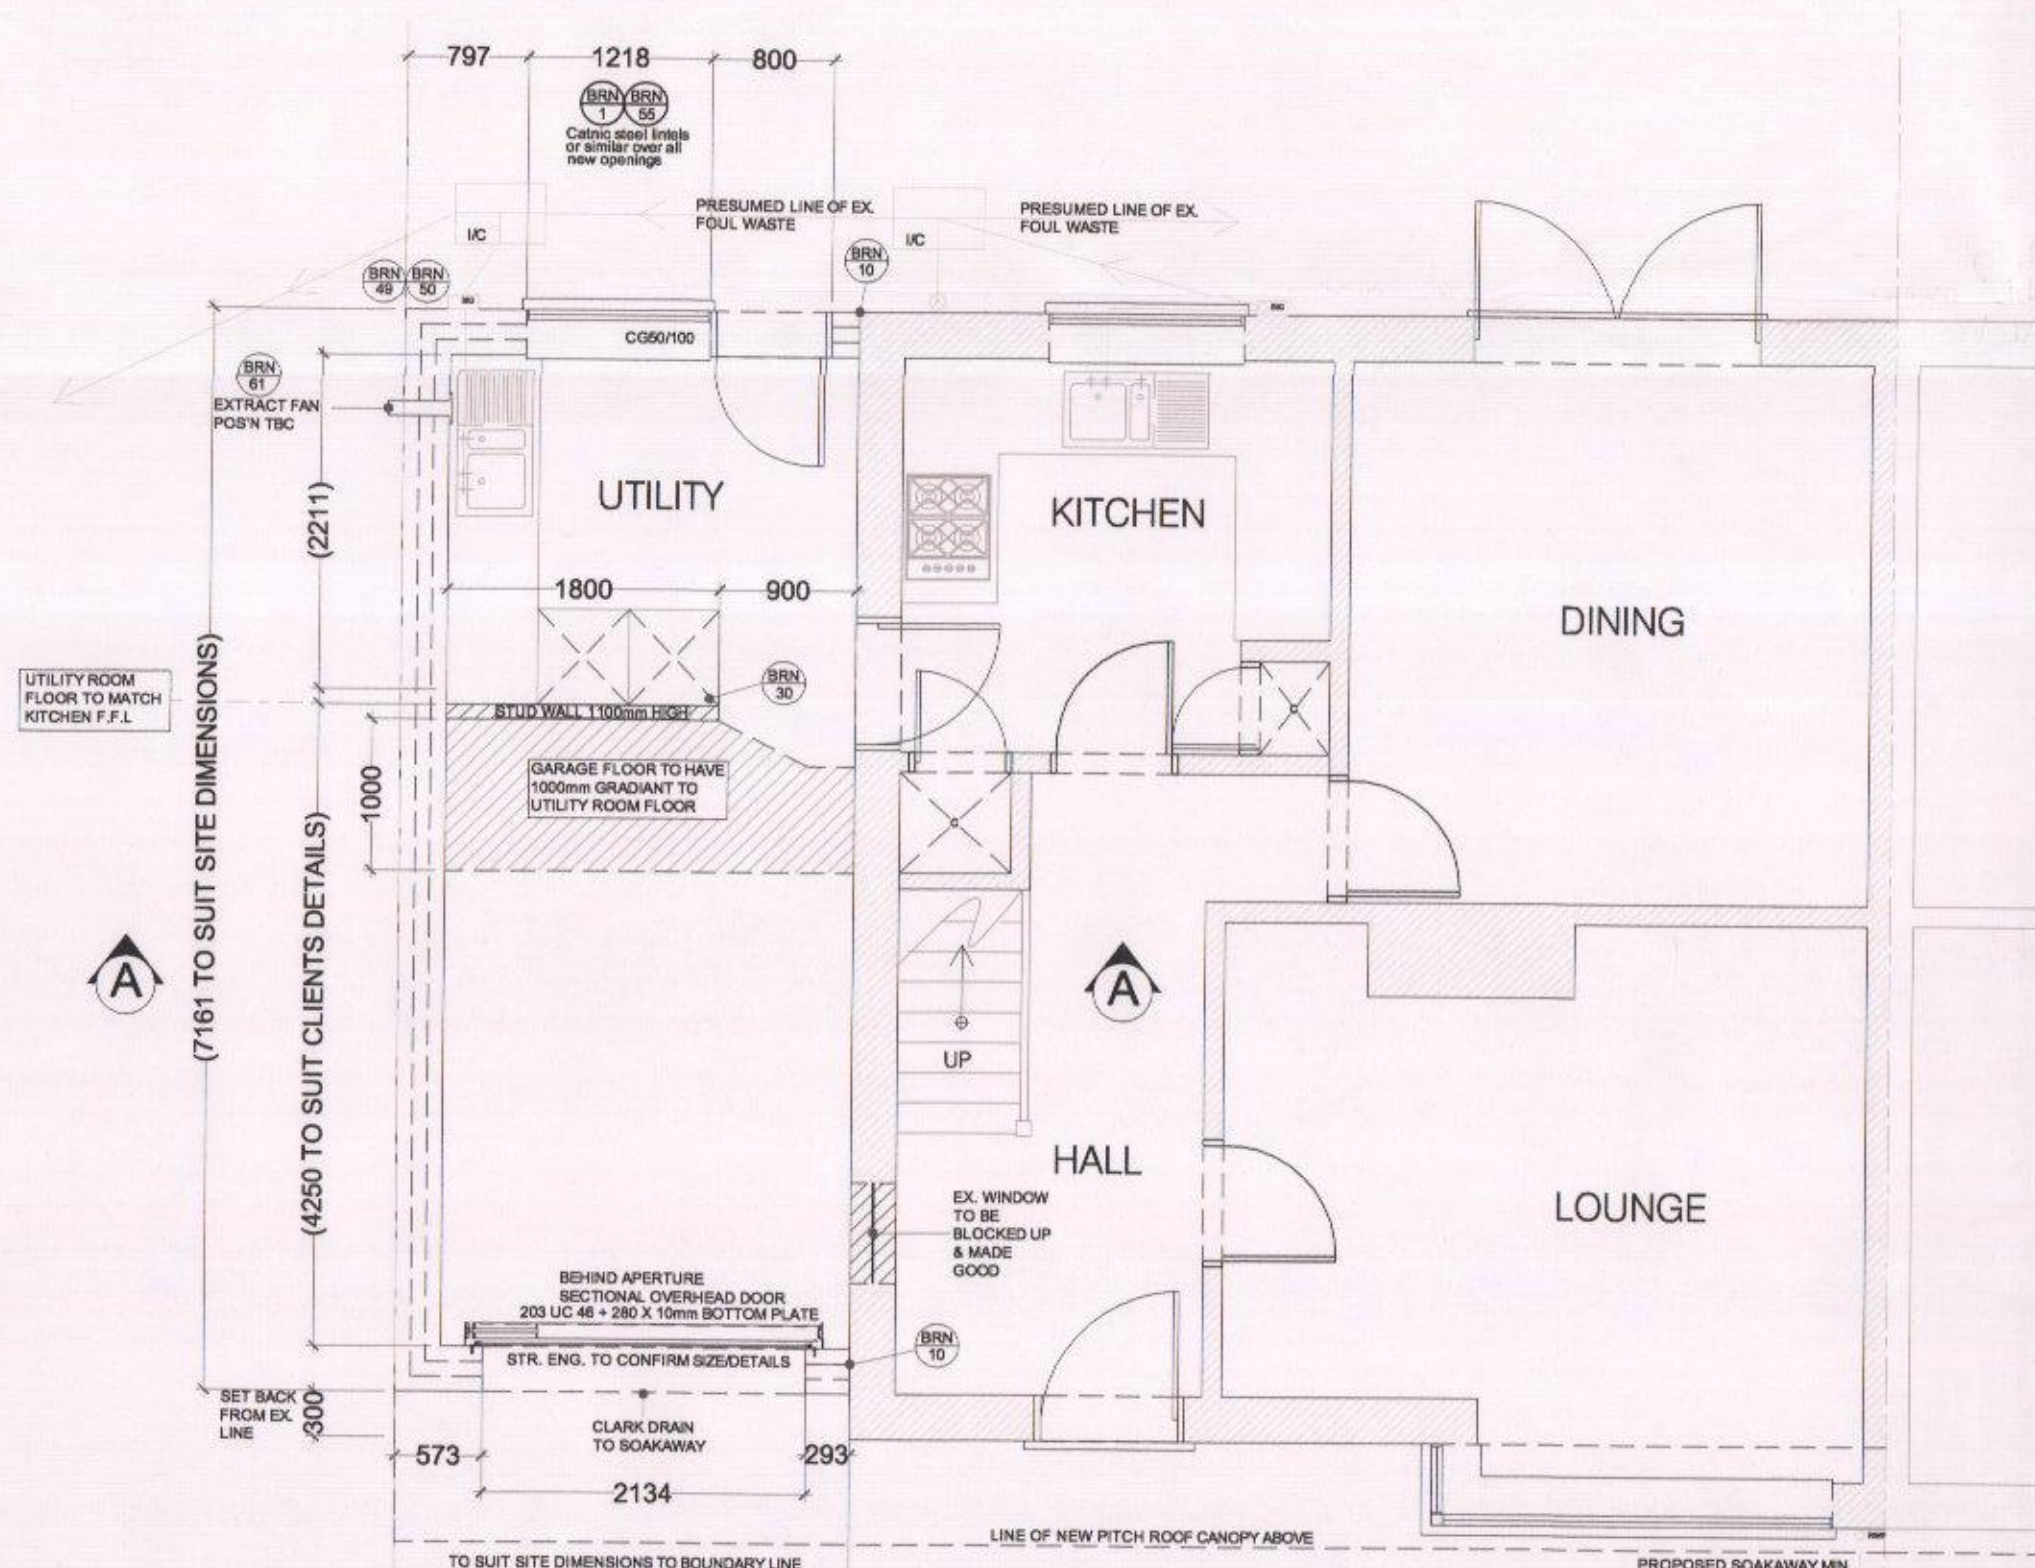






12 PROPOSED GRD FLOOR PLAN
1:50

13 PROPOSED FIRST FLOOR PLAN
1:50

14 PROPOSED SOAKAWAY
1:20

16 PROPOSED DETAIL 'H'
1:20

15 PROPOSED ROOF SECTION
1:40

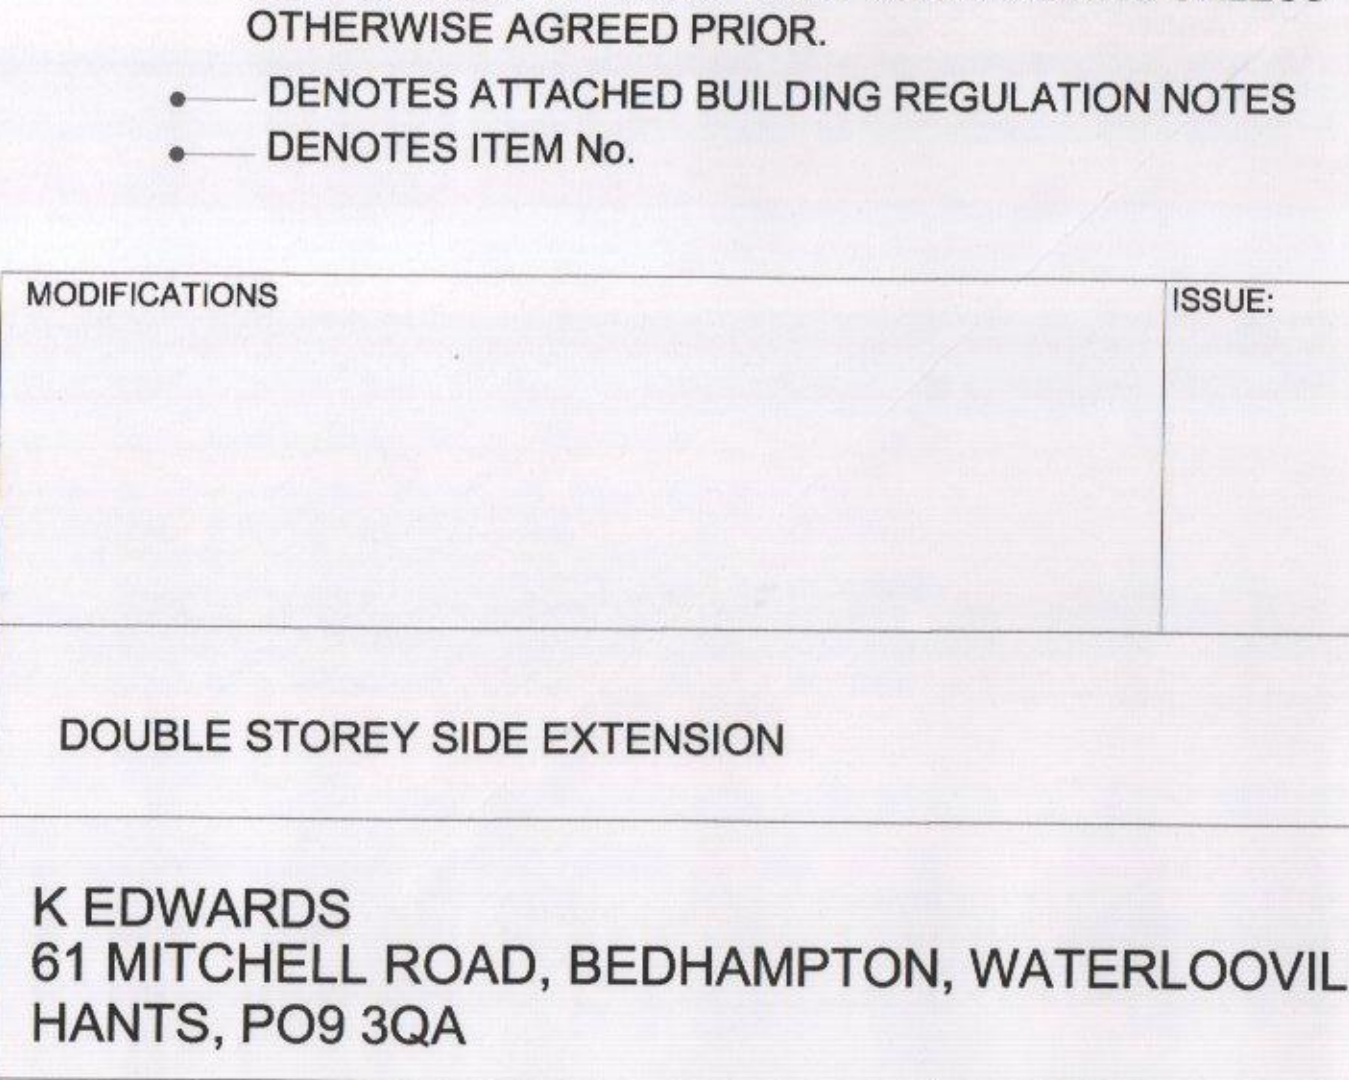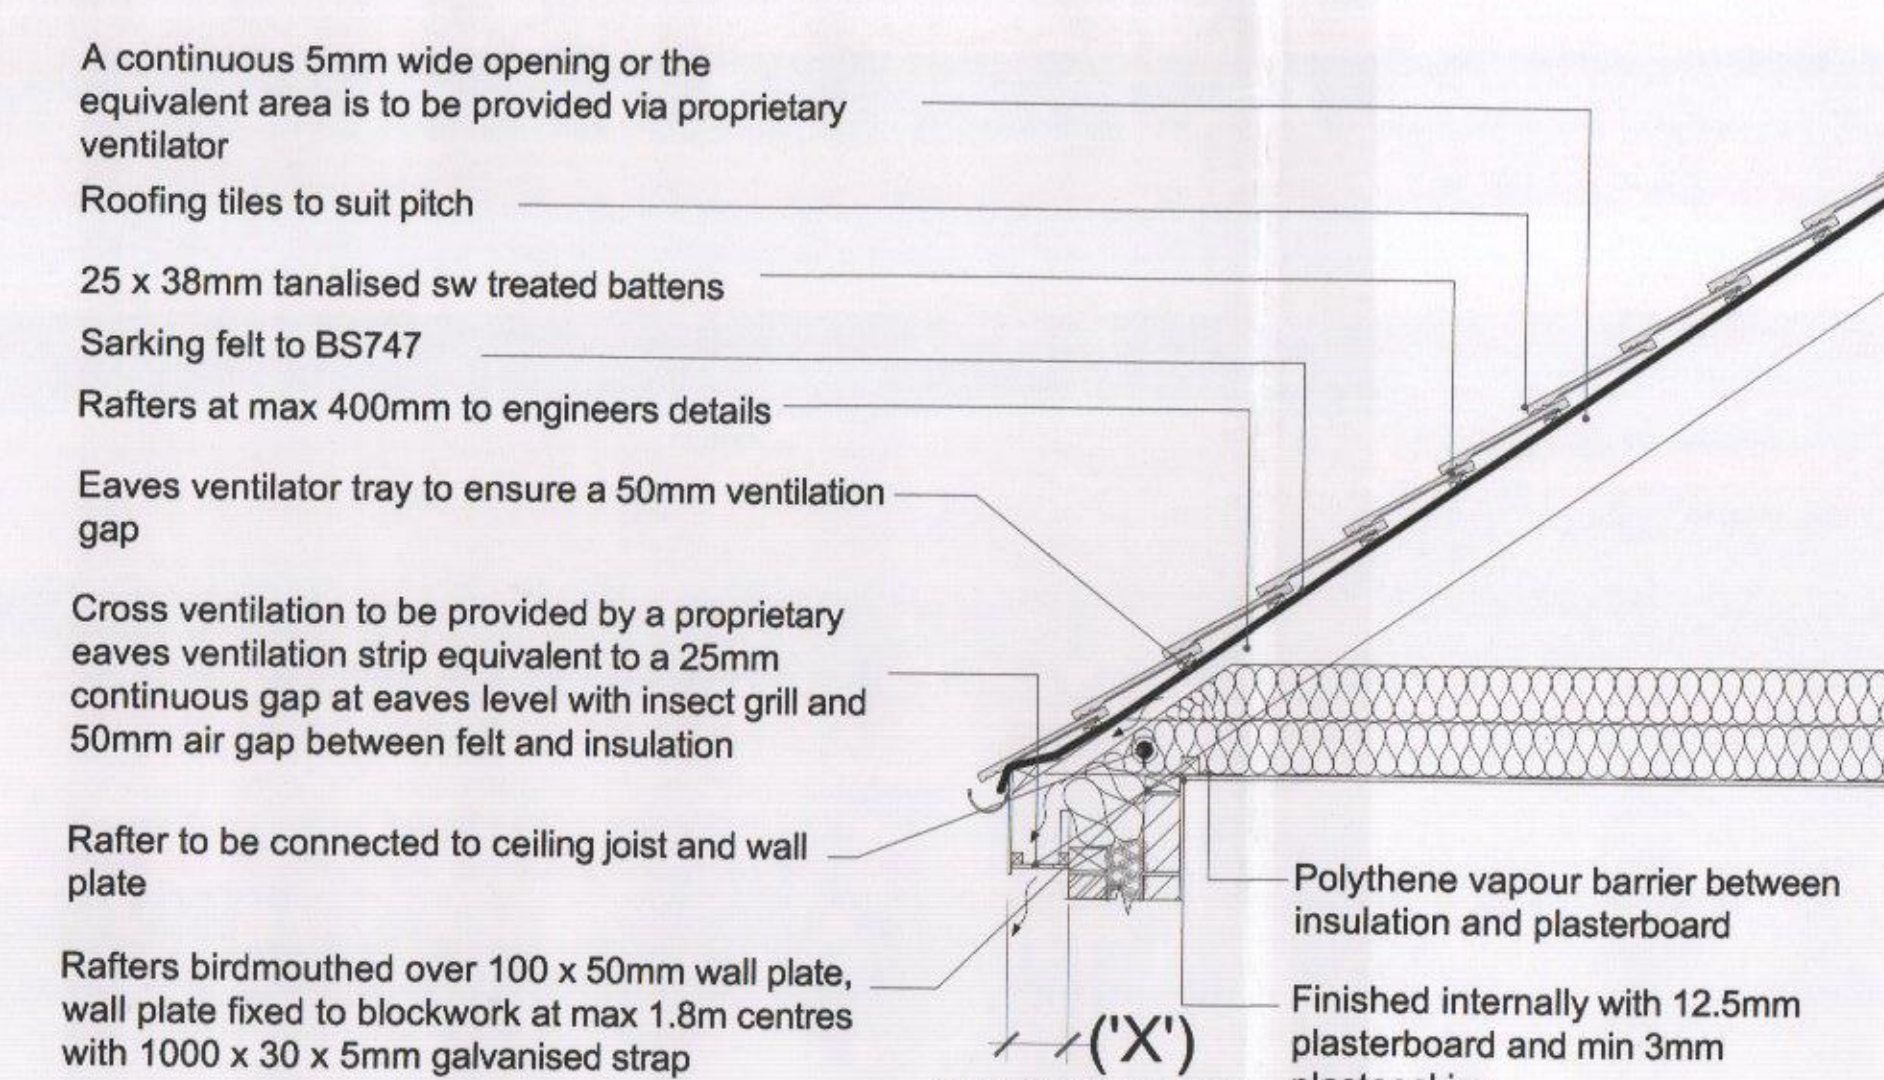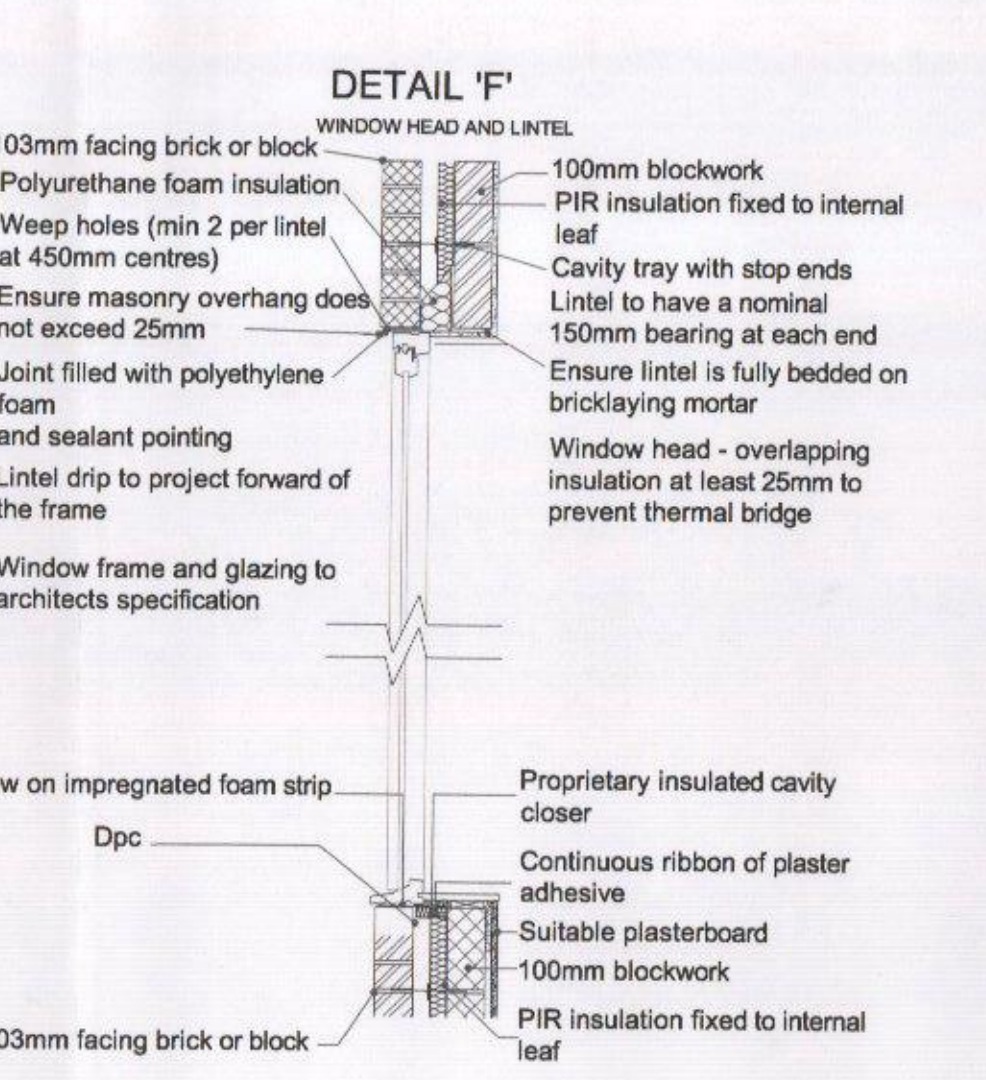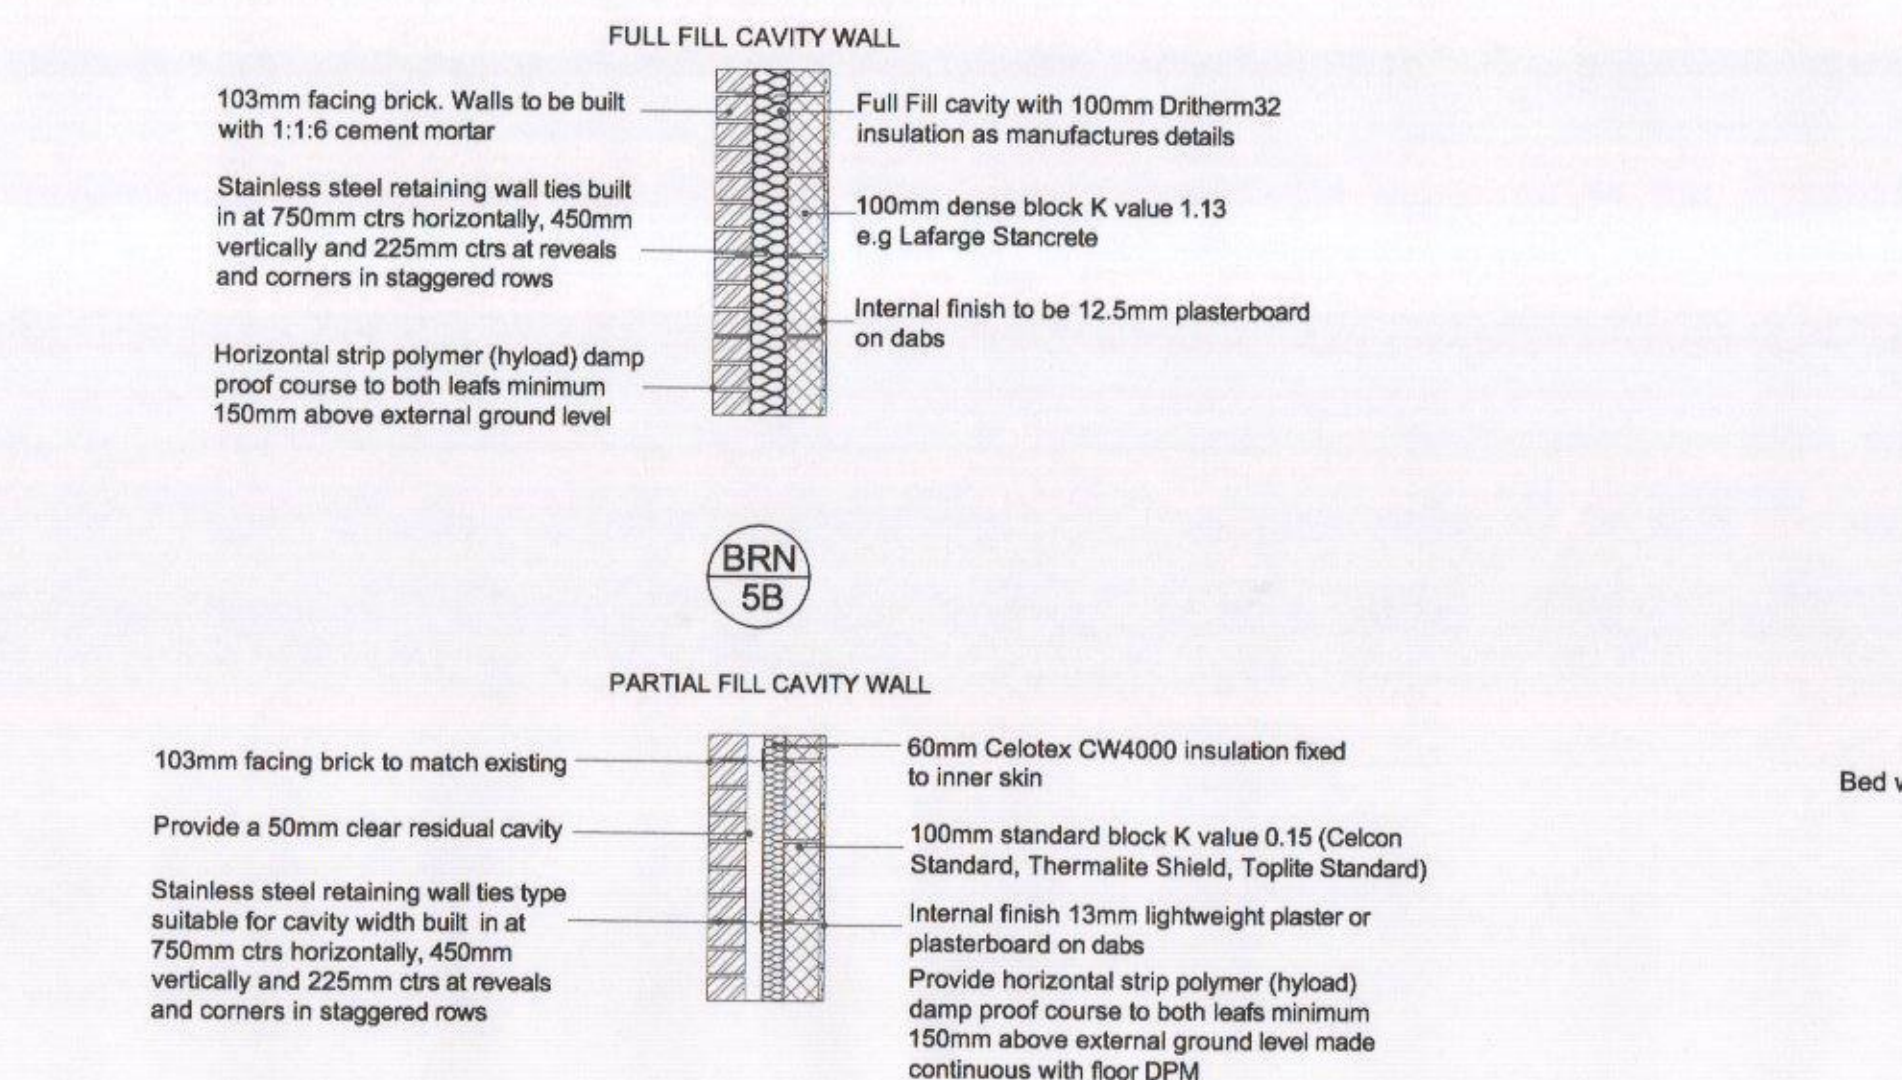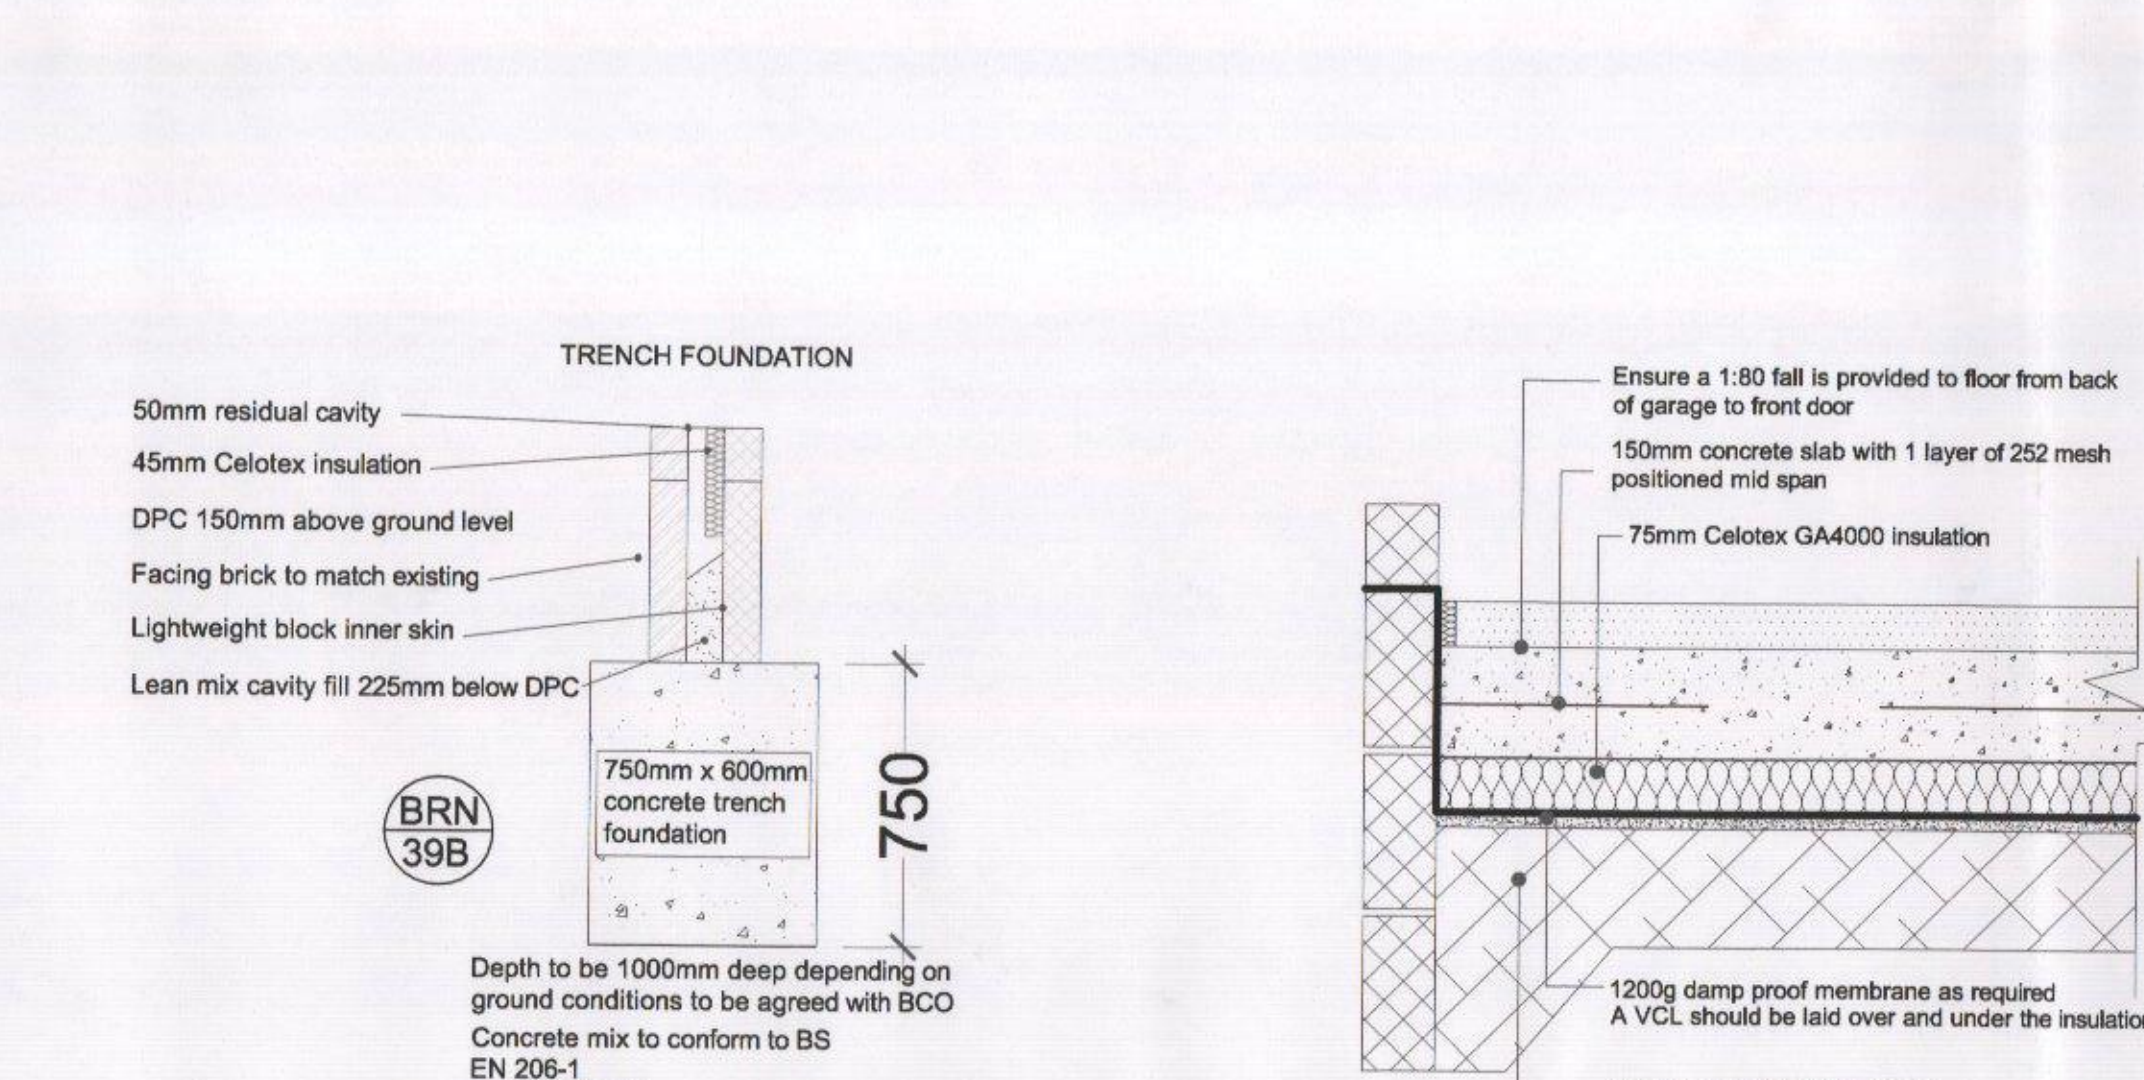

18 PROPOSED FOUNDATION DETAIL
1:20

19 PROPOSED FLOOR SECTION
1:20

20 PROPOSED WALL SECTION THRU'
1:20

21 PROPOSED DETAIL 'F'
1:20

22 PROPOSED ROOF SECTION
1:20



NOTE:
DRAWING: EDWARDS_01A TO BE USED IN
CONJUNCTION WITH ASSOCIATED BUILDING
REGULATIONS NOTES EDWARDS/BRN.
DIRECTIONAL NORTH ARROW SHOWN ON BLOCK
& LOCATION PLANS EDWARDS/BLP.

DETAILS AND DIMENSIONS OF ALL LEVELS OF PROPOSED
PLANS TO BE CHECKED ON SITE BY APPOINTED
CONTRACTOR PRIOR TO ANY
COMMENCEMENT/ORDERING OF MATERIALS OF WORK,
ANY QUERIES, VARIATIONS OR DISCREPANCIES
DIRECTED TO CLIENT - DM DESIGNS ACCEPTS NO
RESPONSIBILITY IN ANY PART ON DRAWINGS UNLESS
OTHERWISE AGREED PRIOR.

- DENOTES ATTACHED BUILDING REGULATION NOTES
- DENOTES ITEM NO.

MODIFICATIONS	ISSUE:
DOUBLE STOREY SIDE EXTENSION	
K EDWARDS 61 MITCHELL ROAD, BEDHAMPTON, WATERLOOVILLE HANTS, PO9 3QA	