OS Plan 1:1250

Licence/ Customer account number: 100006178

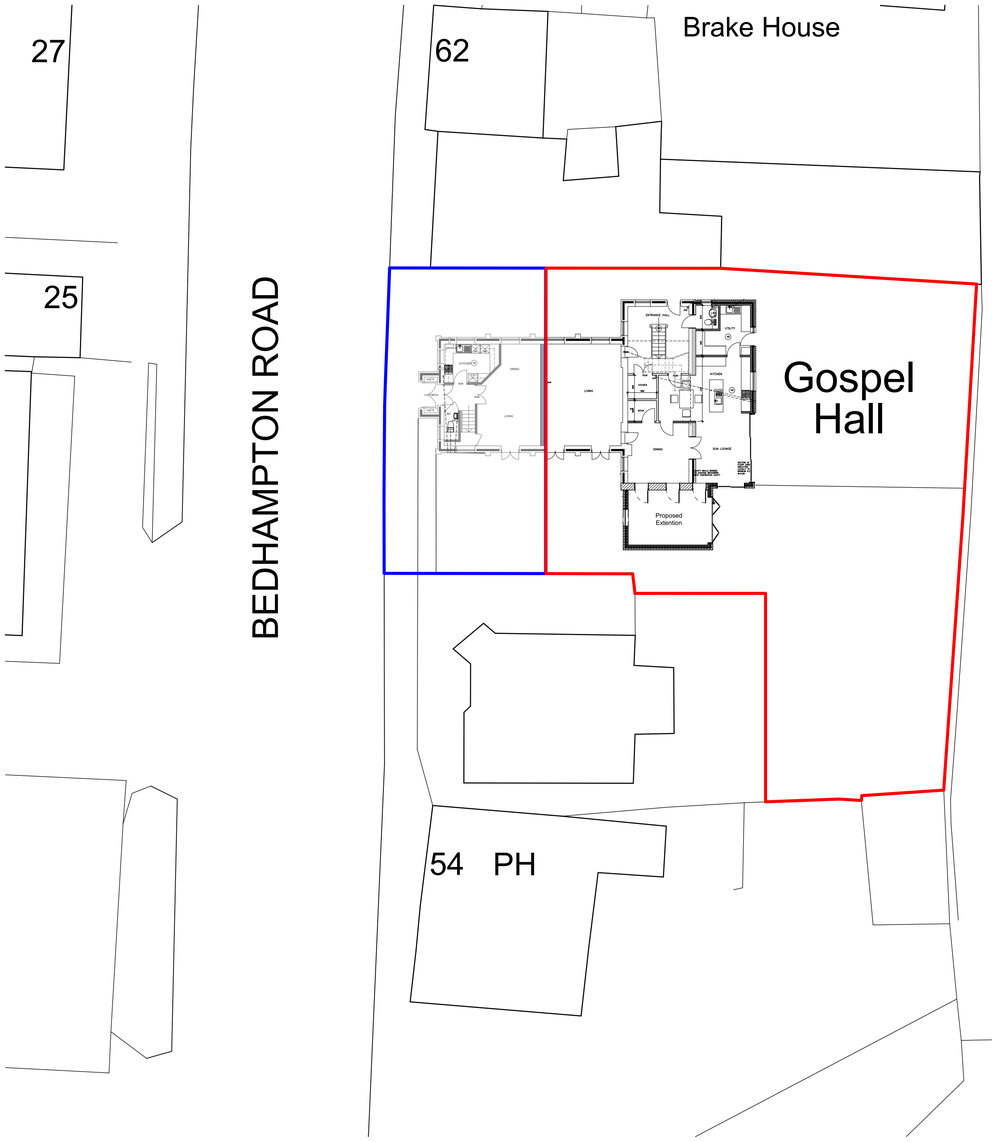

Block Plan 1:200

N

0 100mm @A1

revisions & notes:

A	Date 29.06.2016	NWM	Planning
B	Date 07.09.2016	NWM	Planning

project: Mr Andy Howe
Gospel Hall
58A Bedhampton Road
Havant, PO9

drawing name: OS & Block Plan

status: Planning

date: 07.09.2016
scale: 1:12500 & 1:200 @A1
drawn: NWM

pwparchitects
61 South Street, Havant, Hampshire PO9 1BZ
t: 023 9248 2494 f: 023 9248 1152
e: design@pwp-architects.com w: www.pwp-architects.com

Project No. **5341** drawing No. 1000 rev B

Note: All dimensions to be checked on site by the contractor before fabrication and erection. Figured dimensions to be taken in preference to scaled dimensions. This drawing is the copyright of the architects and must not be reproduced or used without their express consent, except for the purposes of a planning application. Electronic issue of this drawing to be confirmed by paper hard copy only.