



HAVANT BOROUGH
COUNCIL

25 OCT 2016

RECEIVED

Department of Planning and
Development
Havant Borough Council
Public Service Plaza
Civic Centre Road
Havant
Hampshire
PO9 2AX

Developer Services
Southern Water
Sparrowgrove House
Sparrowgrove
Otterbourne
Hampshire
SO21 2SW

Tel: 0330 303 0119

Email: developerservices@southernwater.co.uk

Your Ref
APP/16/00577

Our Ref
PLAN-015790

Date
18/10/2016

Dear Sirs,

Proposal: Variation of Condition 4 of Planning Permission APP/12/00547 to reduce area of fixed glass and wooden balustrade and installation of decking to form rooftop terrace. Site: Ivory House, Copse Lane, Hayling Island, PO11 0QB
APP/16/00577

Thank you for your letter of 04/10/2016.

Southern Water have no comments to make in respect of the variation of Condition 4 submitted by the applicant.

Yours sincerely


Developer Services 

SOUTHERN WATER

HAVANT BOROUGH
COUNCIL

25 OCT 2016

RECEIVED

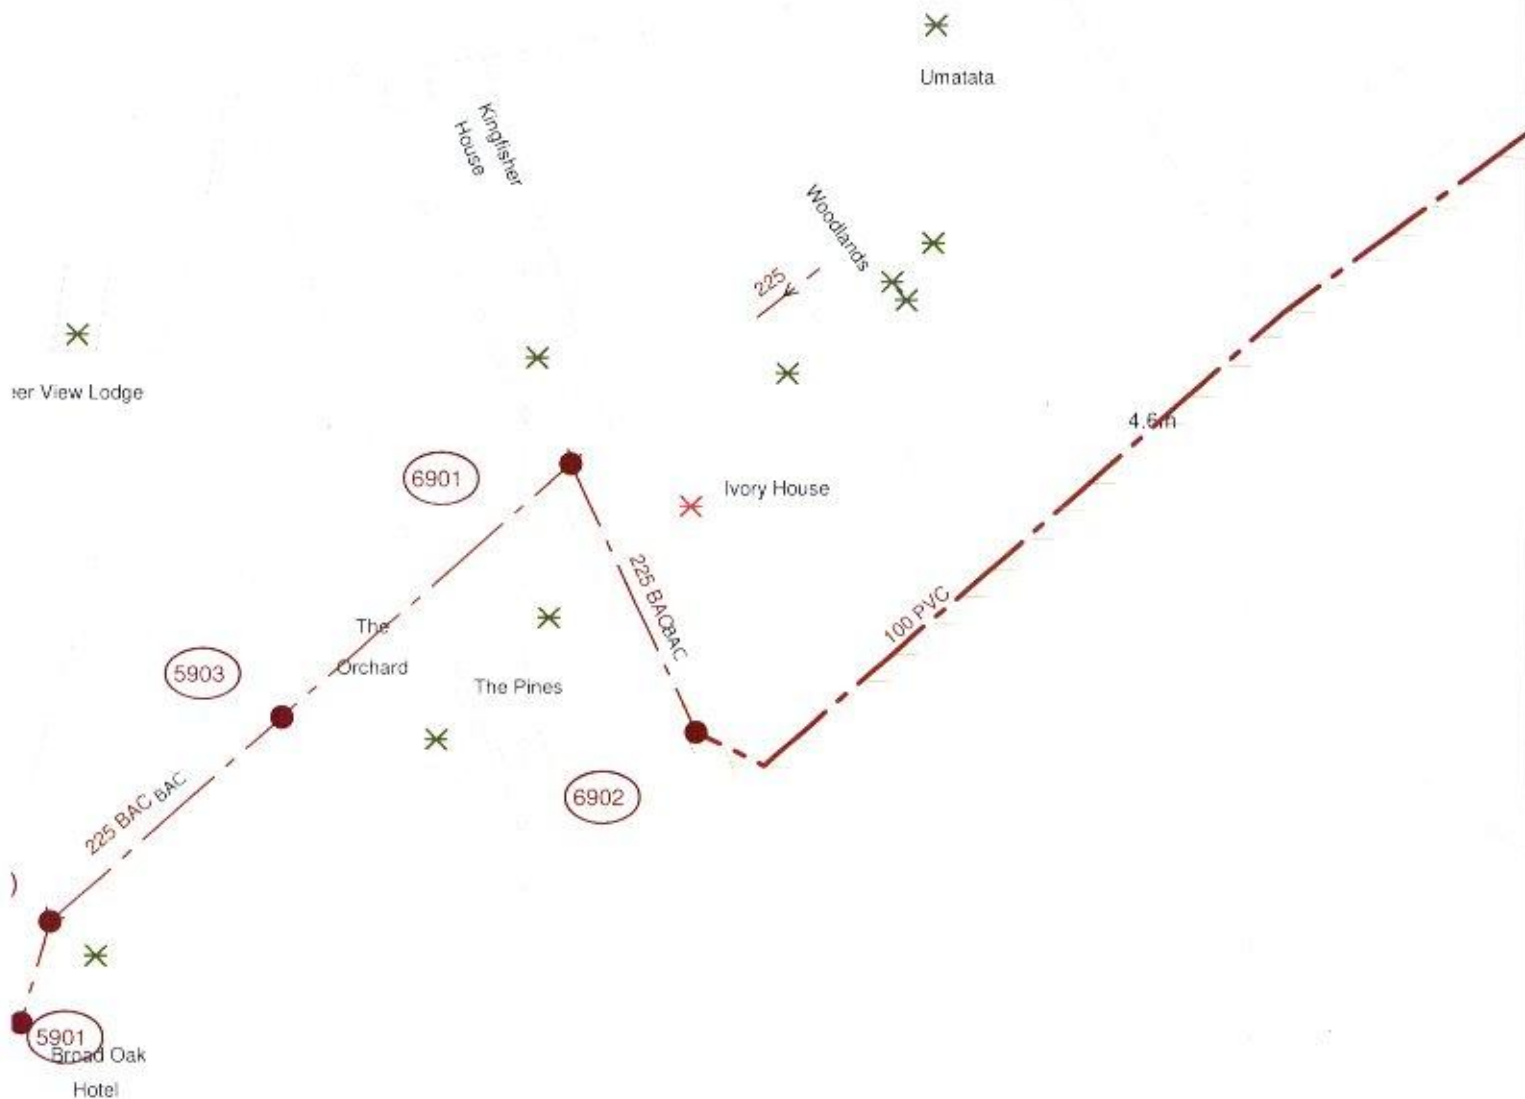

The positions of pipes shown on this plan are believed to be correct, but Southern Water Services Ltd accept no responsibility in the event of inaccuracy. The actual positions should be determined on site.

Based upon Ordnance Survey Digital Data with the permission of the controller of H.M.S.O. Crown Copyright Reserved Licence No. WI/298530

O.S. REF: SU7201NE

Scale: 1:1000

Screen Print

WARNING: BAC pipes are constructed of Bonded Asbestos Cement

WARNING: Unknown (UNK) materials may include Bonded Asbestos Cement

**Southern
Water**

Printed By: banuh

Date: 26-7-2016

Southern Water MapGuide Browser

Requested By:

