


19A Salterns Lane

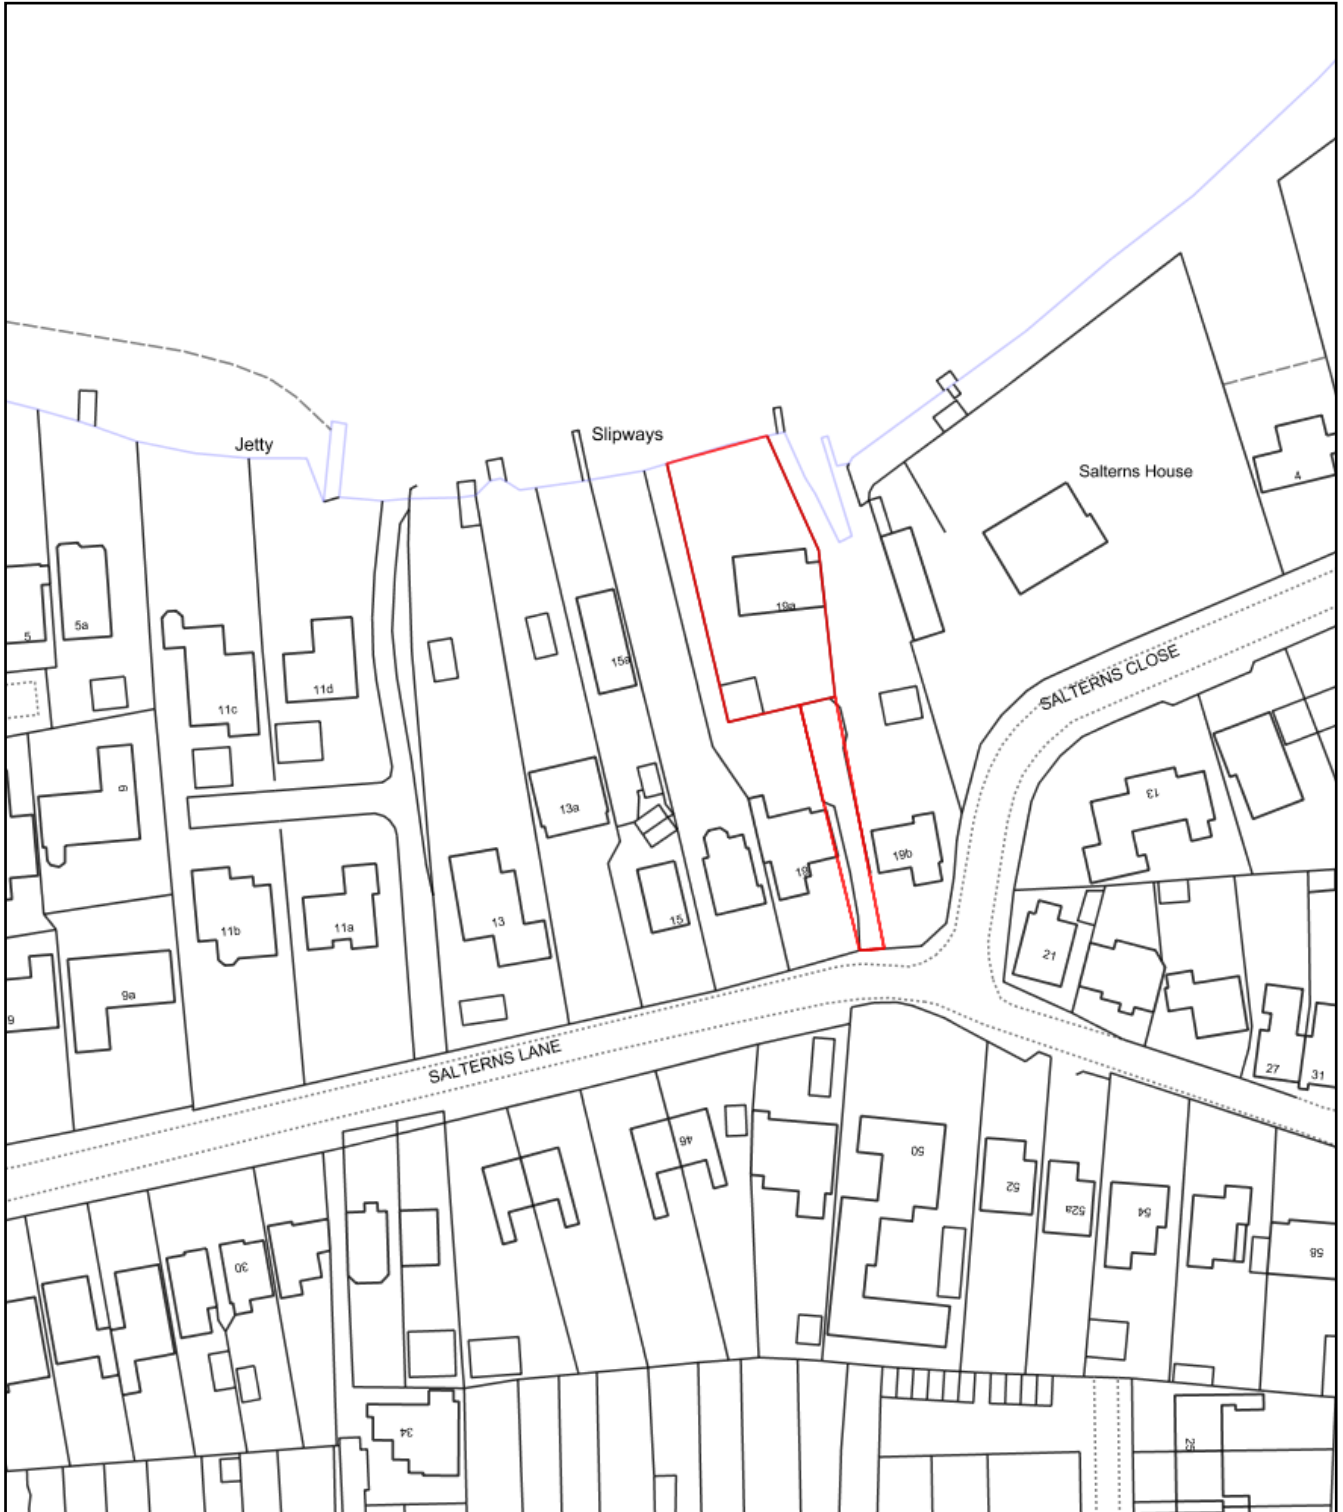

0 50
Metres



Plan Produced for: Mr & Mrs Elsey

Date Produced: 09 Mar 2017

Plan Reference Number: TQRQM17068173312399

© Crown copyright, All rights reserved. 2016 Licence number 0100042766