


PROPOSED FRONT ADDITION & ALTERATIONS
158, SEAFRONT, HAYLING ISLAND, HANTS
FOR MR & MRS J. CASSIDY



front

side

Proposed Elevations

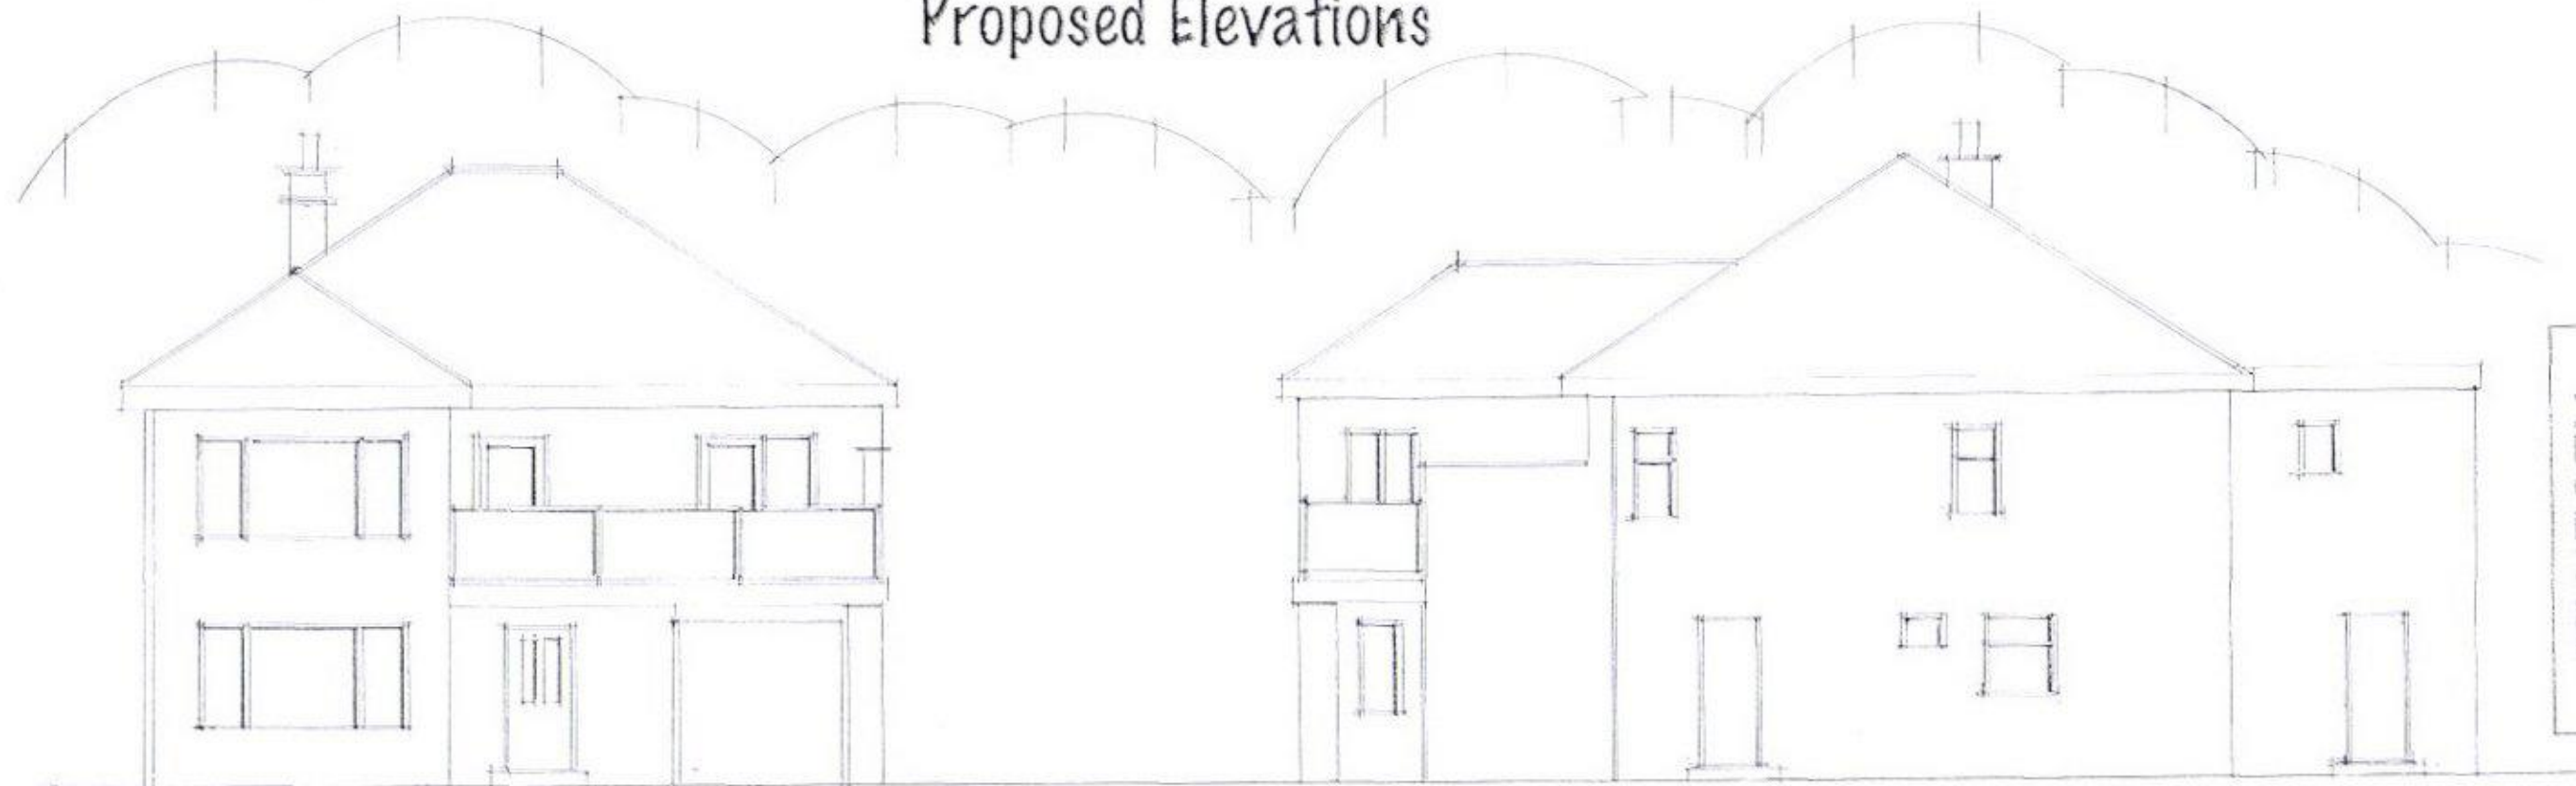

front

side

Existing Elevations

date aug 16
scale 1:100



PETER J. WALKER MRICS
CHARTERED SURVEYOR
182 SEAFRONT, HAYLING ISLAND, HANTS
PO11 9 AN