



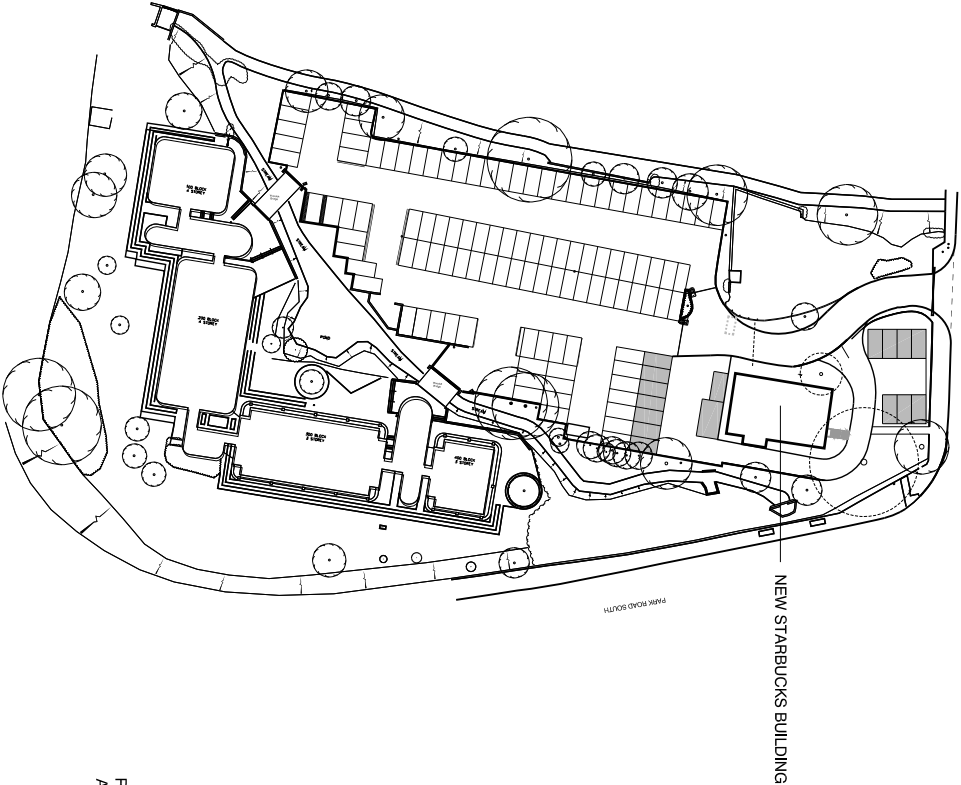

LOCATION PLAN
1:1250 @ A3

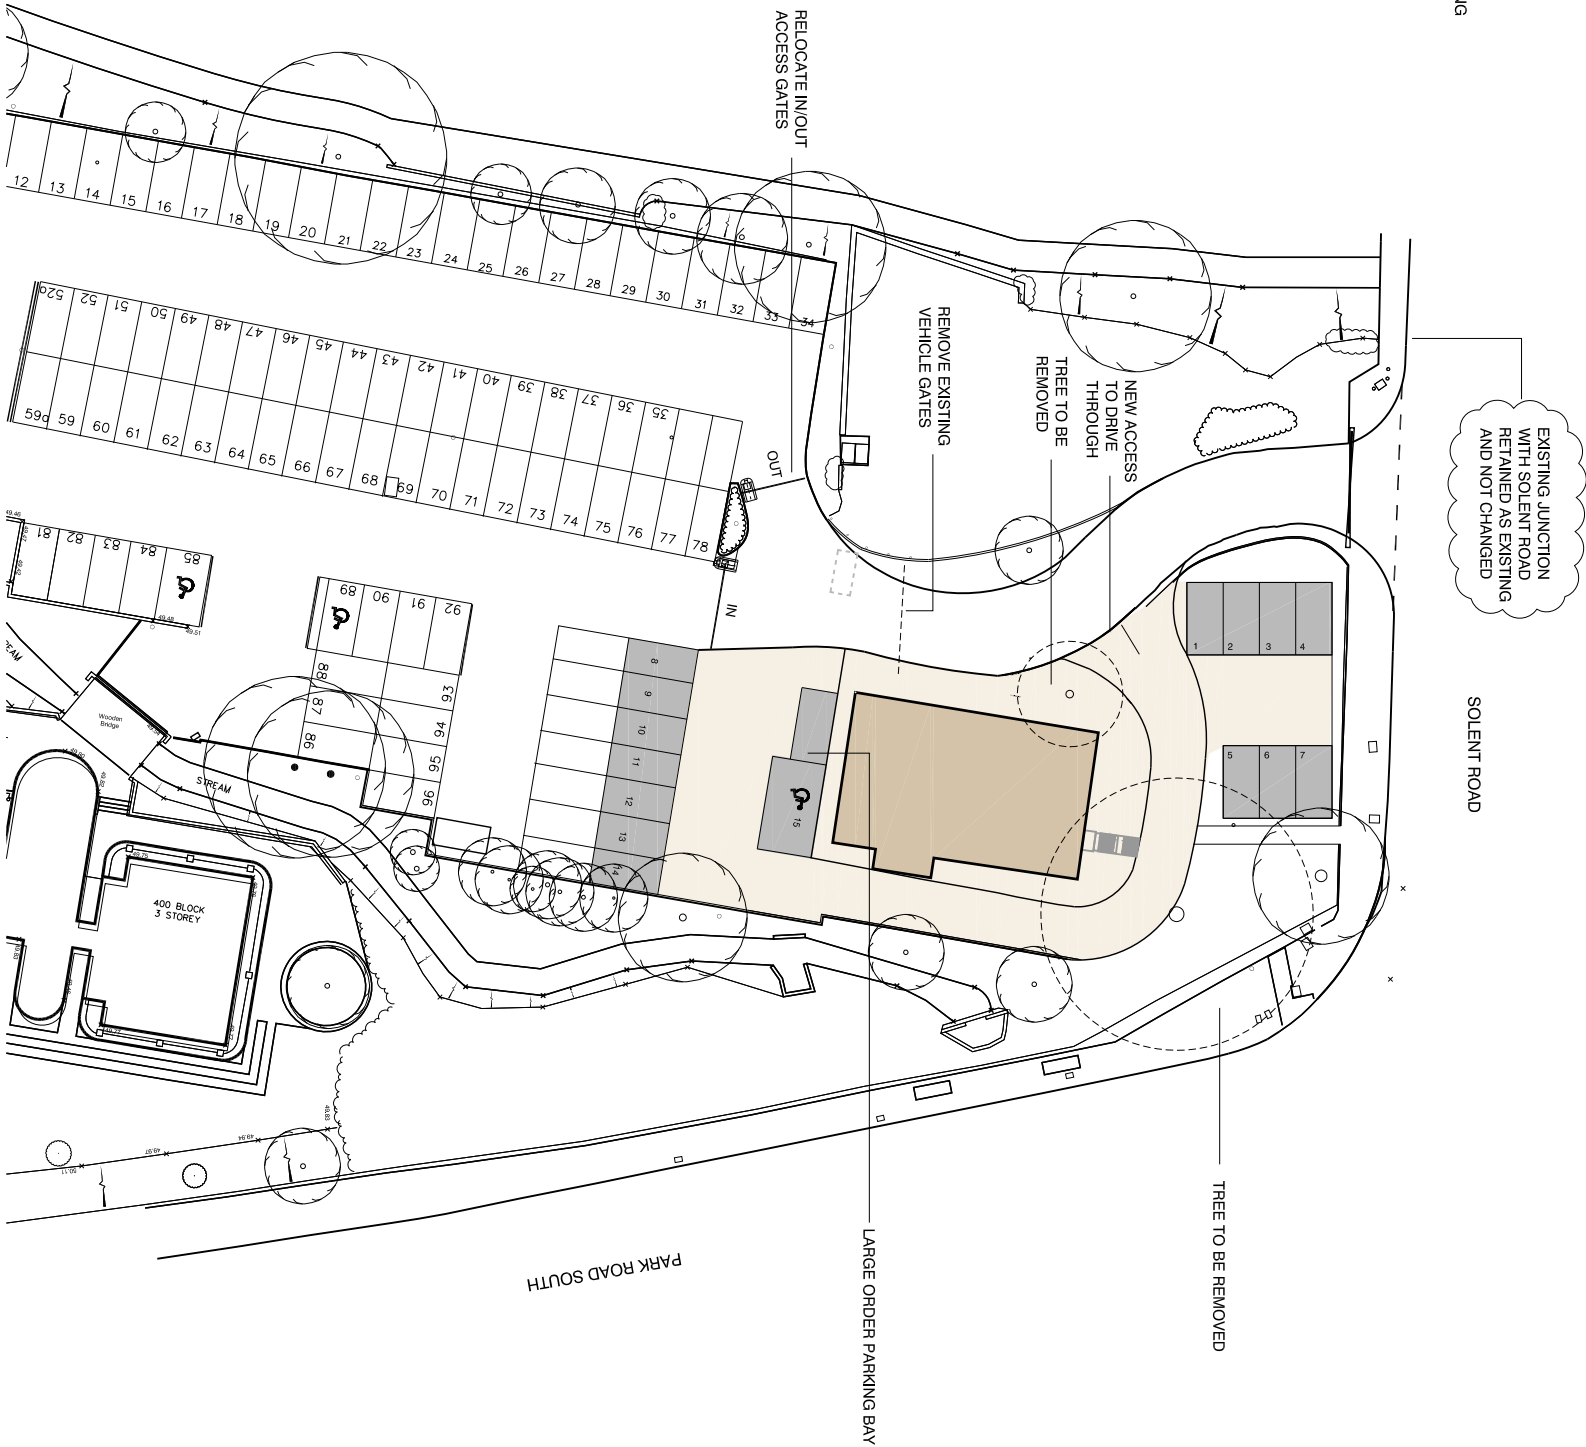

BLOCK PLAN
1:500 @ A3


NOTES:

Dimensions to be checked on site before commencing work. Any discrepancies shall be reported to the architect immediately.

Do not scale from these drawings except for planning purposes. Use figured dimensions only.

Where applicable this drawing is to be read in conjunction with other consultants' drawings.

This drawing is the copyright of Harrington Design Architects Ltd.

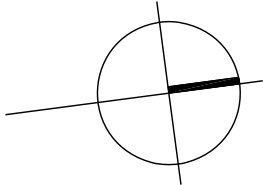

- 15 SPACES FOR STARBUCKS
- STARBUCKS BUILDING
- STARBUCKS DEMISE

A	02.12.16	EXISTING JUNCTION WITH SOLENT ROAD CORRECTED (TO BE RETAINED AS EXISTING)
Rev	Date	Amendment

Harrington Design Architects
Broadbridge Business Centre
Delling Lane
Bosham
West Sussex
PO18 8NF
Tel: 01243 574600
Fax: 0870 7060193
Info@harringtondesign.co.uk



For
SEAWARD PROPERTIES
Project
**NEW STARBUCKS
LANGSTONE GATE
HAVANT**

Title
LOCATION AND BLOCK PLANS

Date	Drawn	Scale	Checked
Feb 16	FM	1:1250&1:500@A3	IMW
Job Number	Prefix	Drawing Number	Revision
16011	100	A	