


PROPOSED SINGLE STOREY SIDE/REAR ADDITION
26, DURHAM GARDENS, WATERLOOVILLE, HANTS
FOR MR & MRS J. COOPER.

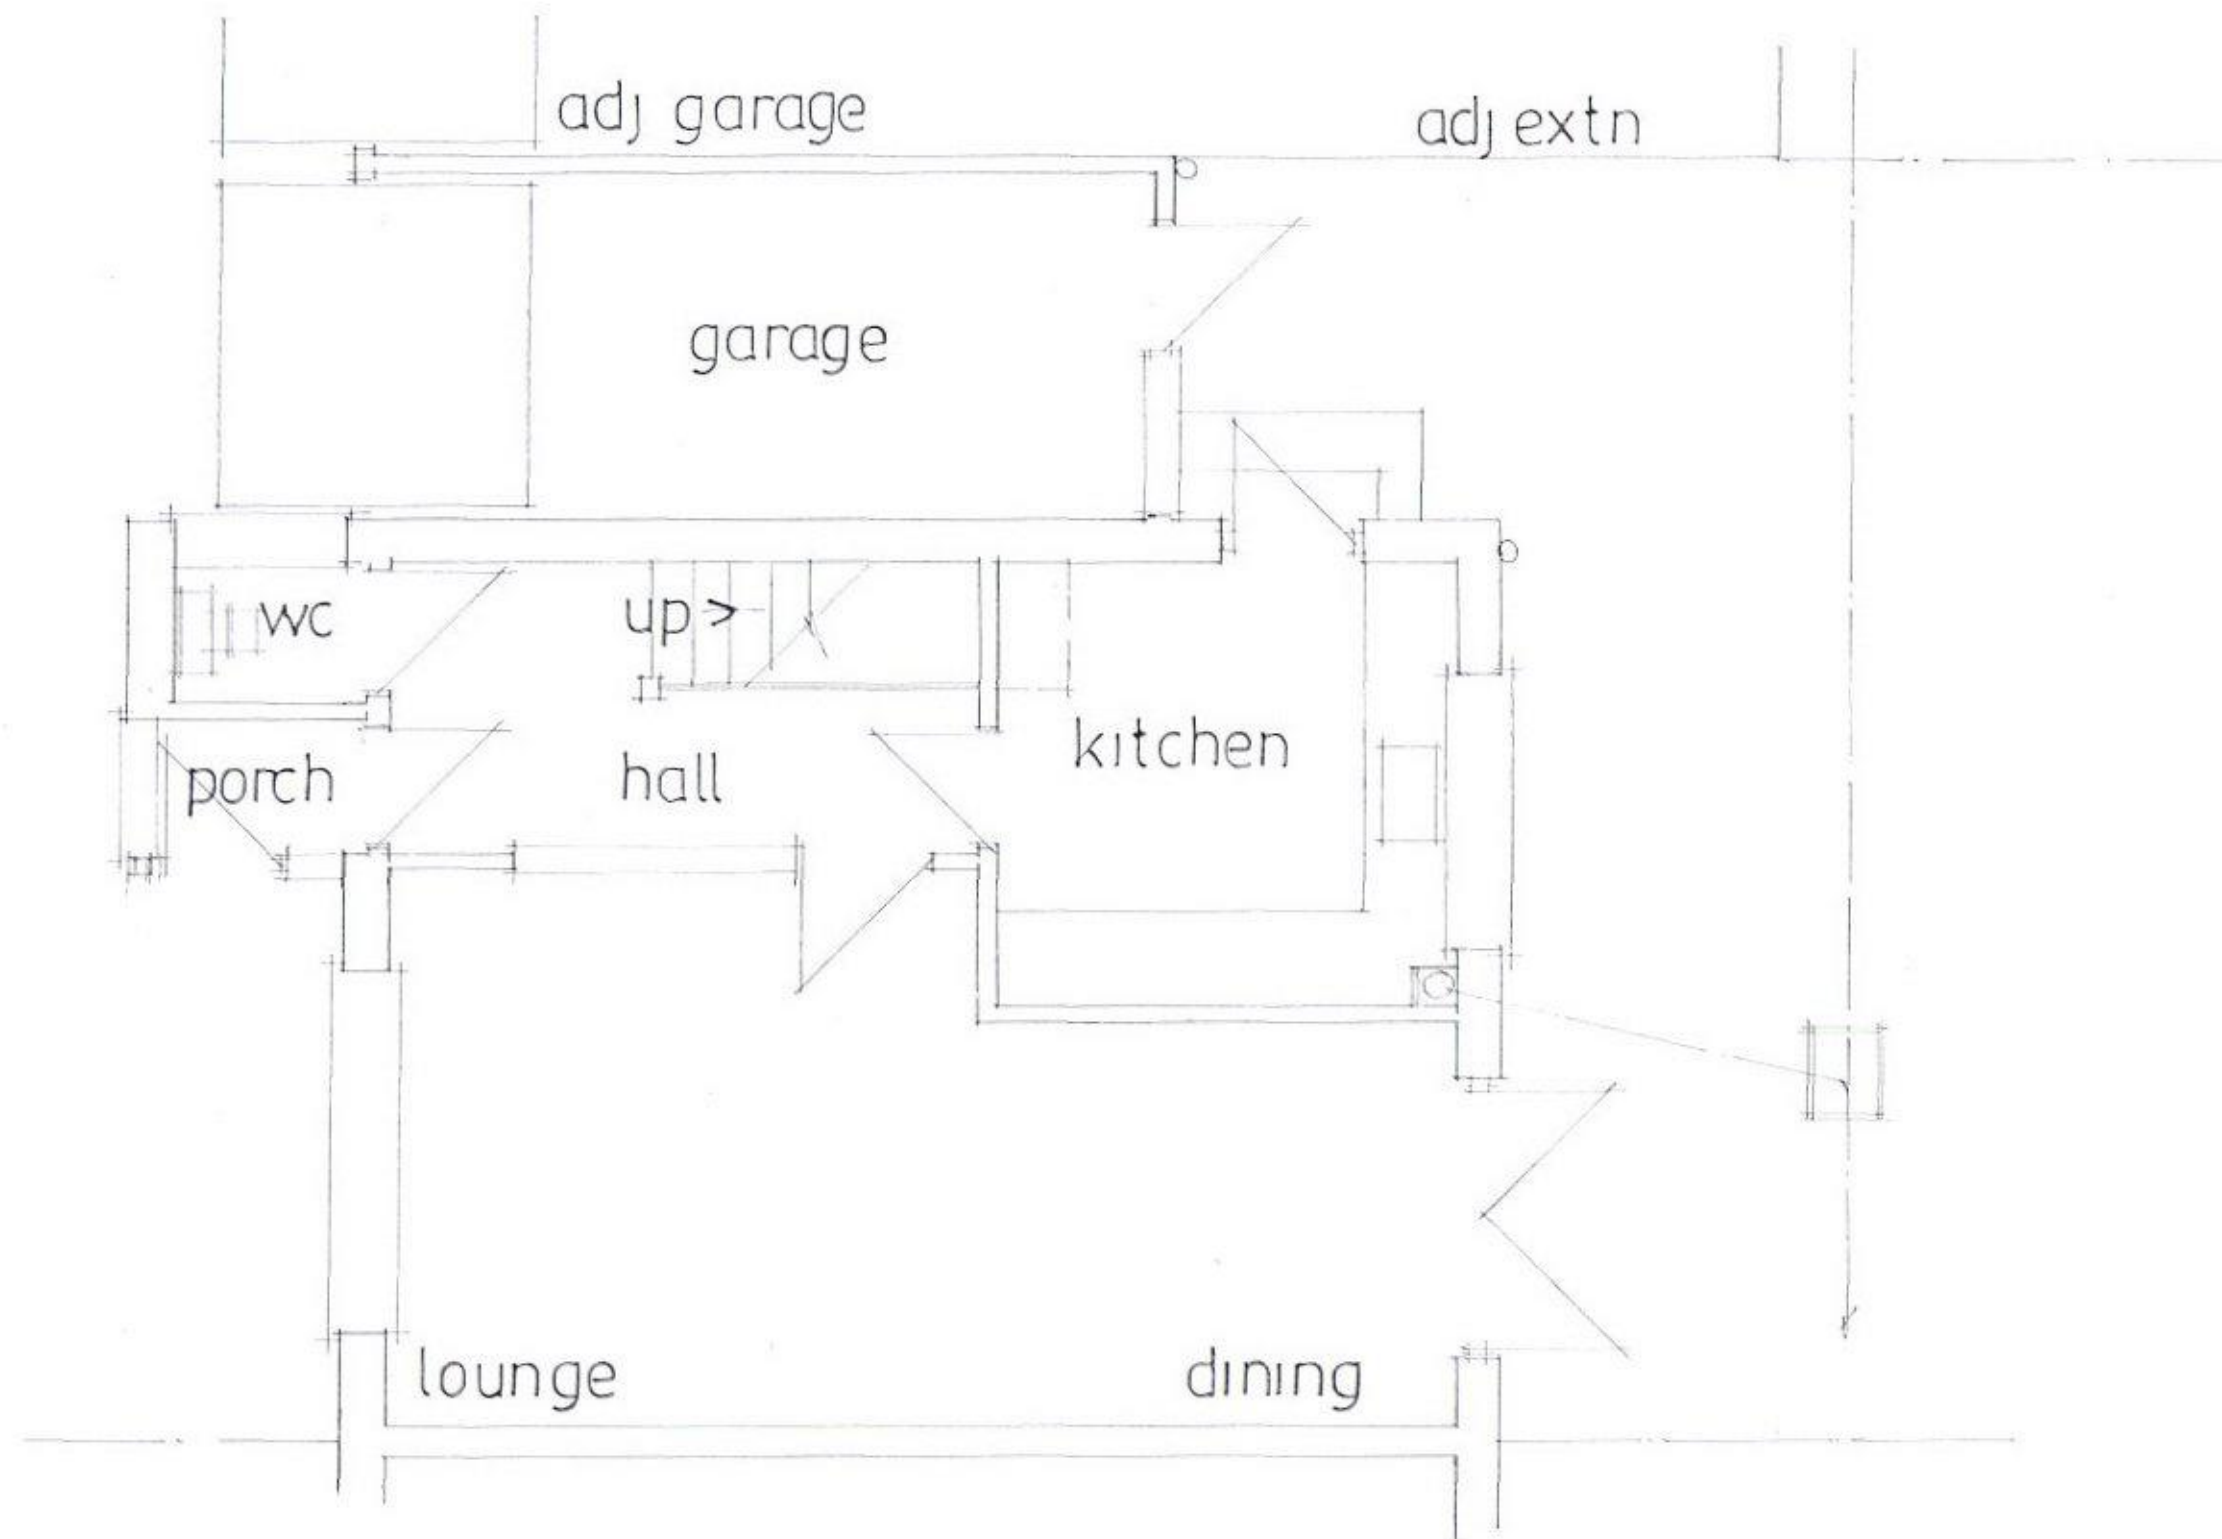

scale 1:50

EXISTING GROUND FLOOR



PETER J. WALKER MRICS
CHARTERED SURVEYOR
182 SEAFRONT, HAYLING ISLAND, HANTS
PO11 9 AN

TEL: 02392467571