




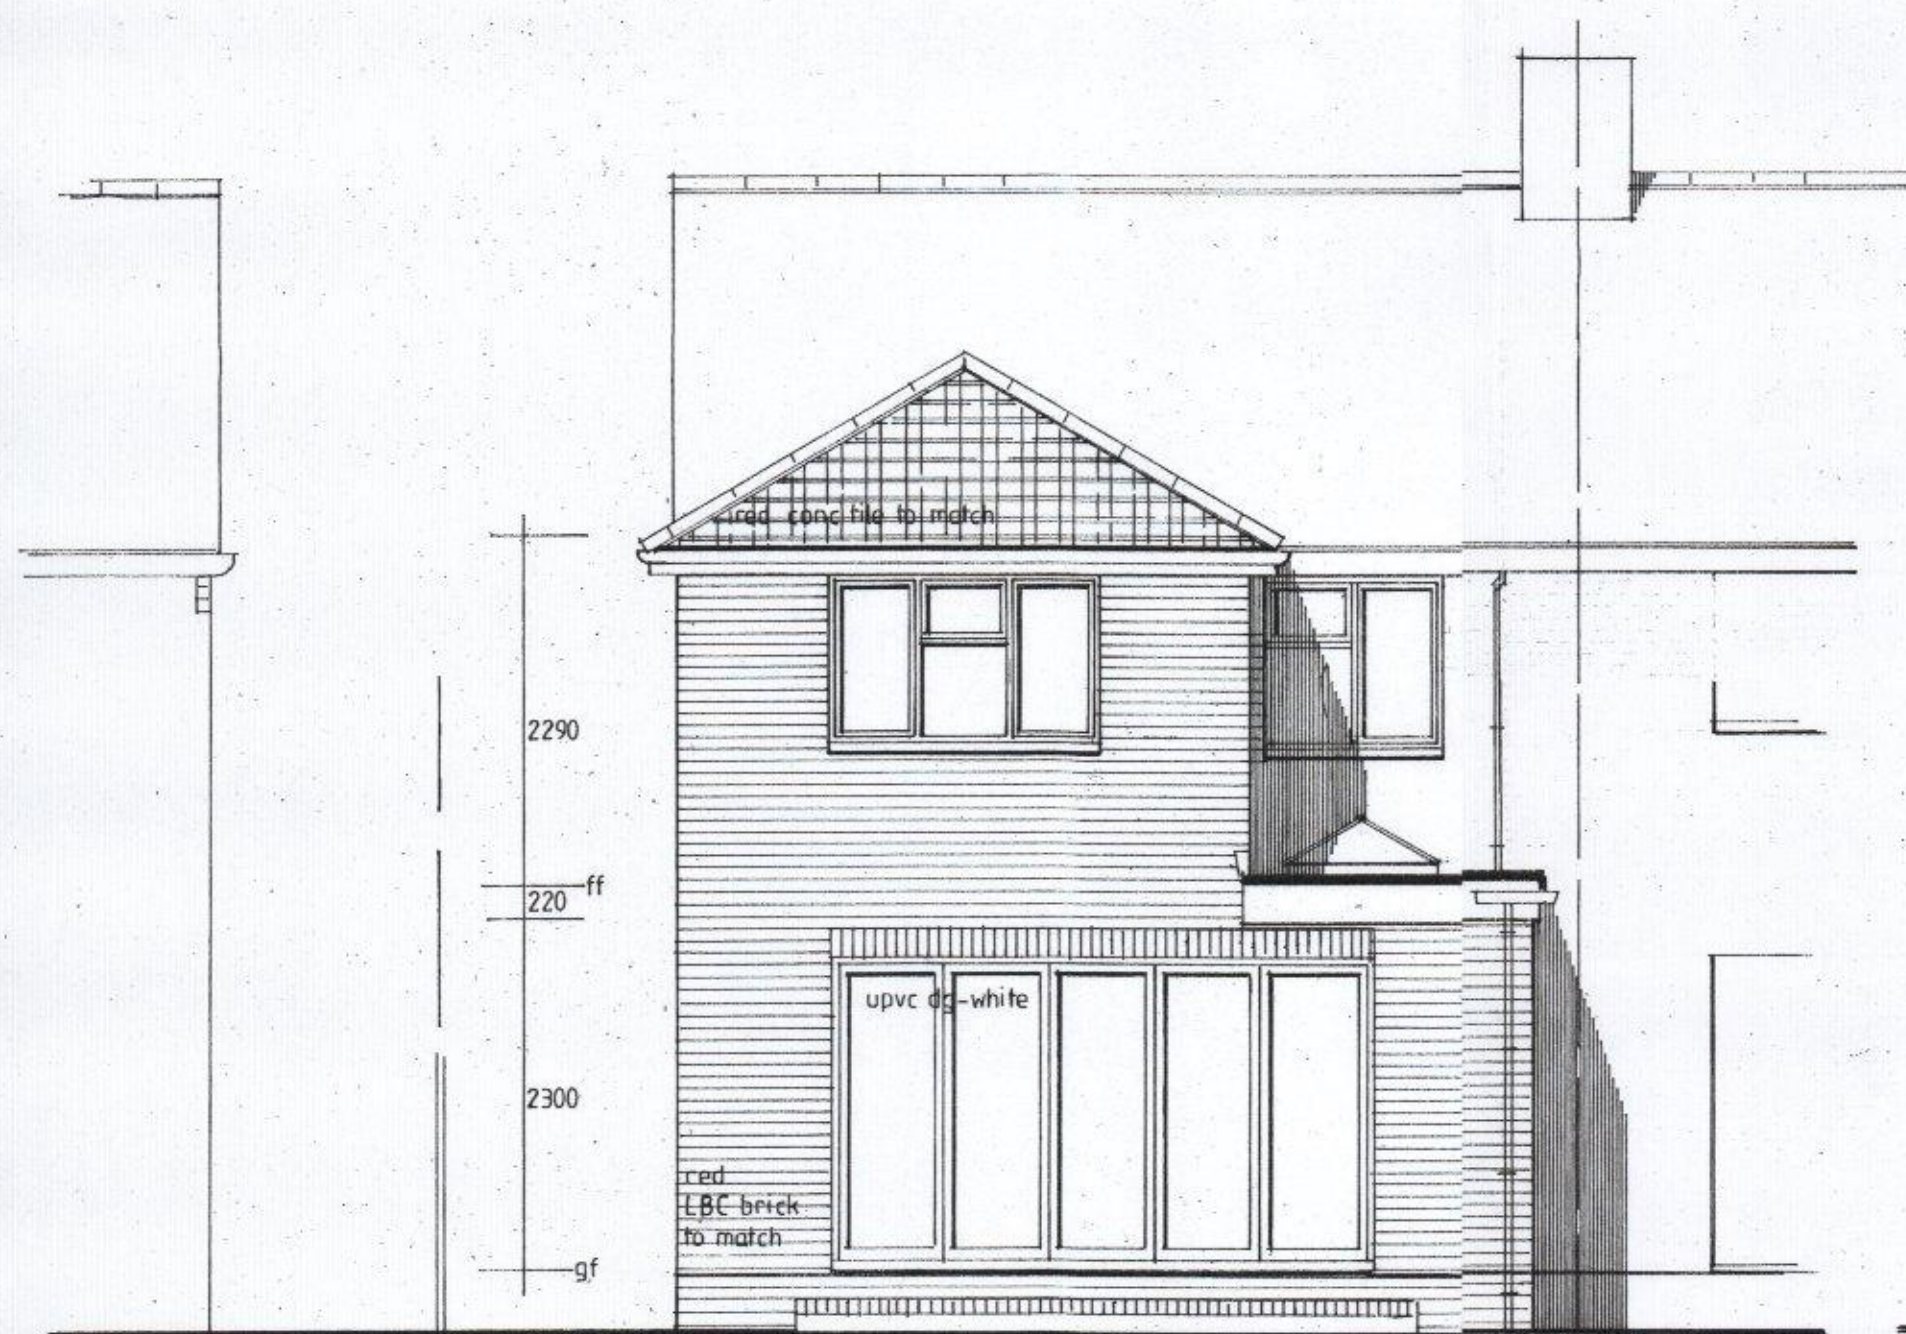


rear·east

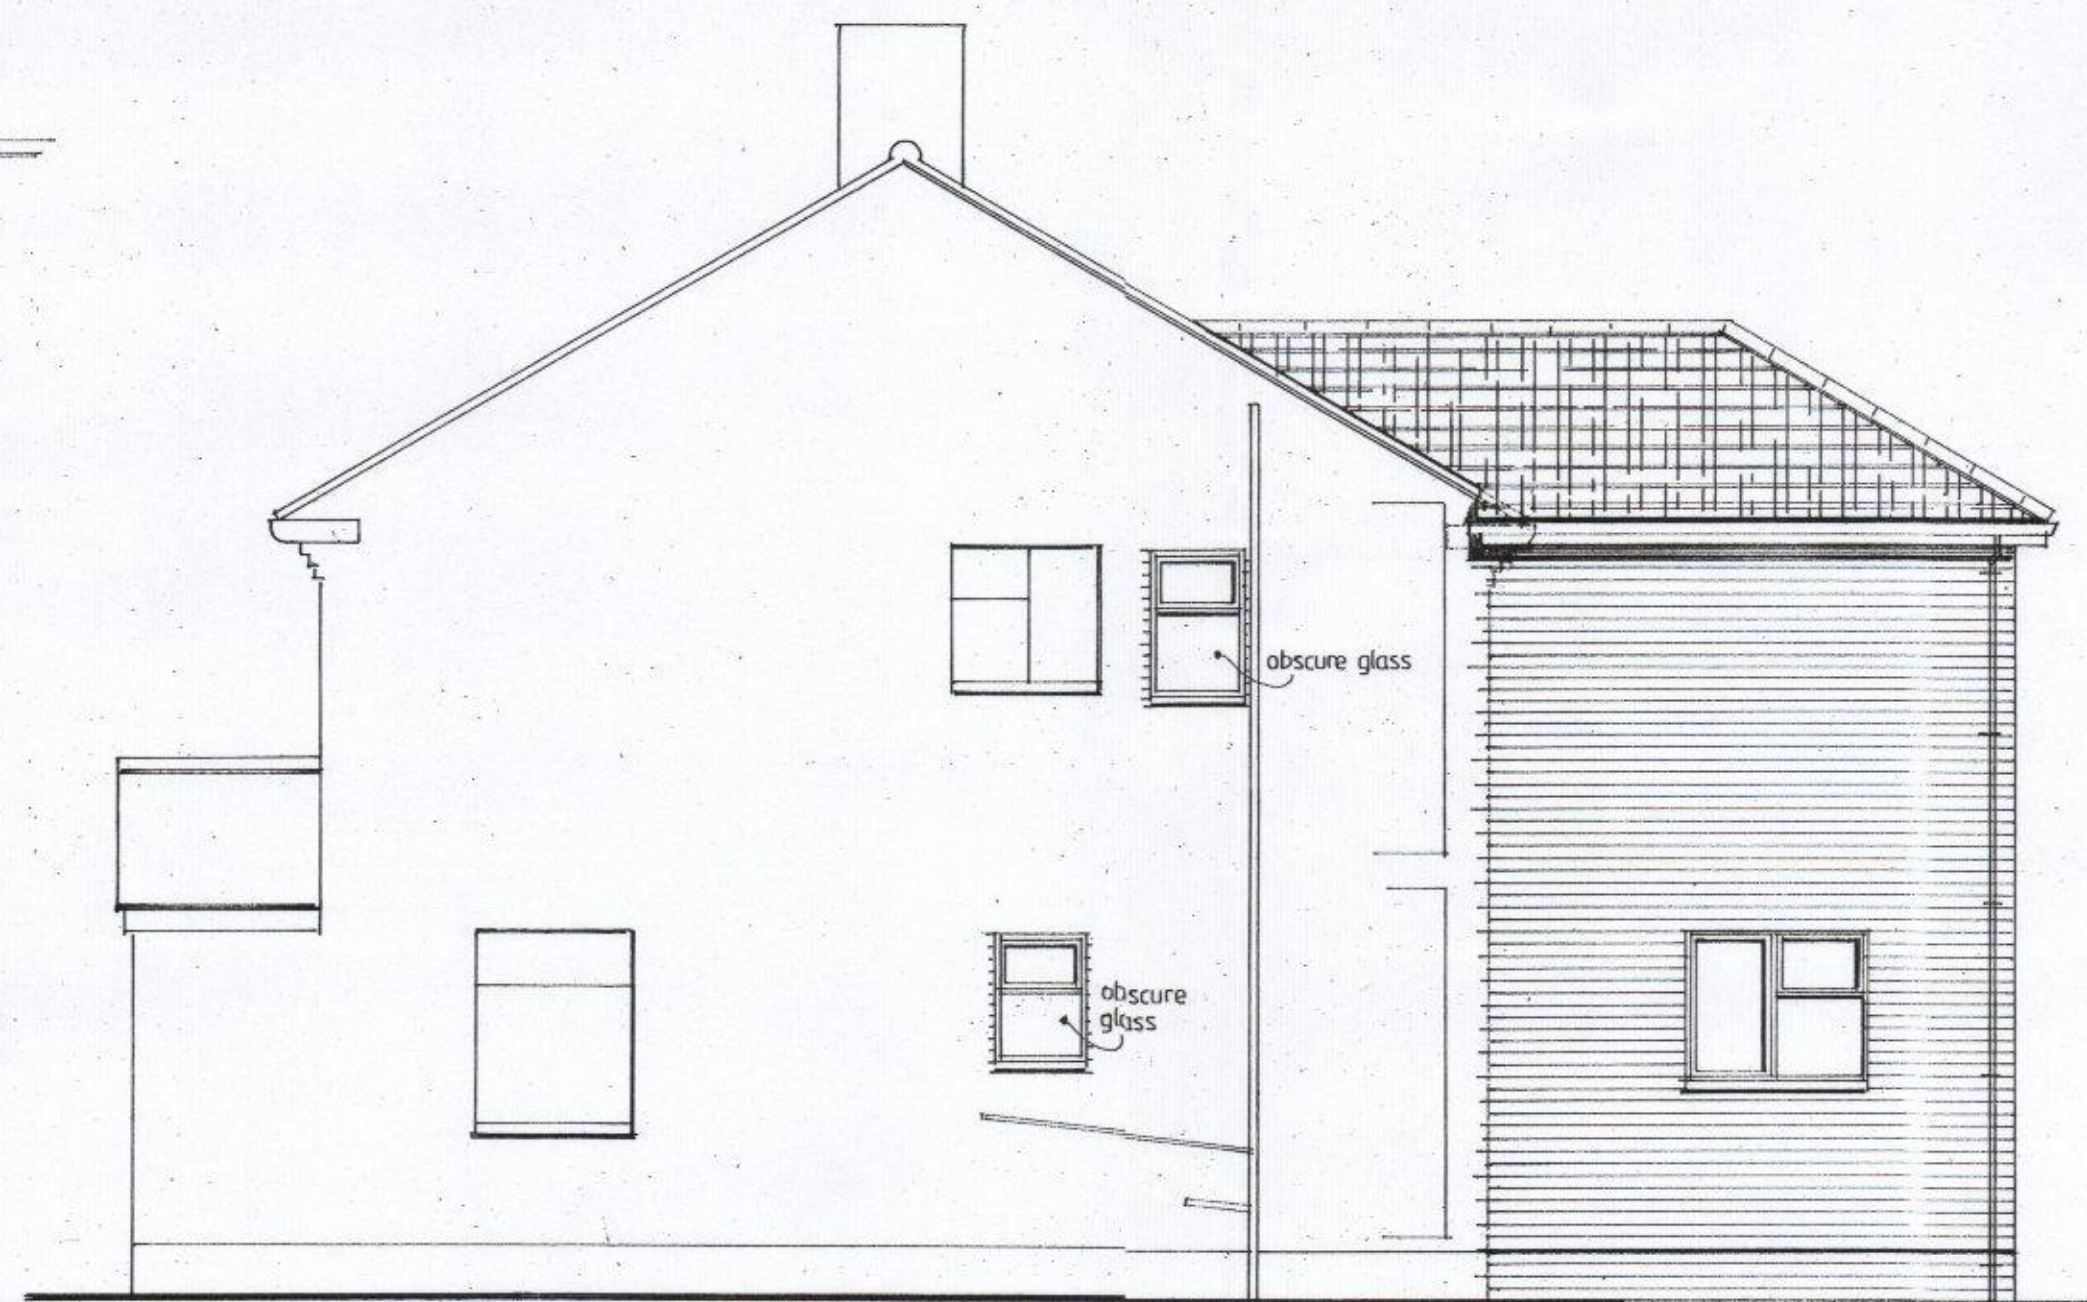


side·south

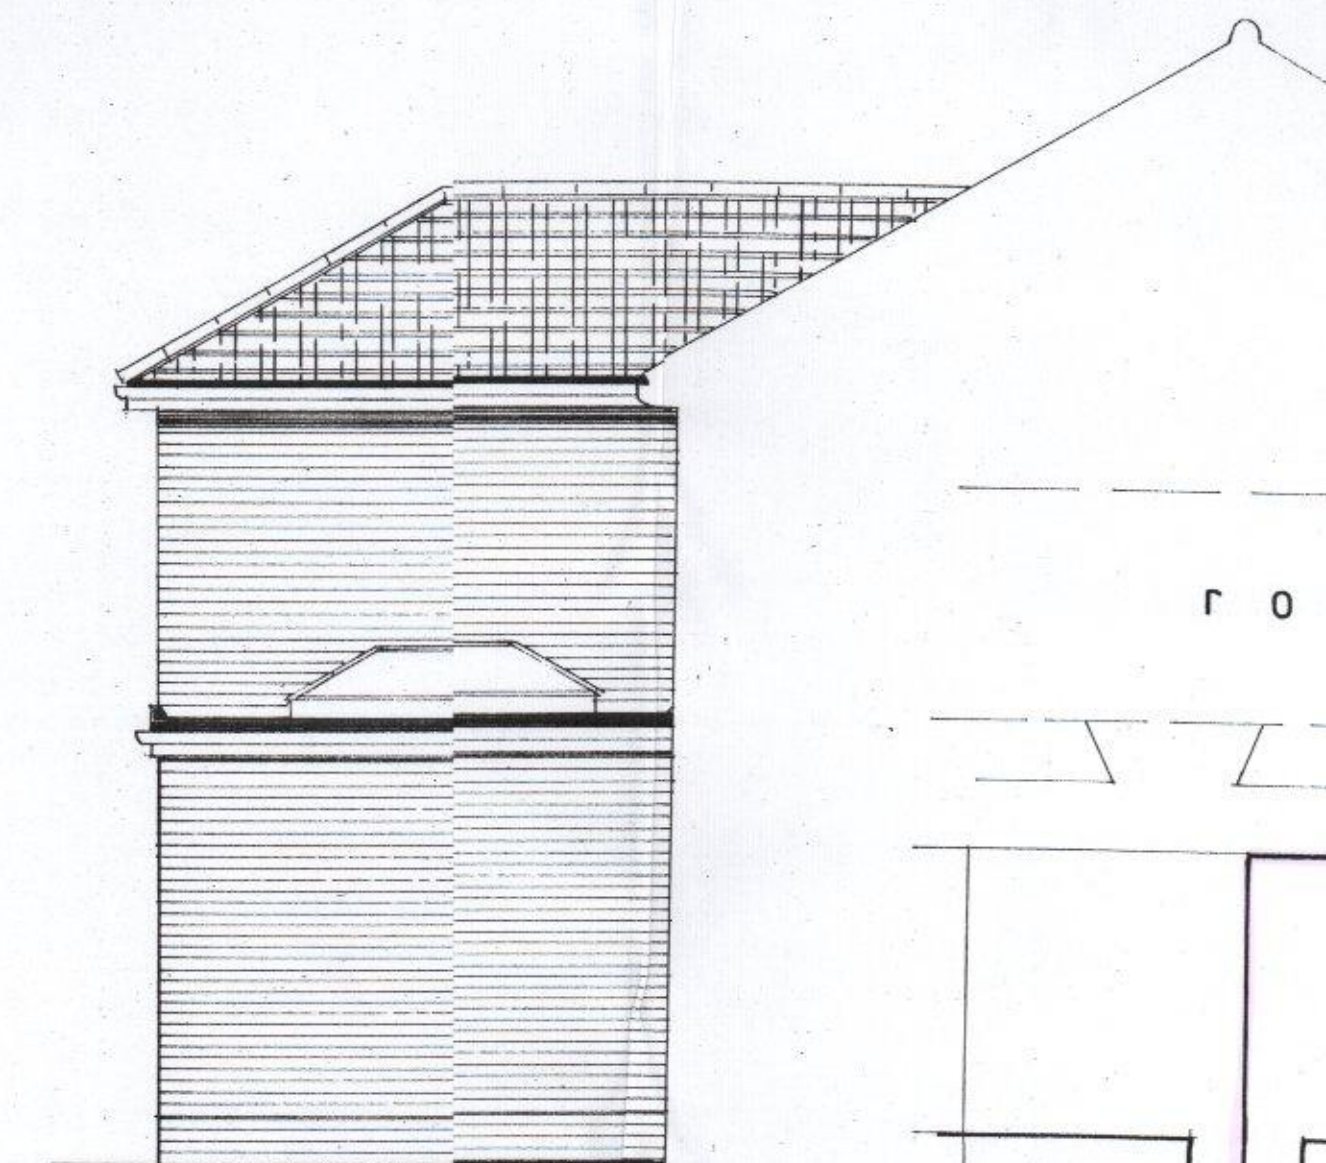


side·north

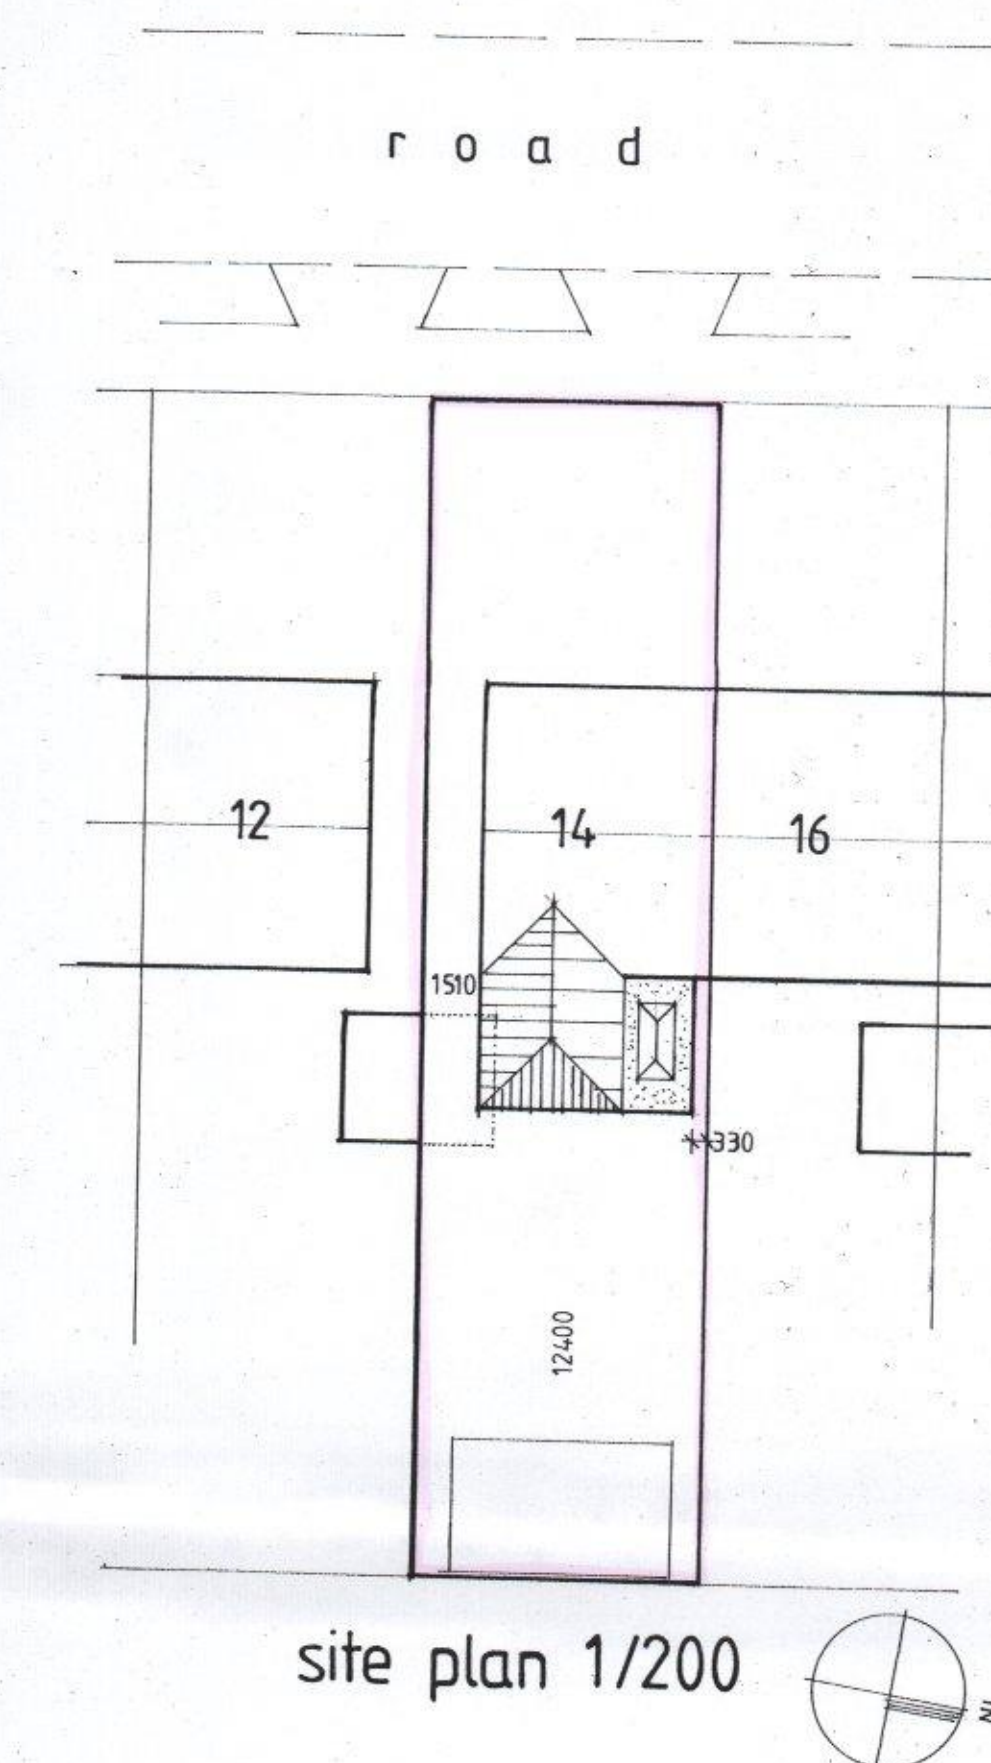

site plan 1/200

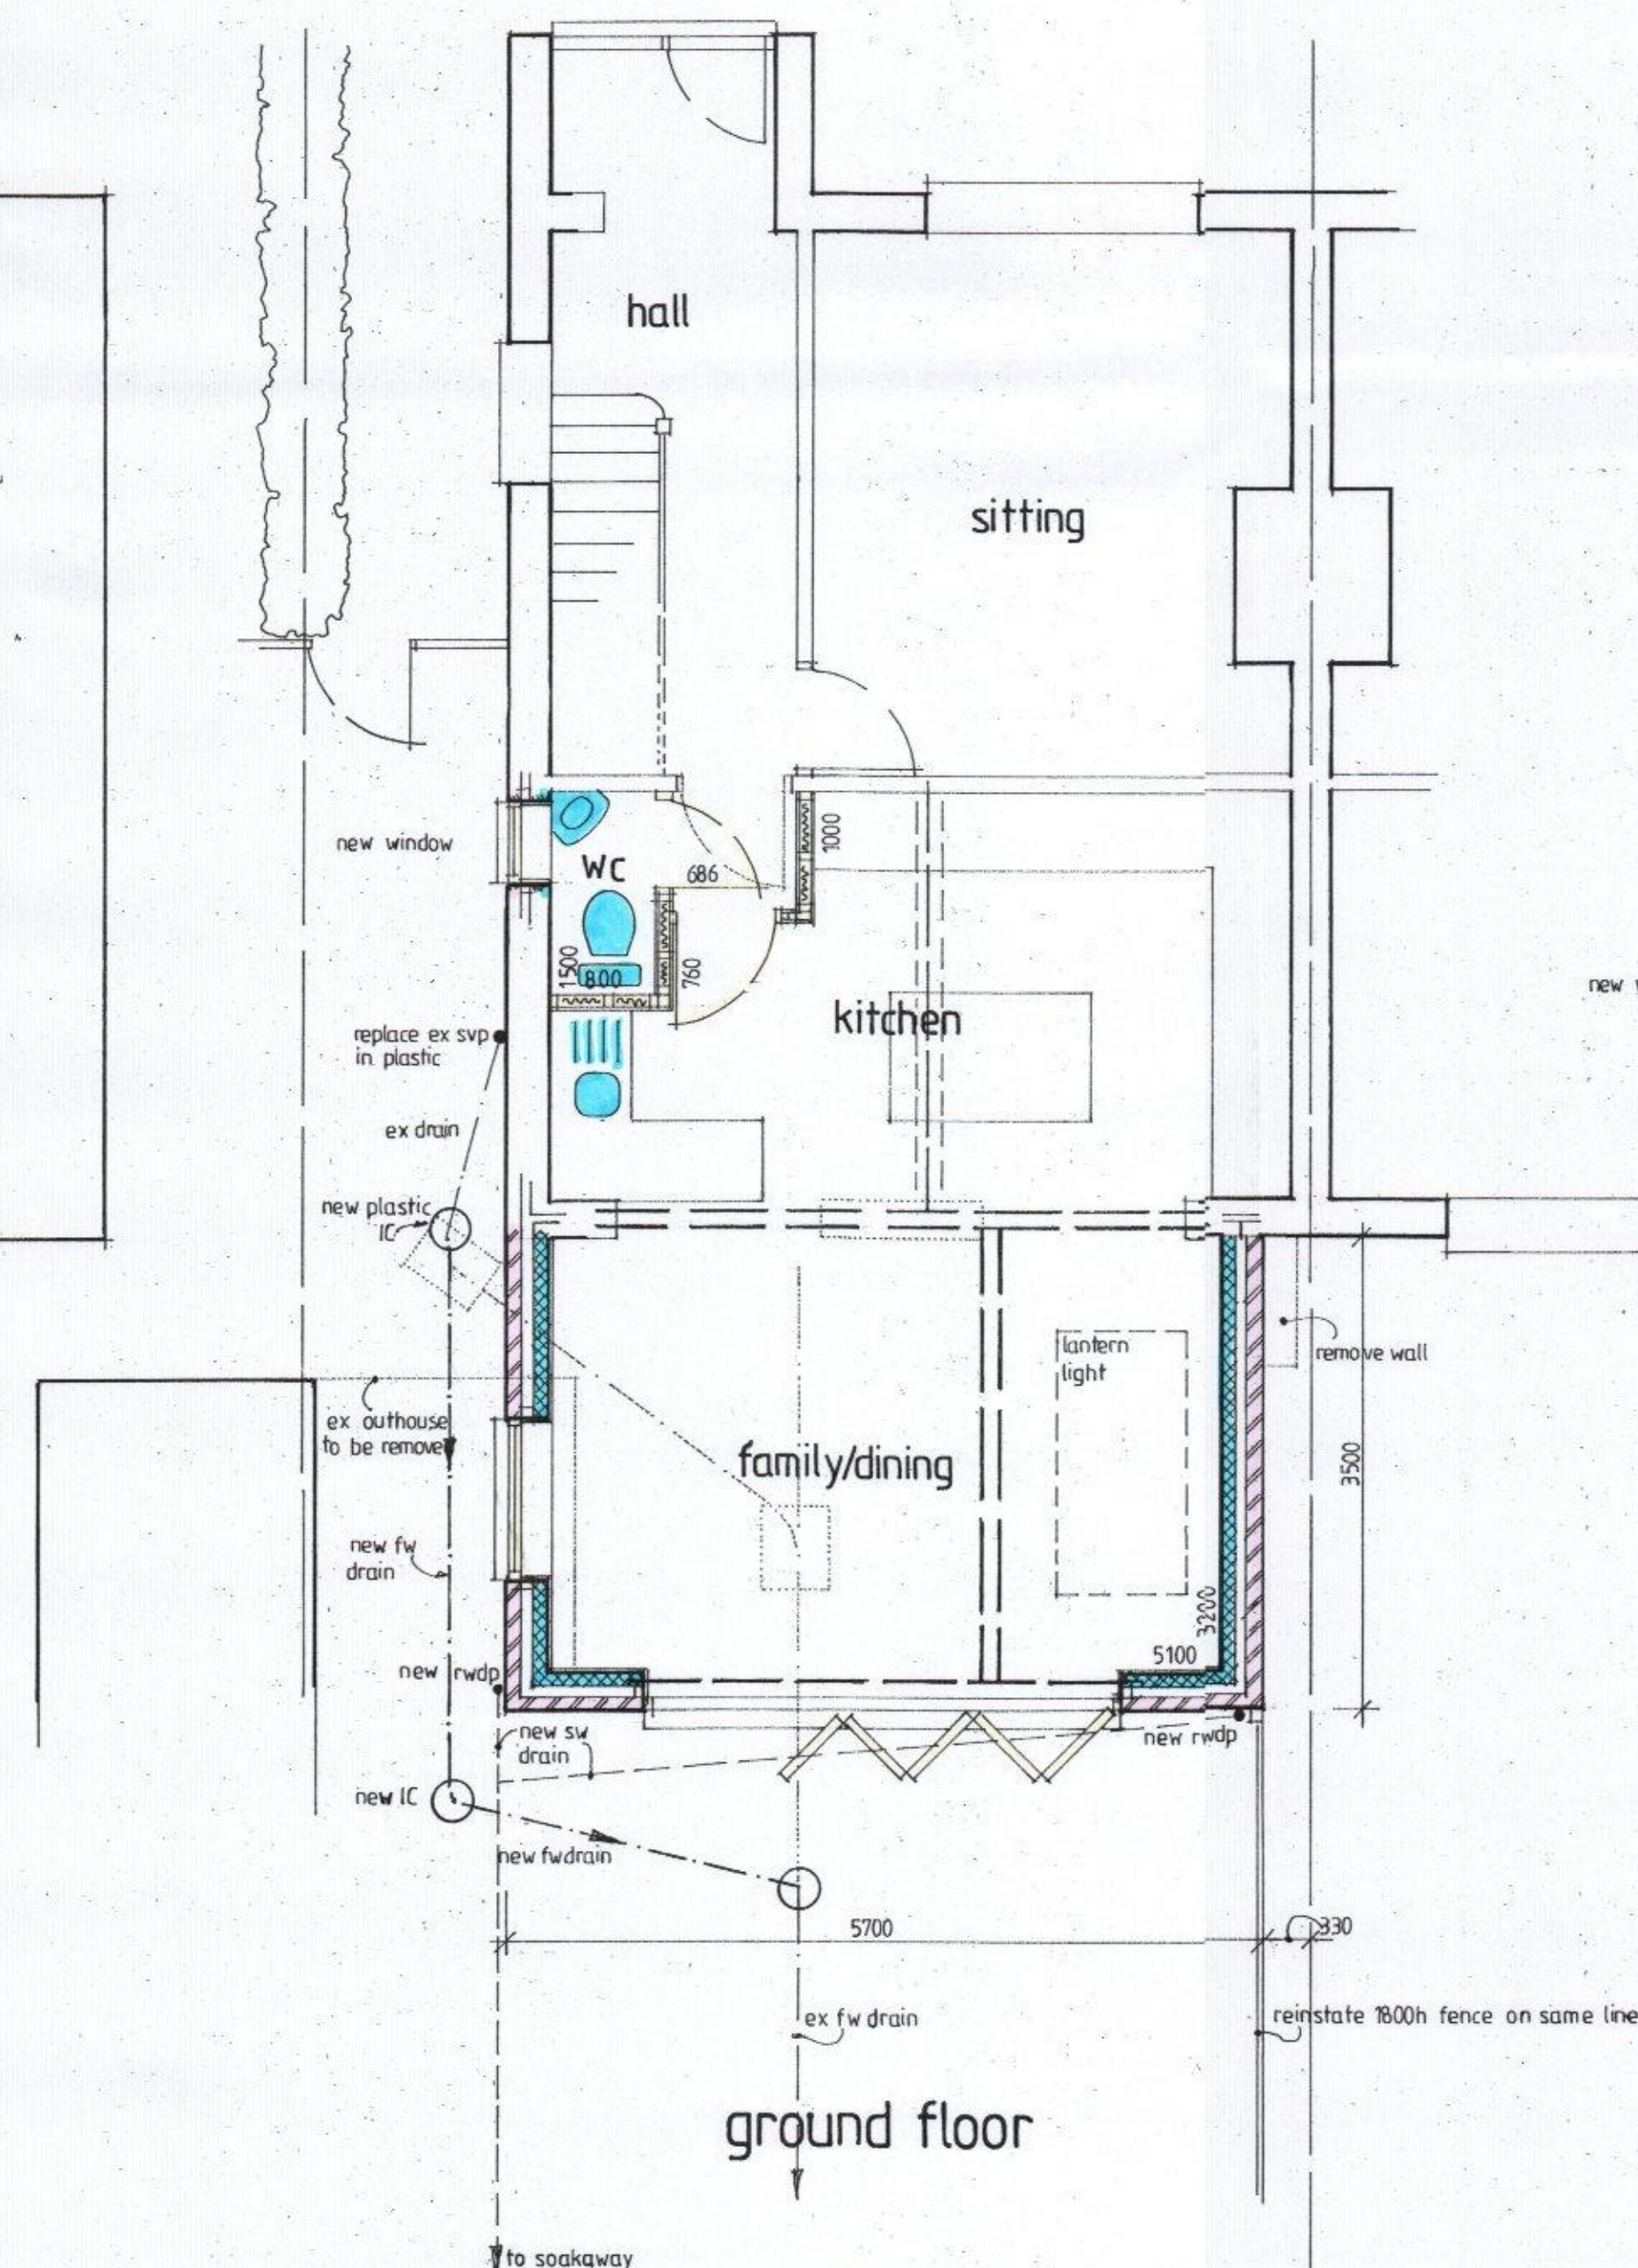

ground floor

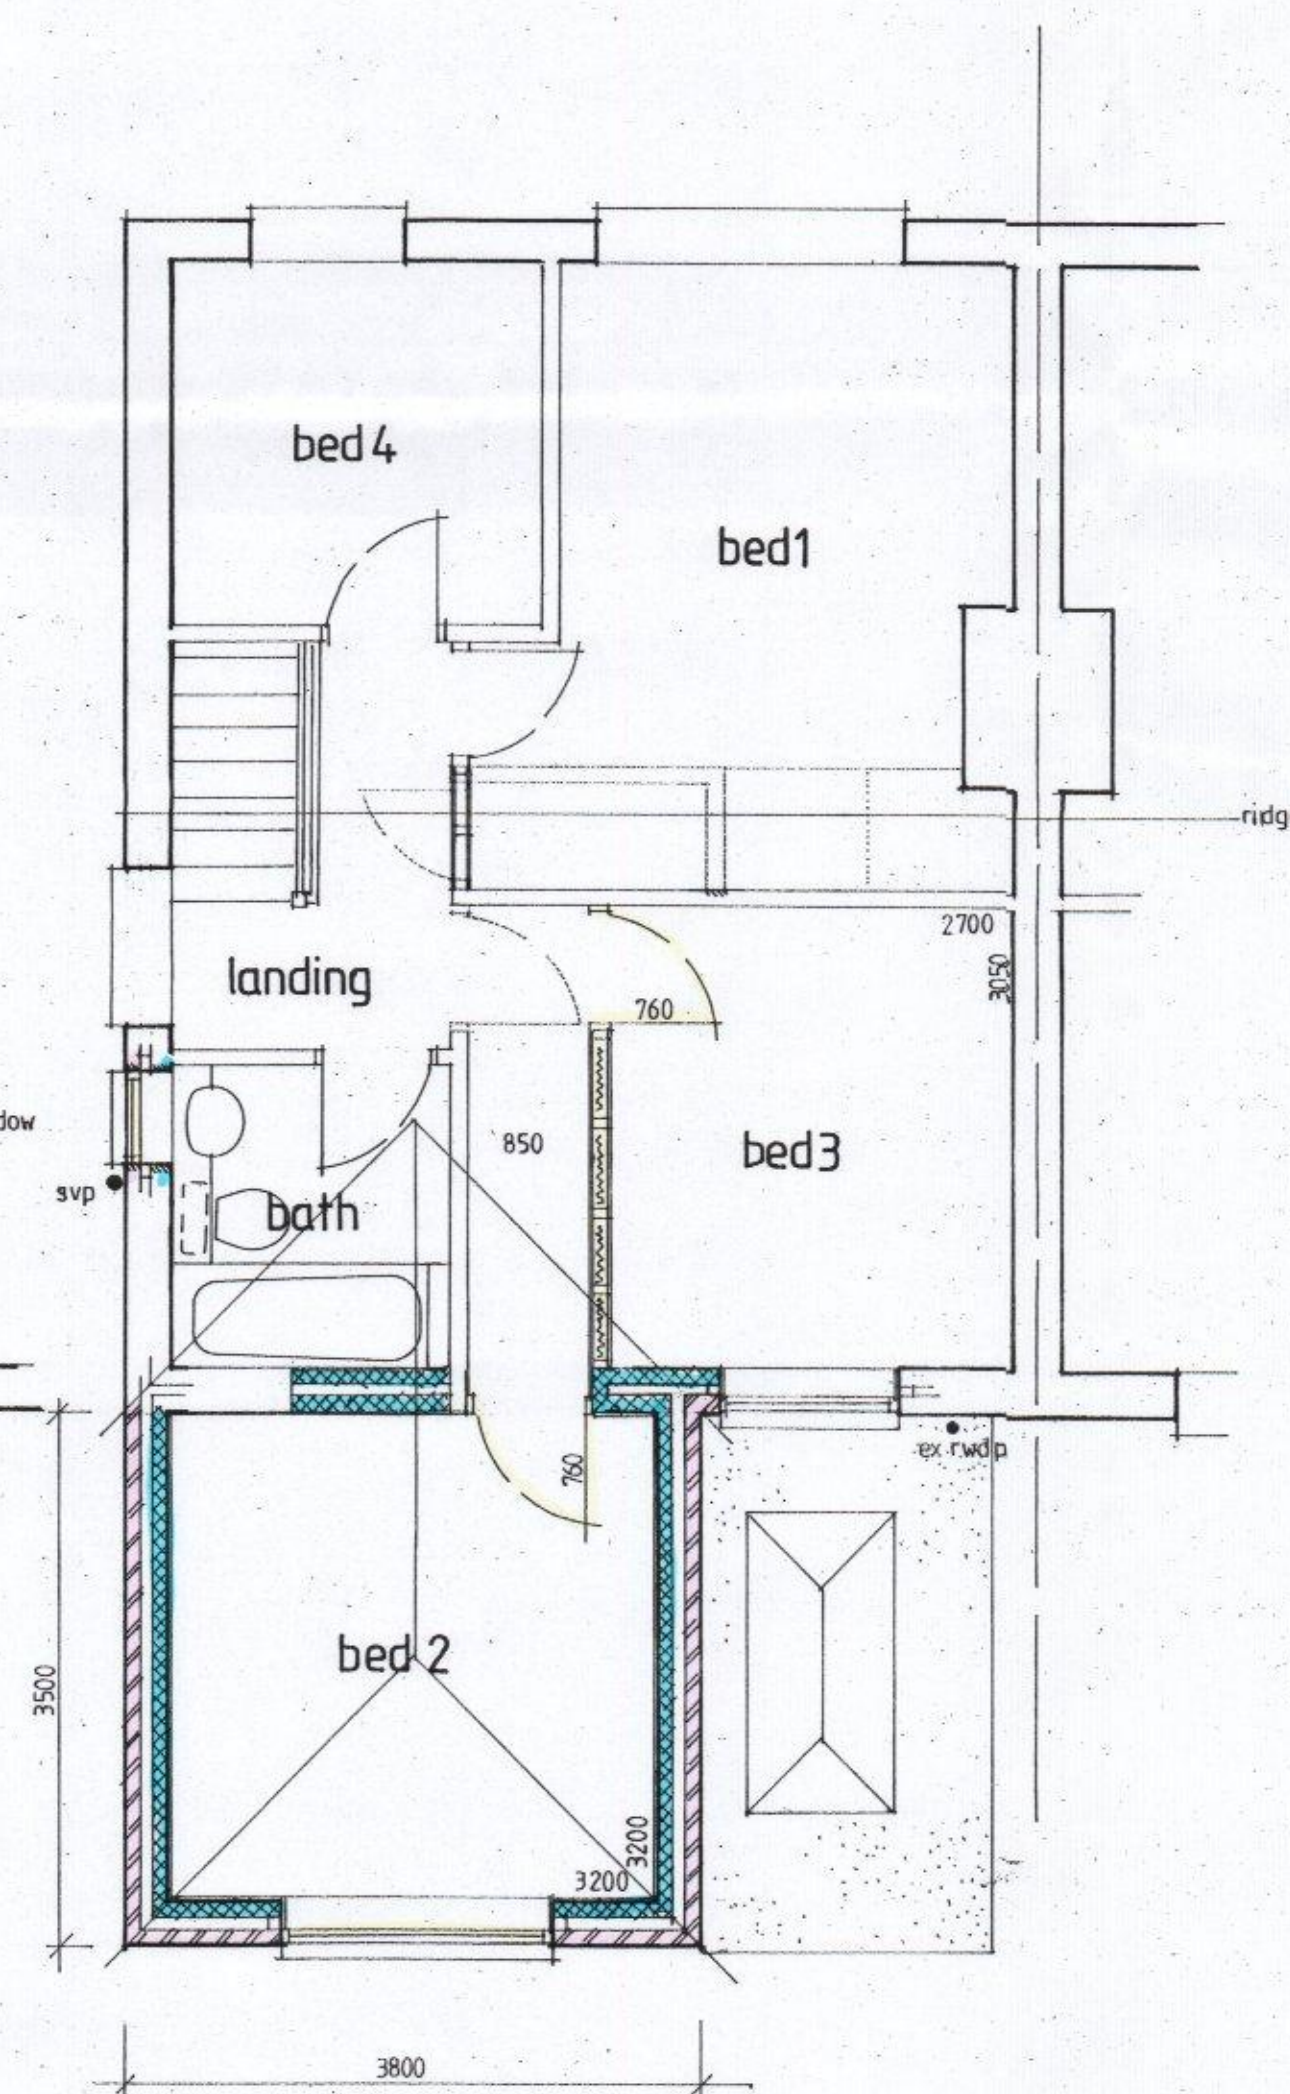

first floor

PROPOSED 2-STOREY REAR ADDITION,
14 ADDERBURY AVENUE, EMSWORTH,
FOR MR. MRS. HOARE.

Scale : 1/50.

Drwg. no. 17/2/2.

February 2017.

