


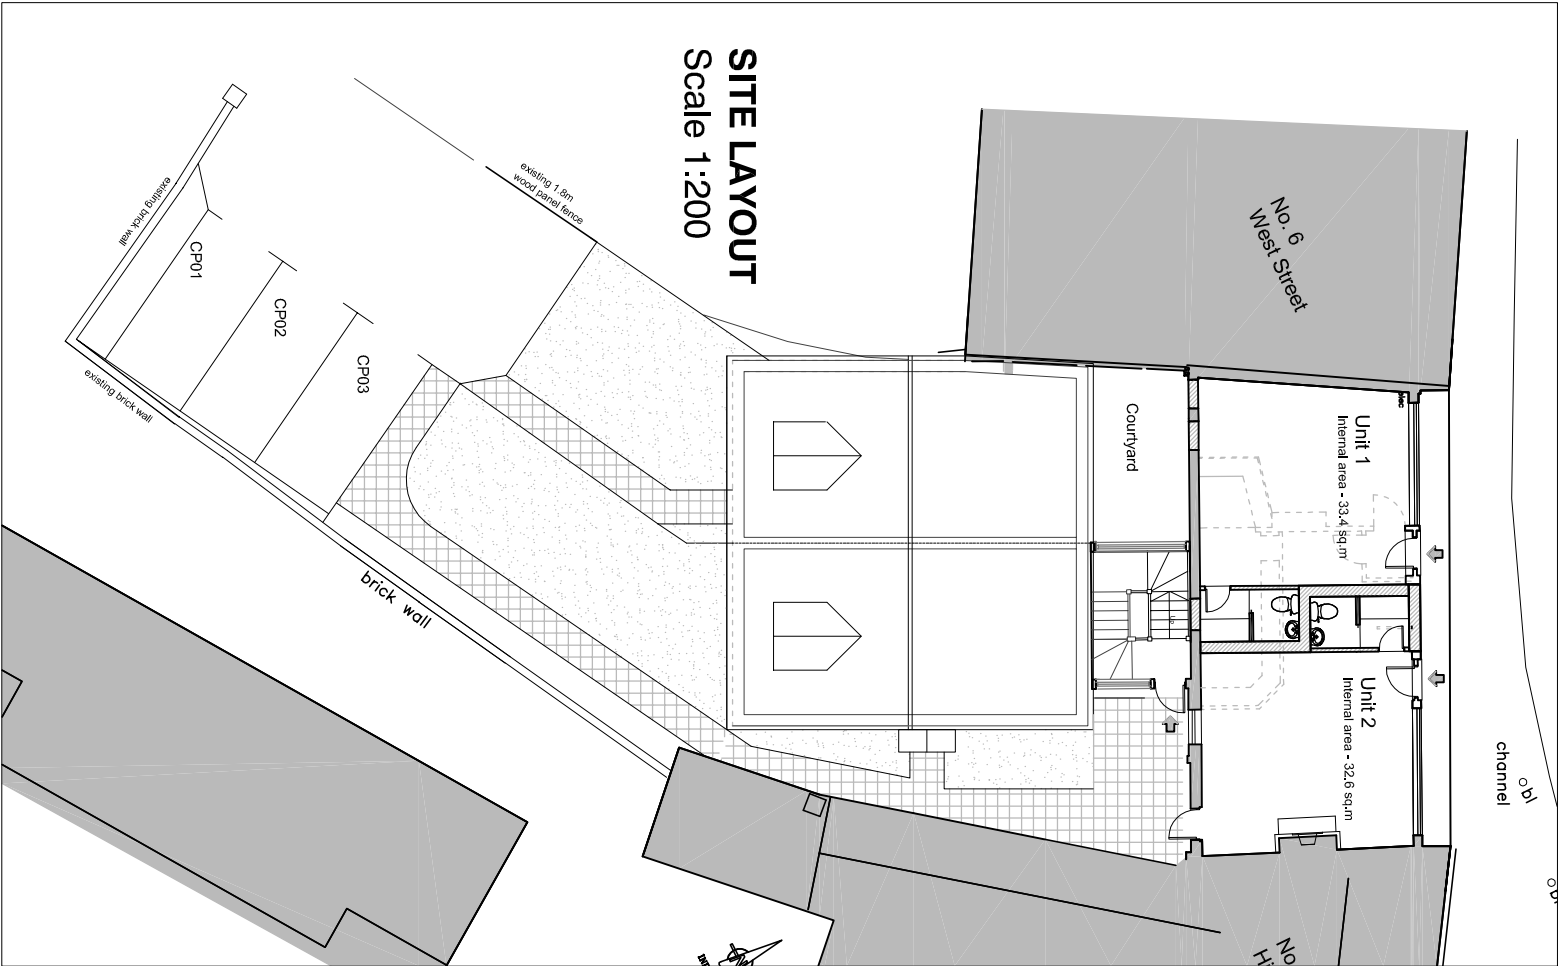

ARCHITECTS


bloomfield parker

7 The Old Flour Mill, Queen Street, Emsworth, Hants, PO10 7BT
Tel: 44 (0) 1243 373855
e-mail: info@bloomfieldparker.co.uk

For
Huckleberry Developments

Project
Town Brewery, West Street, Emsworth

NOTES:			
Dimensions to be checked on site before commencing work. Any discrepancies shall be reported to the architect immediately.			
Do not scale from these drawings except for planning purposes. Use figured dimensions only.			
Where applicable this drawing is to be read in conjunction with other consultants' drawings.			
This drawing is the copyright of bloomfield parker architects Ltd.			
Title	PLANNING - BREWERY BUILDING		
	PROPOSED SITE LAYOUT AND PARKING		
Date	Jan 17	Drawn	Scale
			1:100 / 1:200
Job Number	16.119	Prefix	Drawing Number
			05 - A3
			Revision

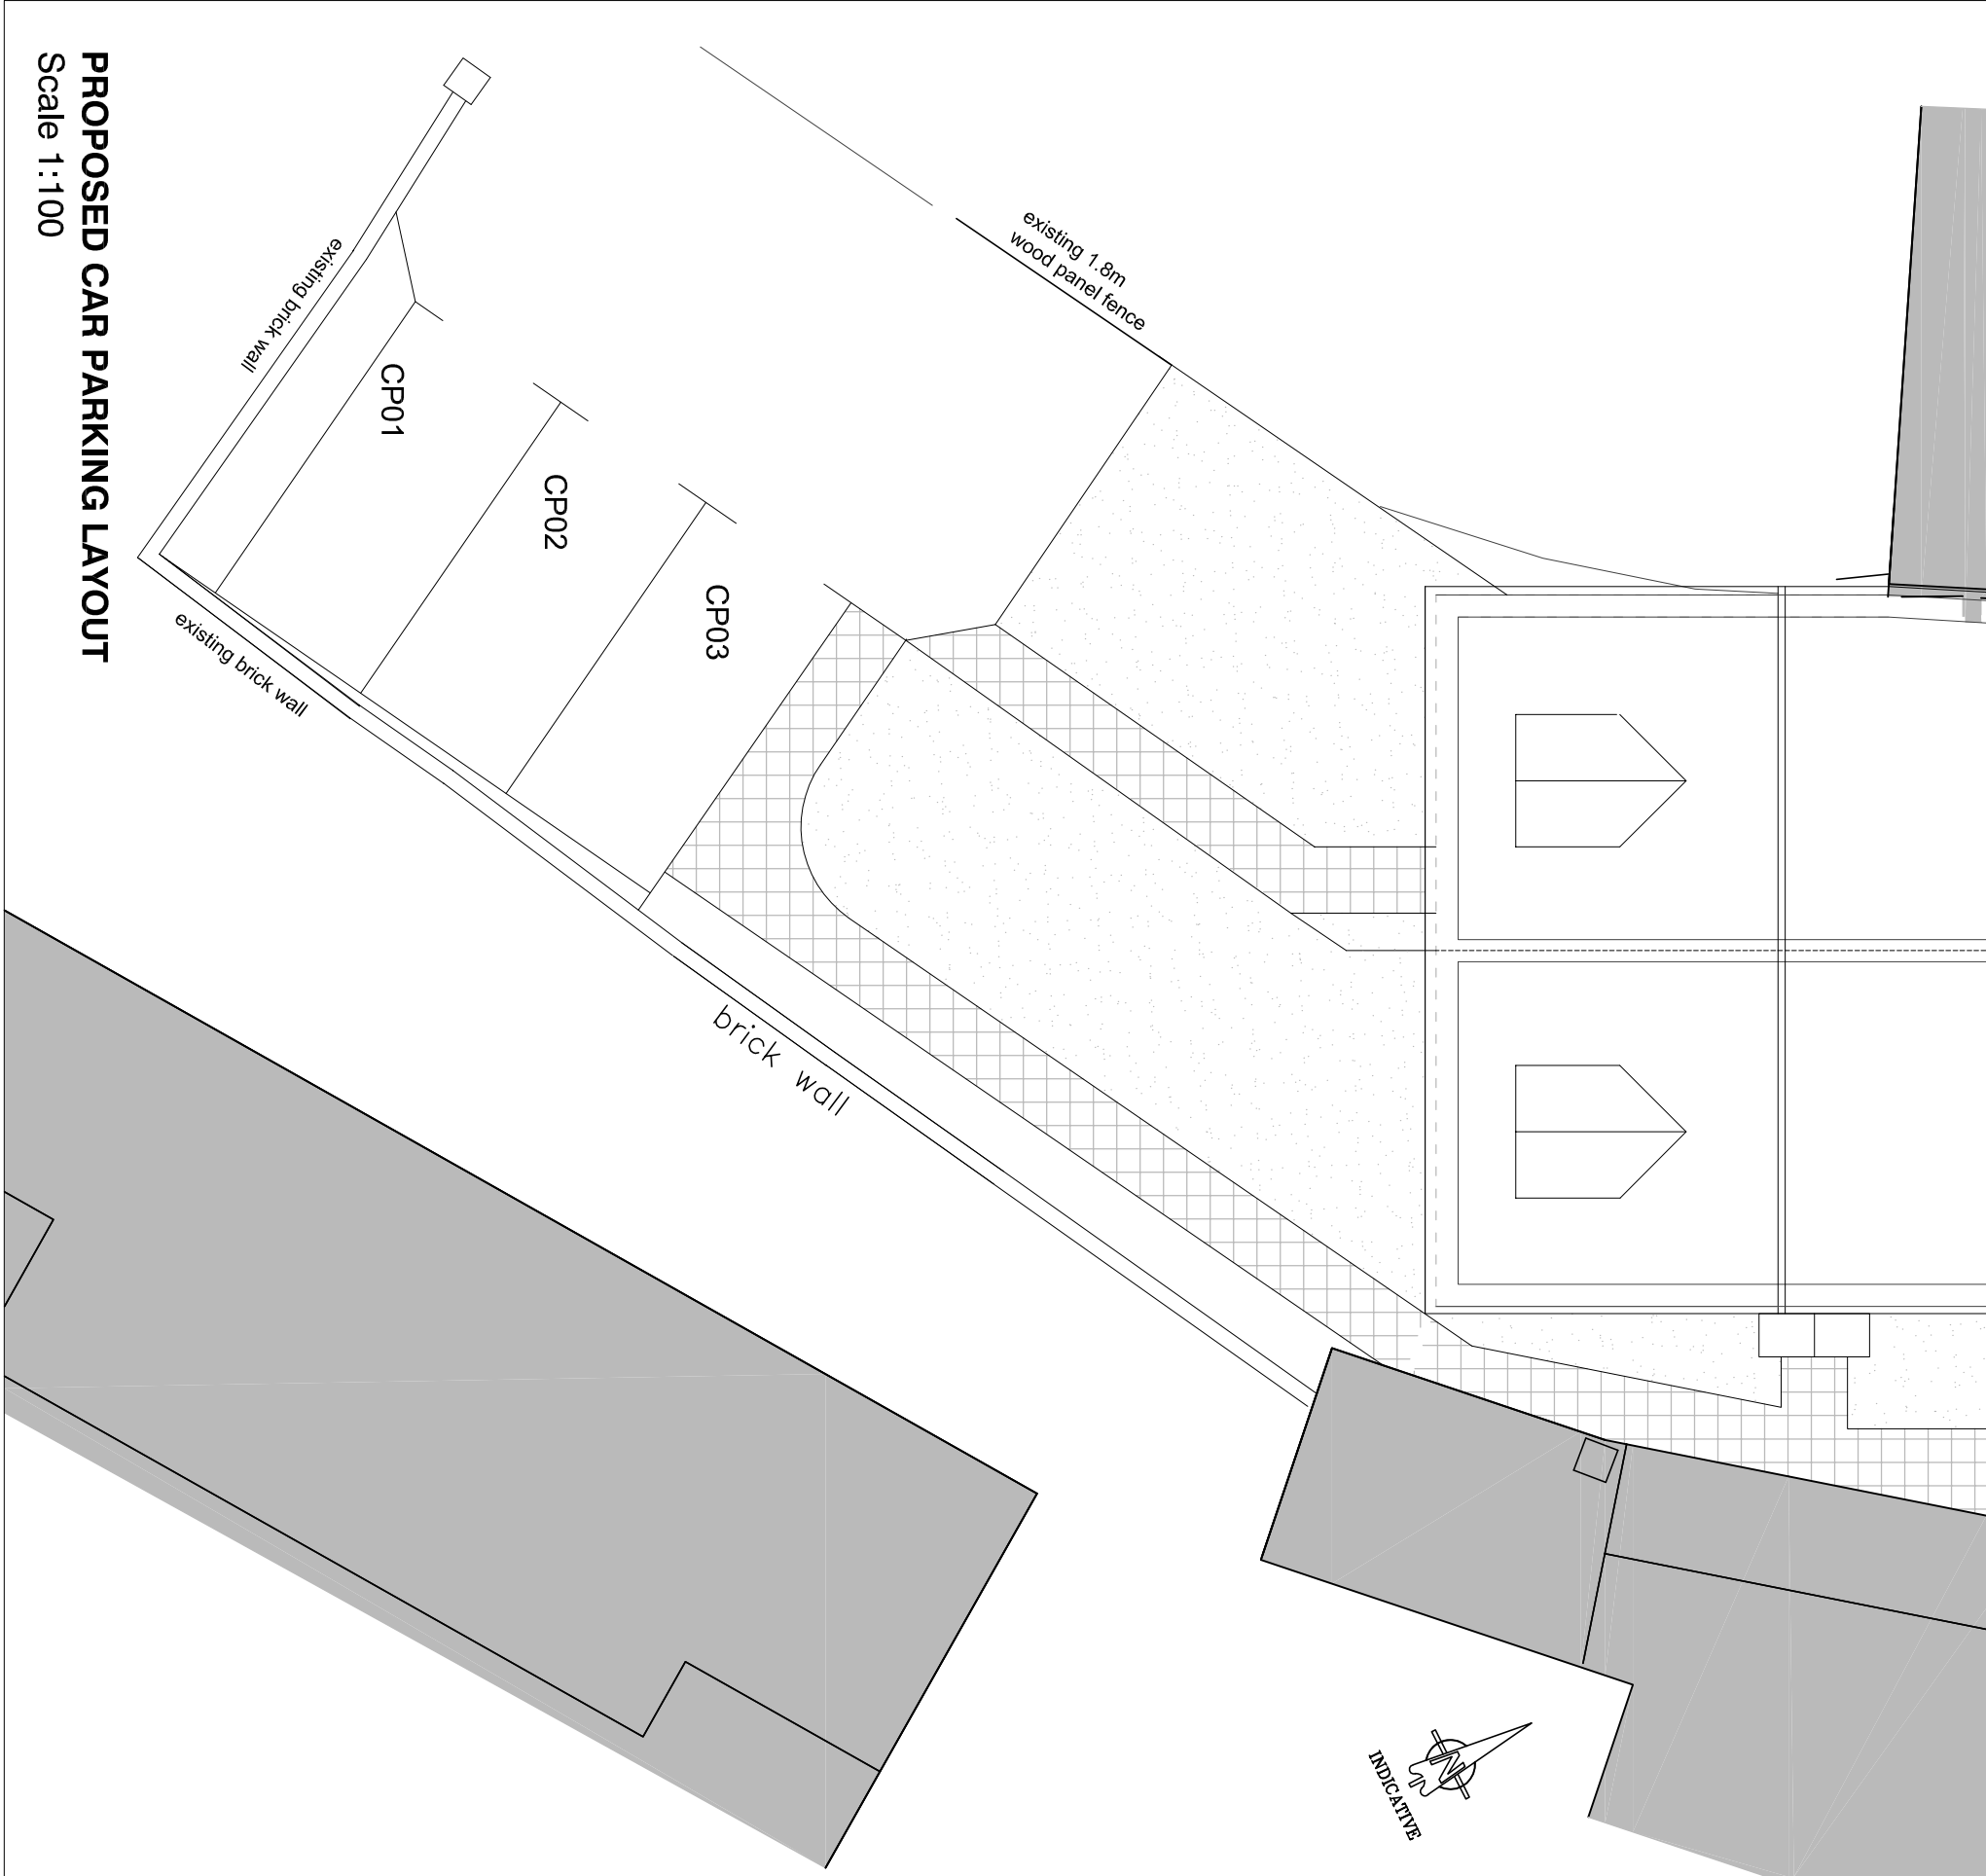

PROPOSED CAR PARKING LAYOUT

Scale 1:100

