


PHYSICAL SCALE IN METERS @ 1:100


NOTES:
This drawing has been produced solely for PLANNING/DESIGN.
Do not Scale from this Drawing except for planning purposes.
Any drainage shown is presumed and to be checked on site
before commencement of works.
This drawing is the copyright of MF Designs Ltd.

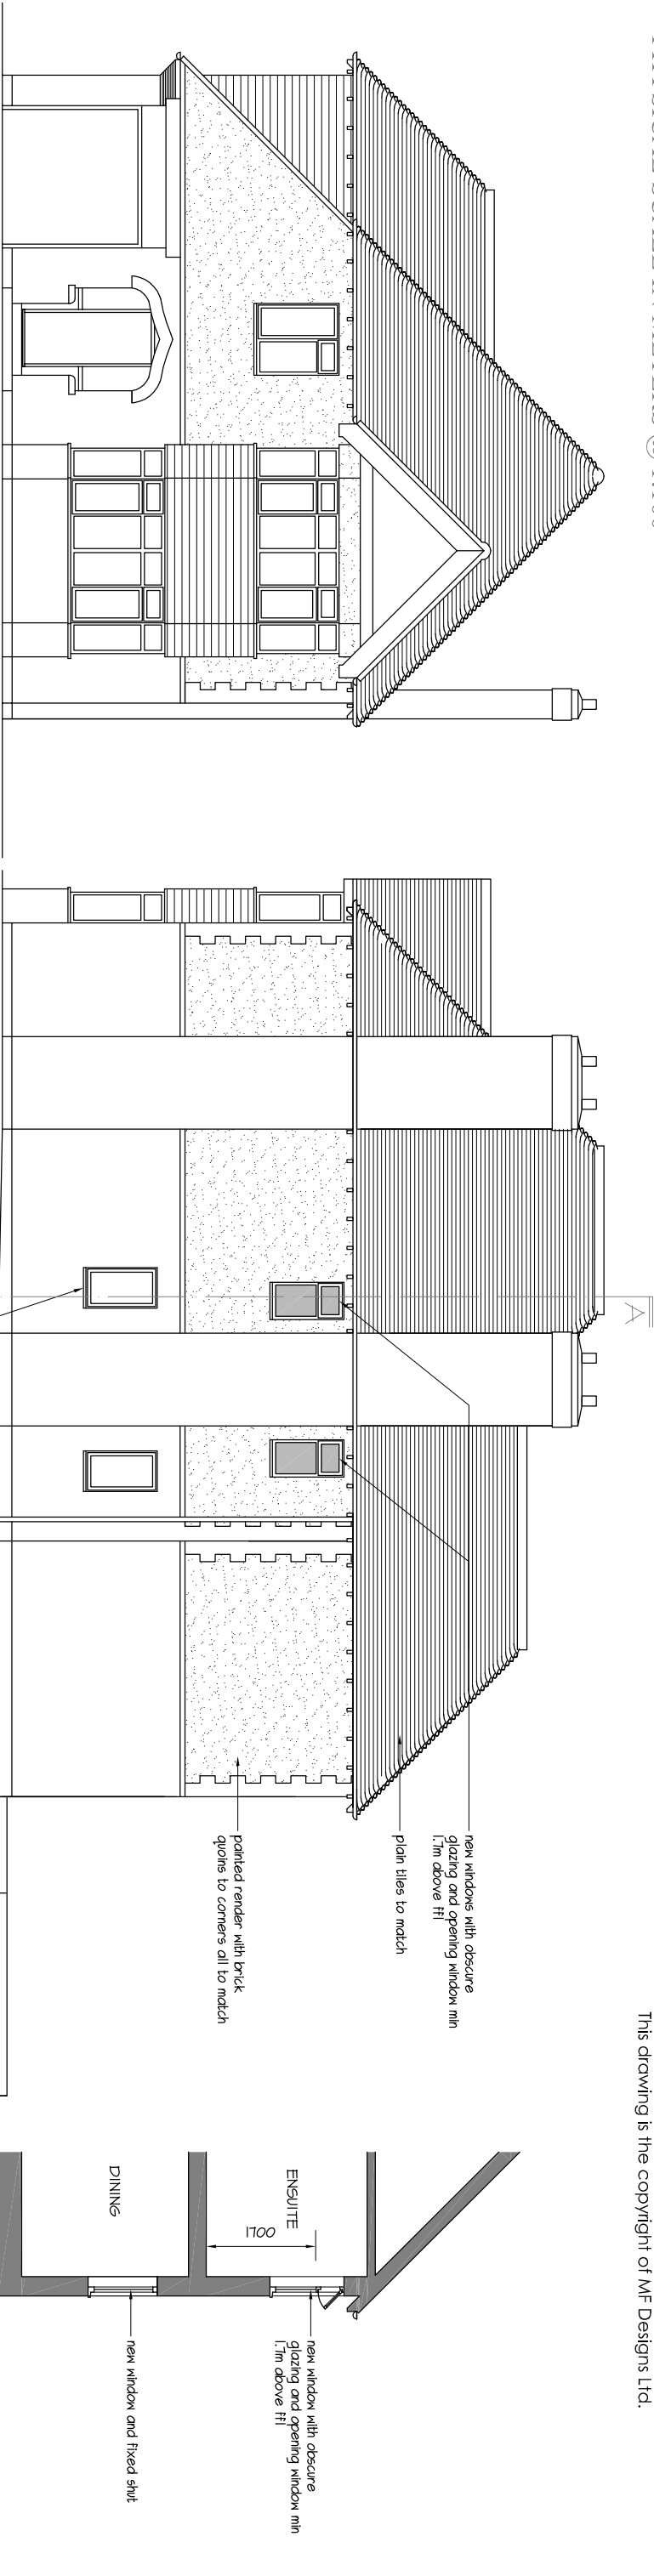

Proposed West (no change)

Proposed South

Proposed Section AA

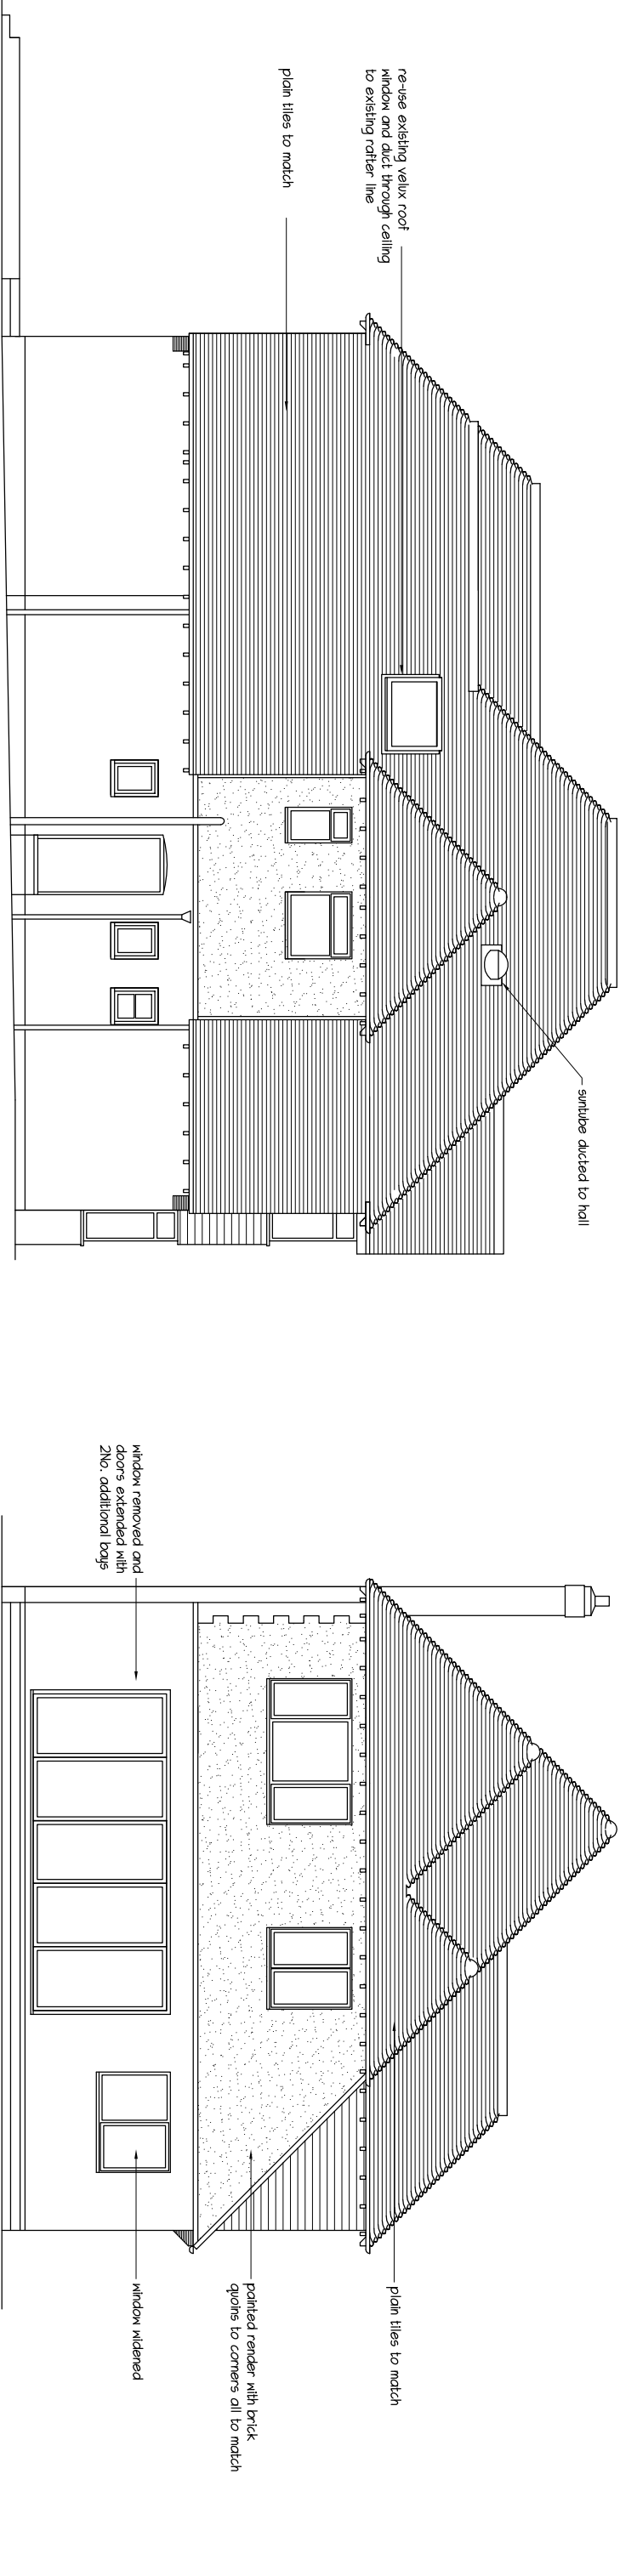

Proposed North

Proposed East (rear)

mf designs ltd
Chartered Architects



B: 28/02/2017 - window to dining room fixed shut
A: 22/02/2017 - windows to southern elevation to prevent overlooking

36 Grove Road • Havant • Hampshire • PO9 1AR
Director: Martin Farrer RIBA • Co Registration No.4507379
Date: Jan 2017
Scale: 1:100

U/F 02392 470967
e admin@mfdesigns.org.uk
Job No: 3174
Dwg No: P_02B

EXTENSION & ALTERATIONS - 21 Clovelly Road, Emsworth. PO10 7HL