

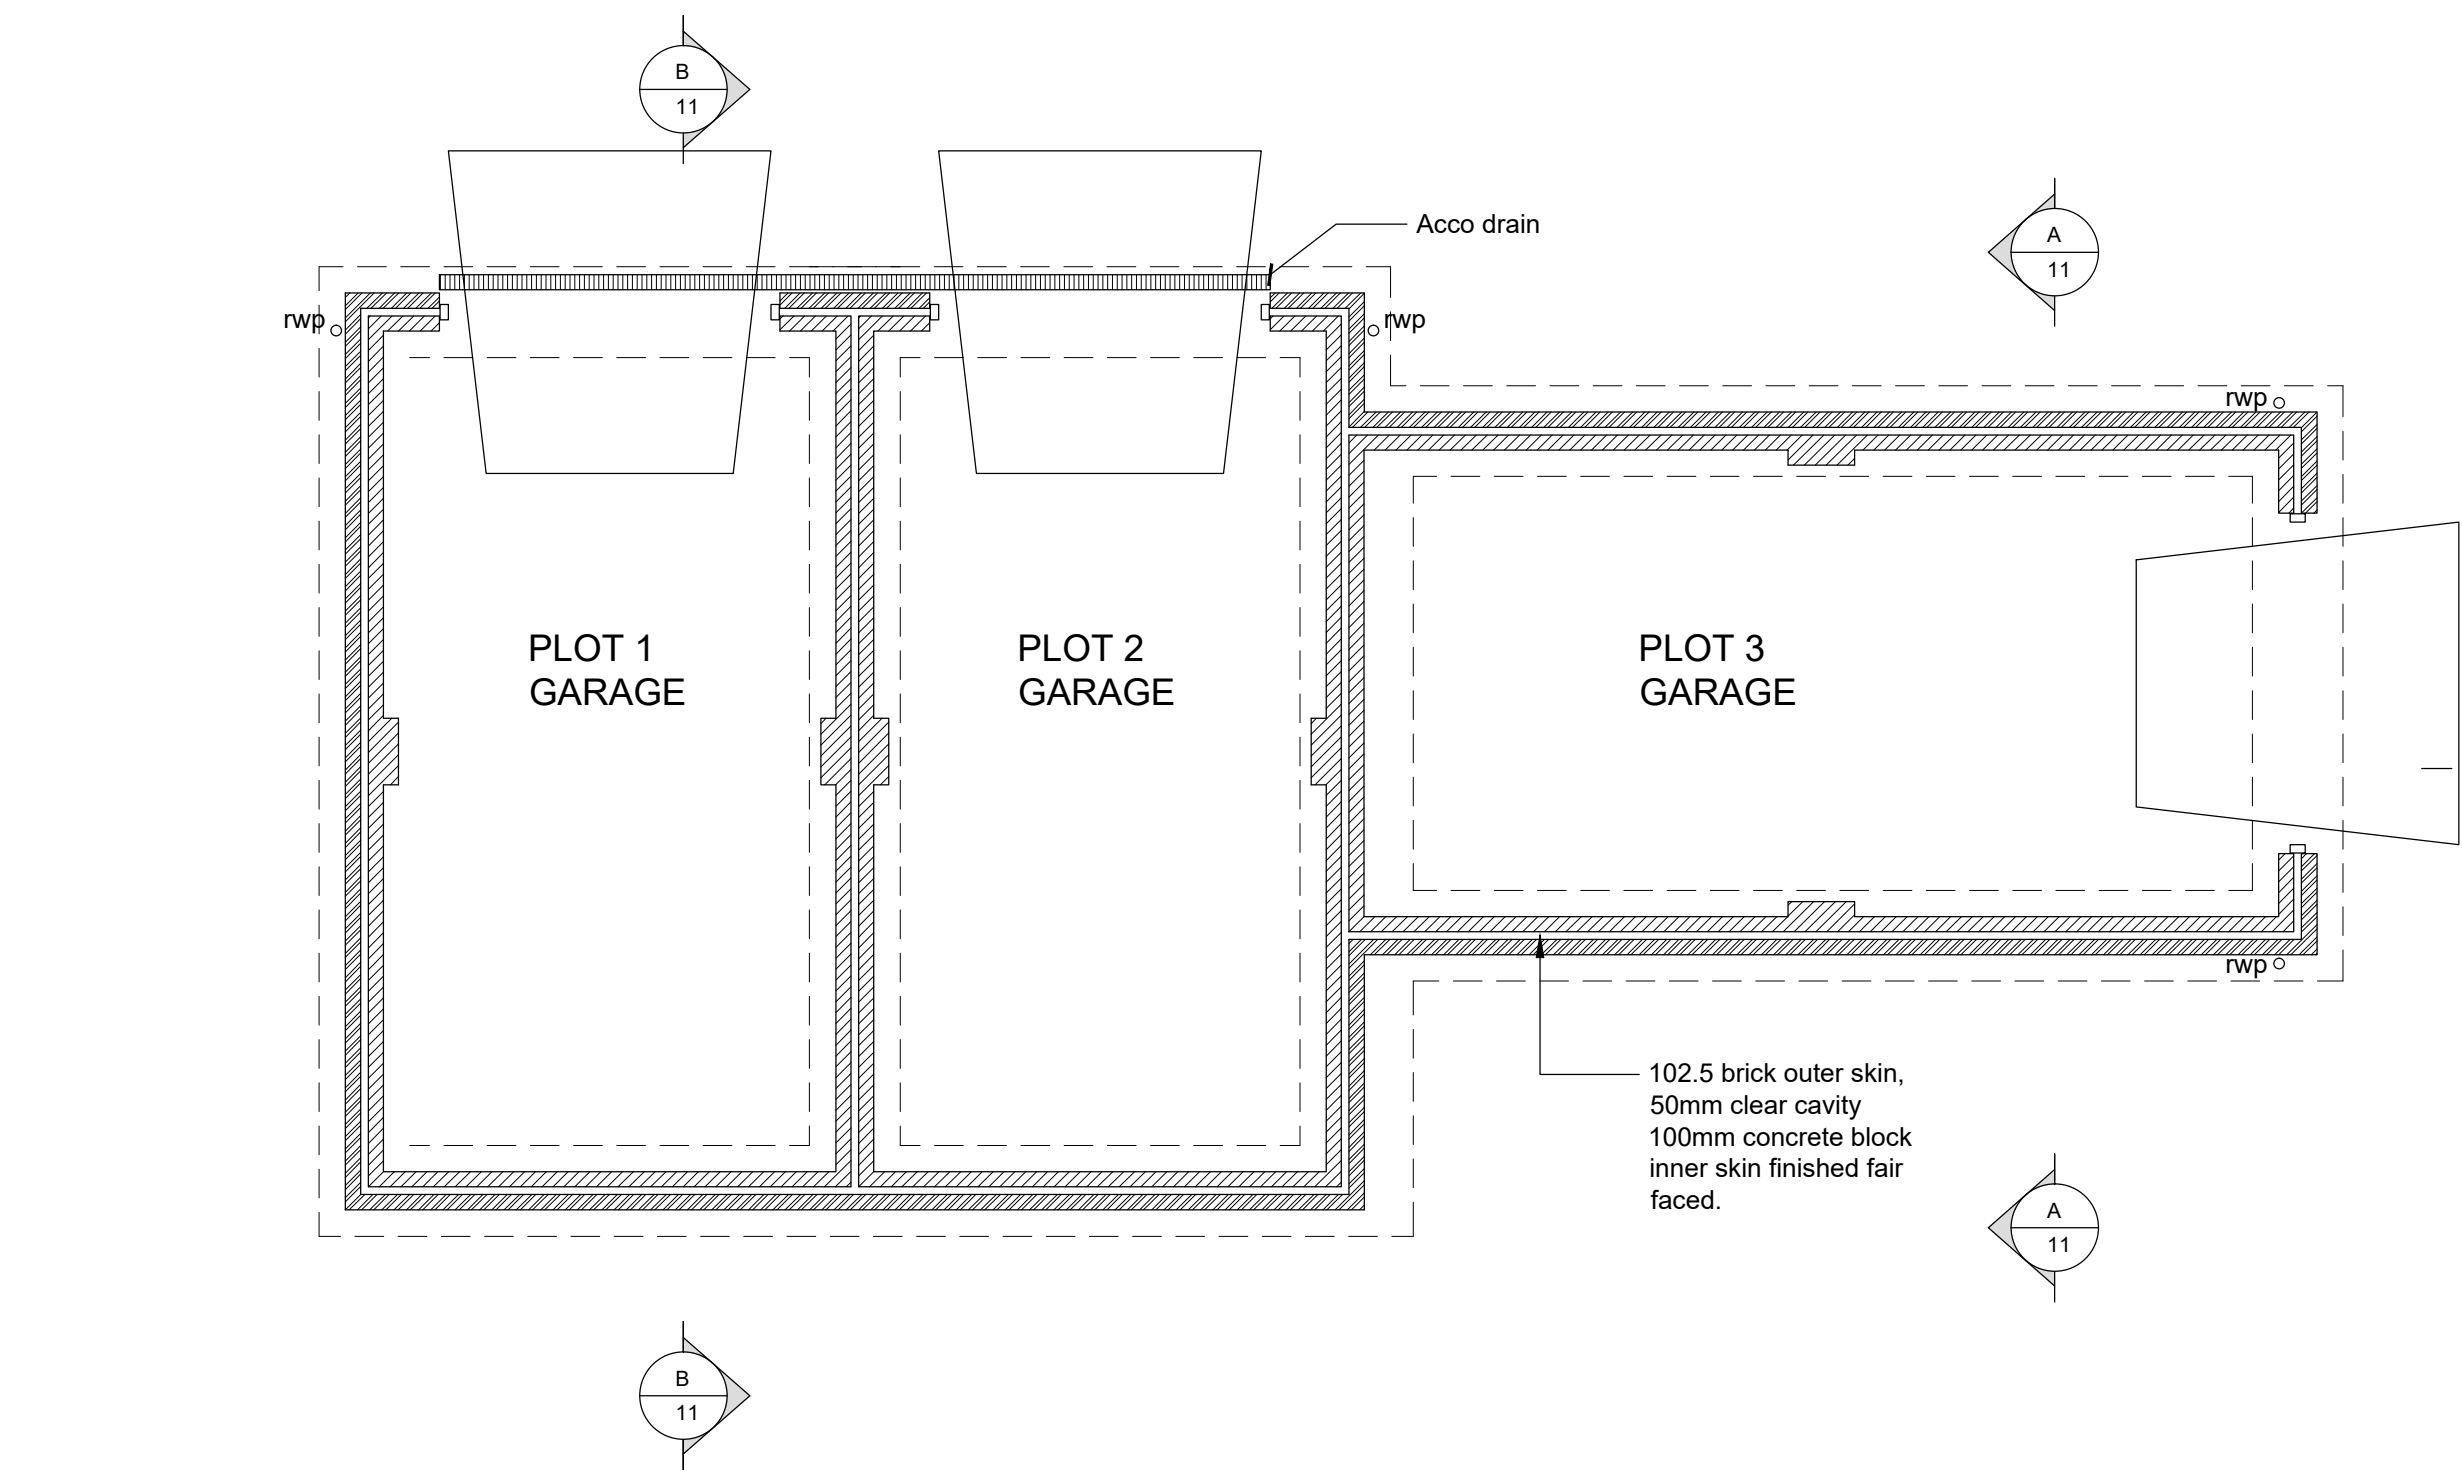


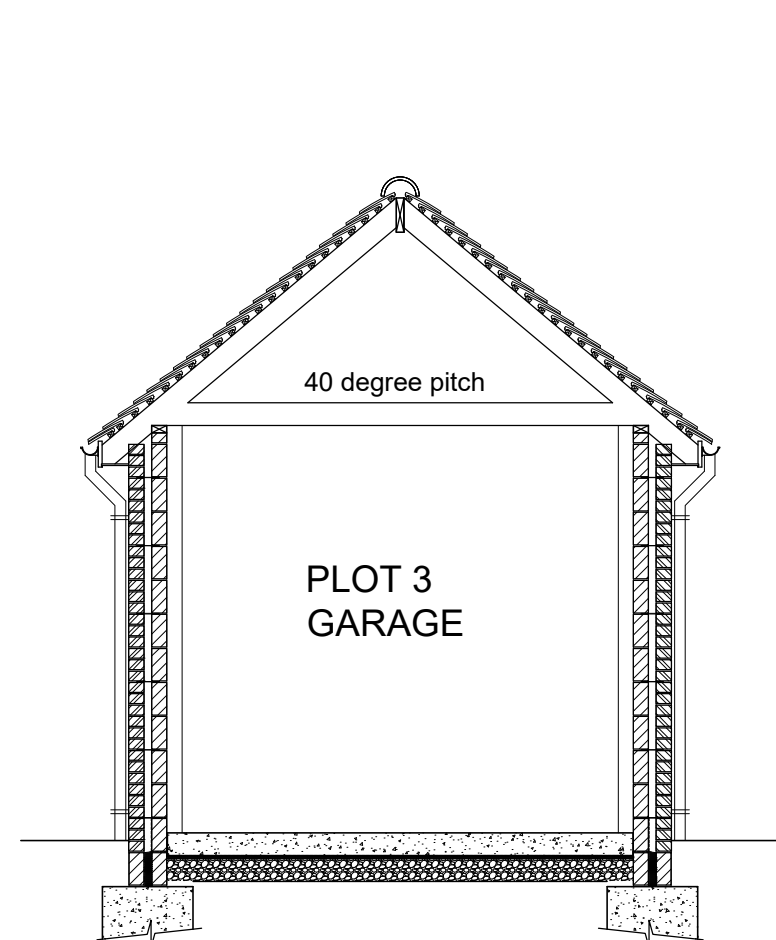


Scale 1:50





0 2m 4m 6m 8m 10m

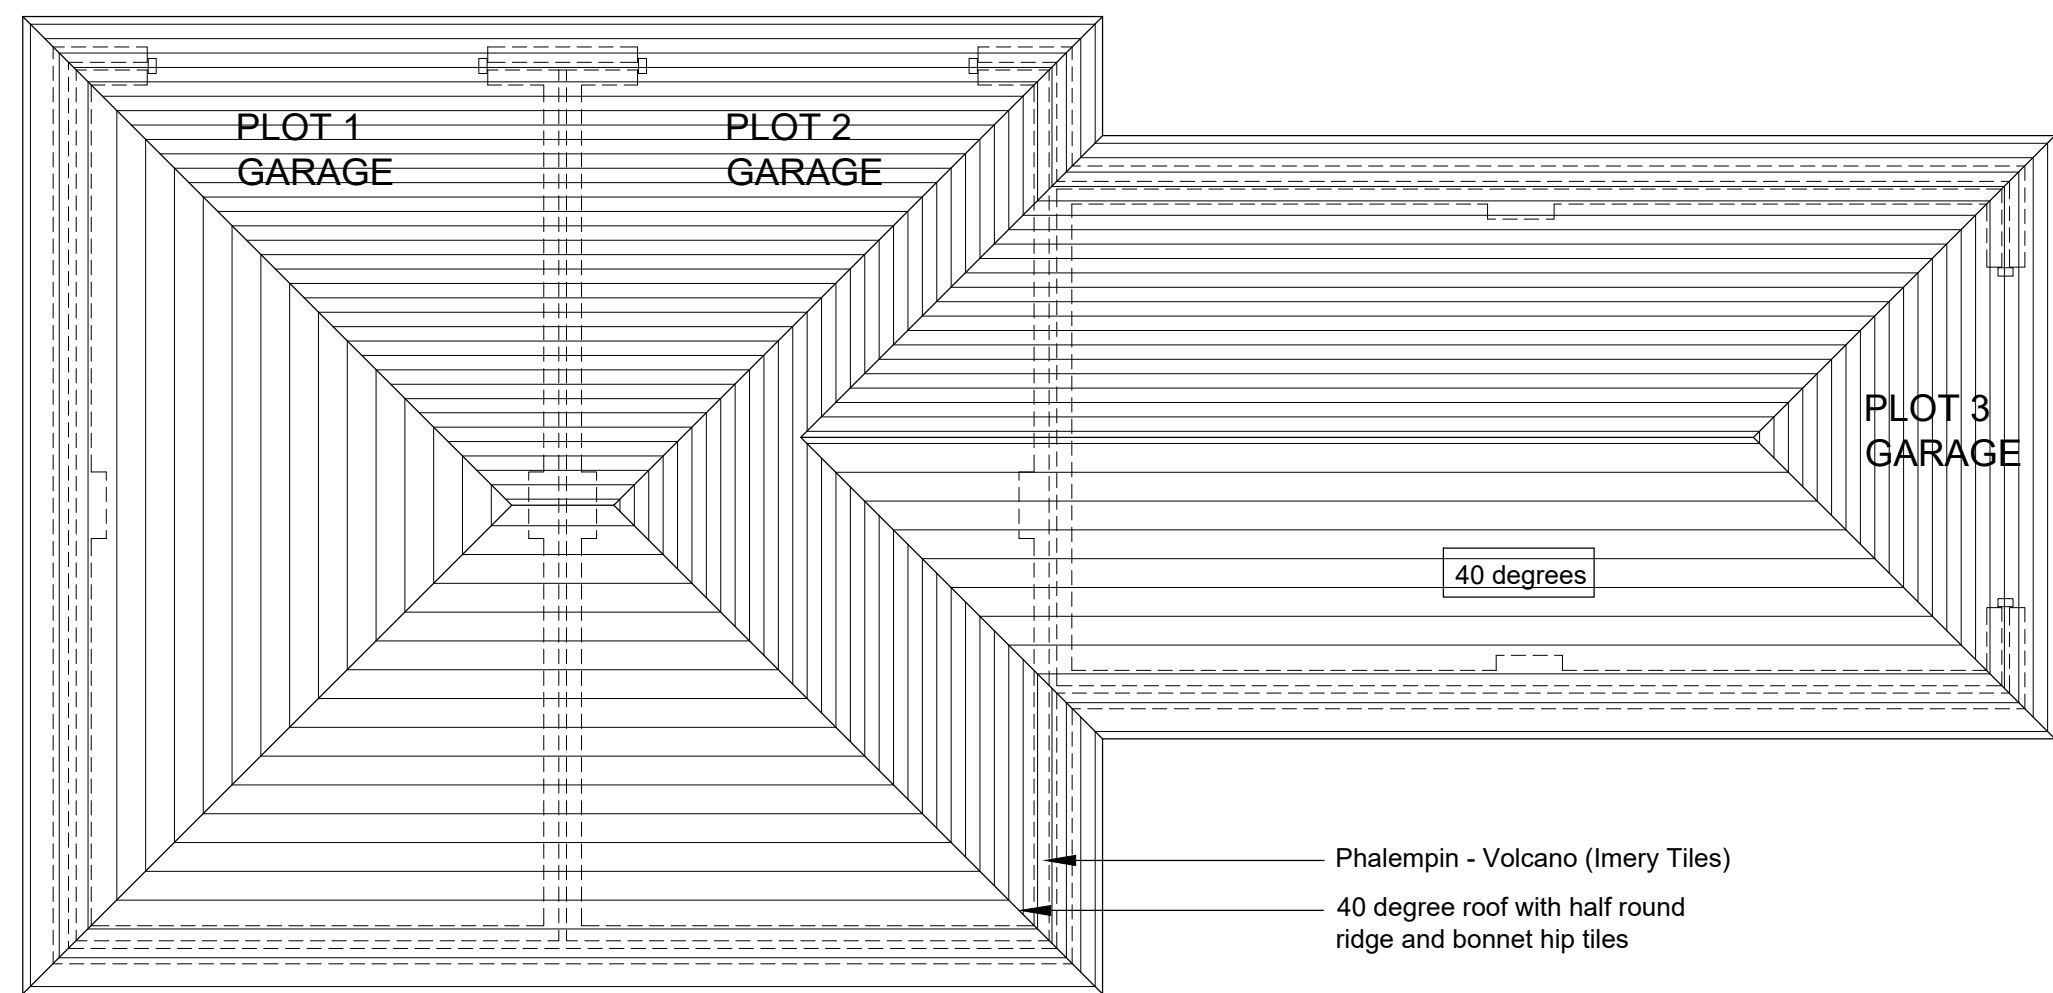

PROPOSED SECTION A-A @ 1:50

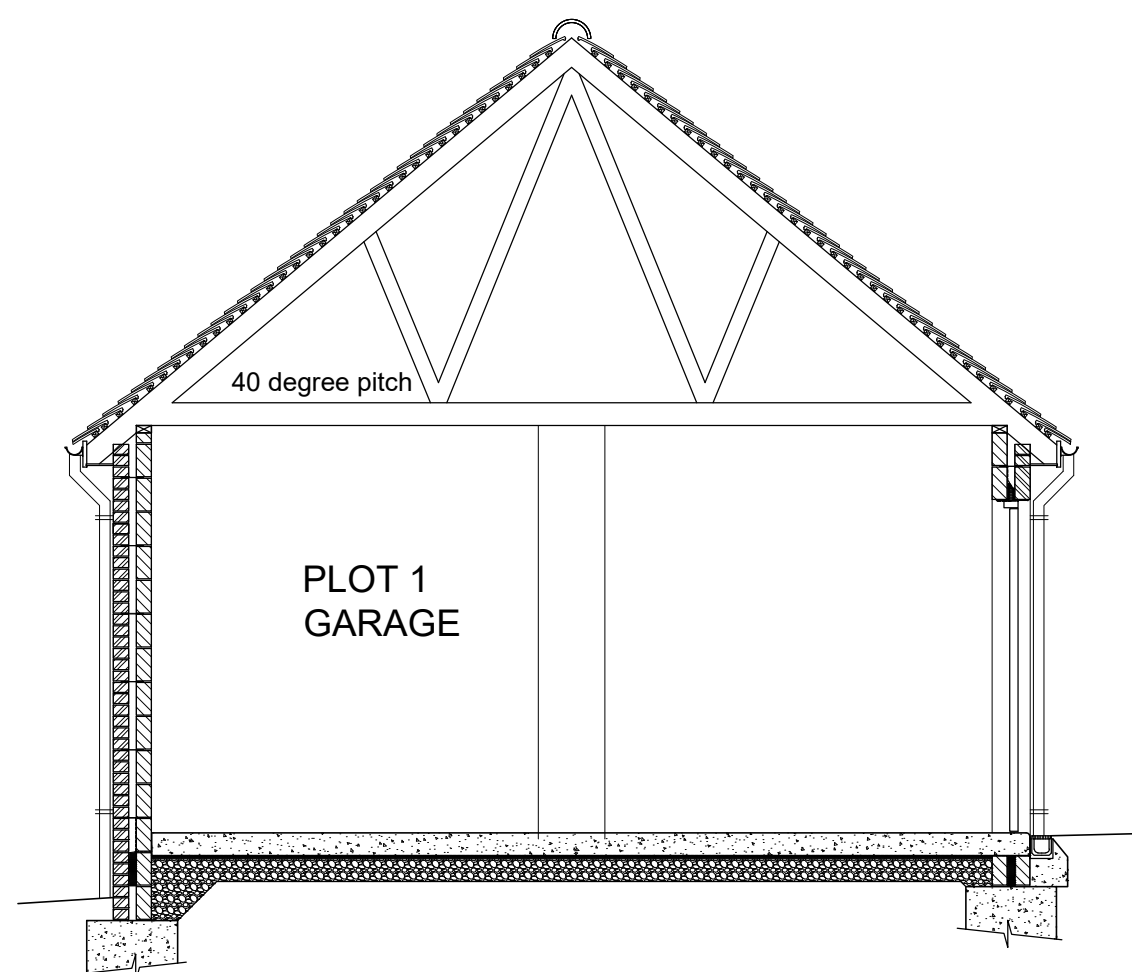

PROPOSED SECTION B-B @ 1:50

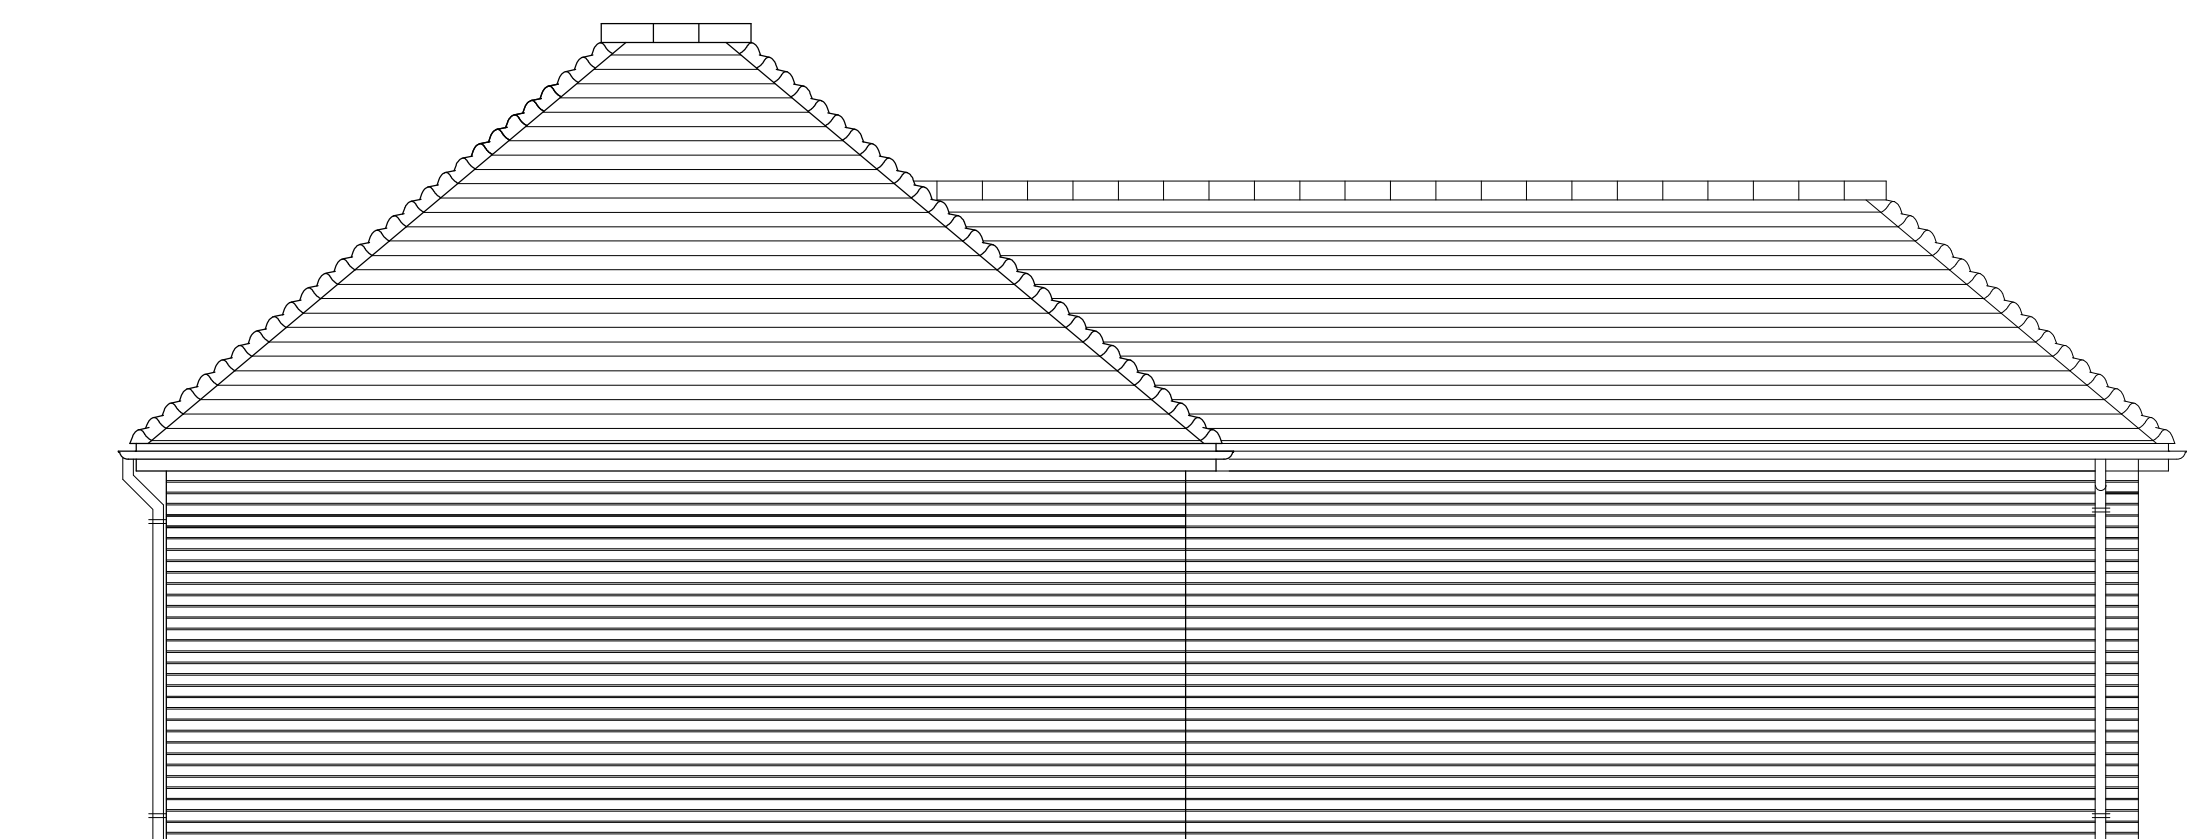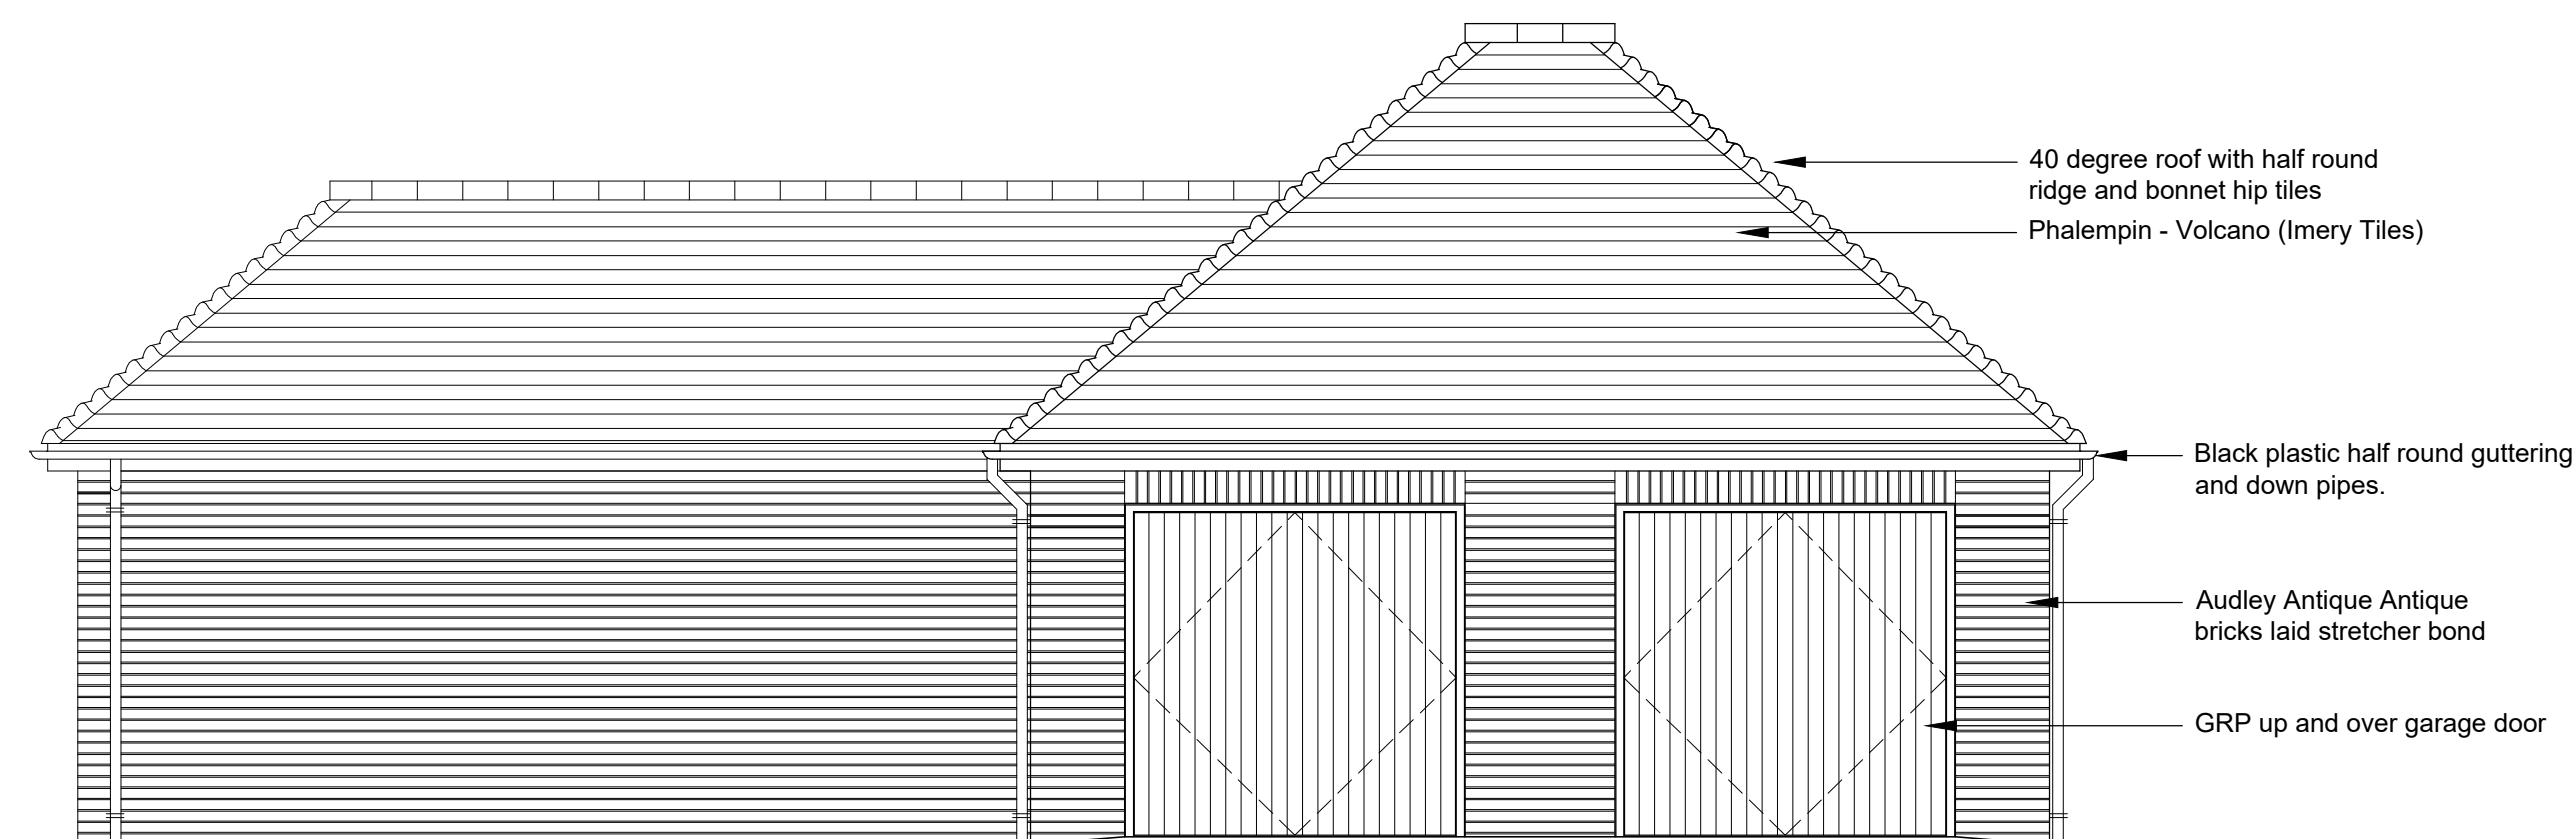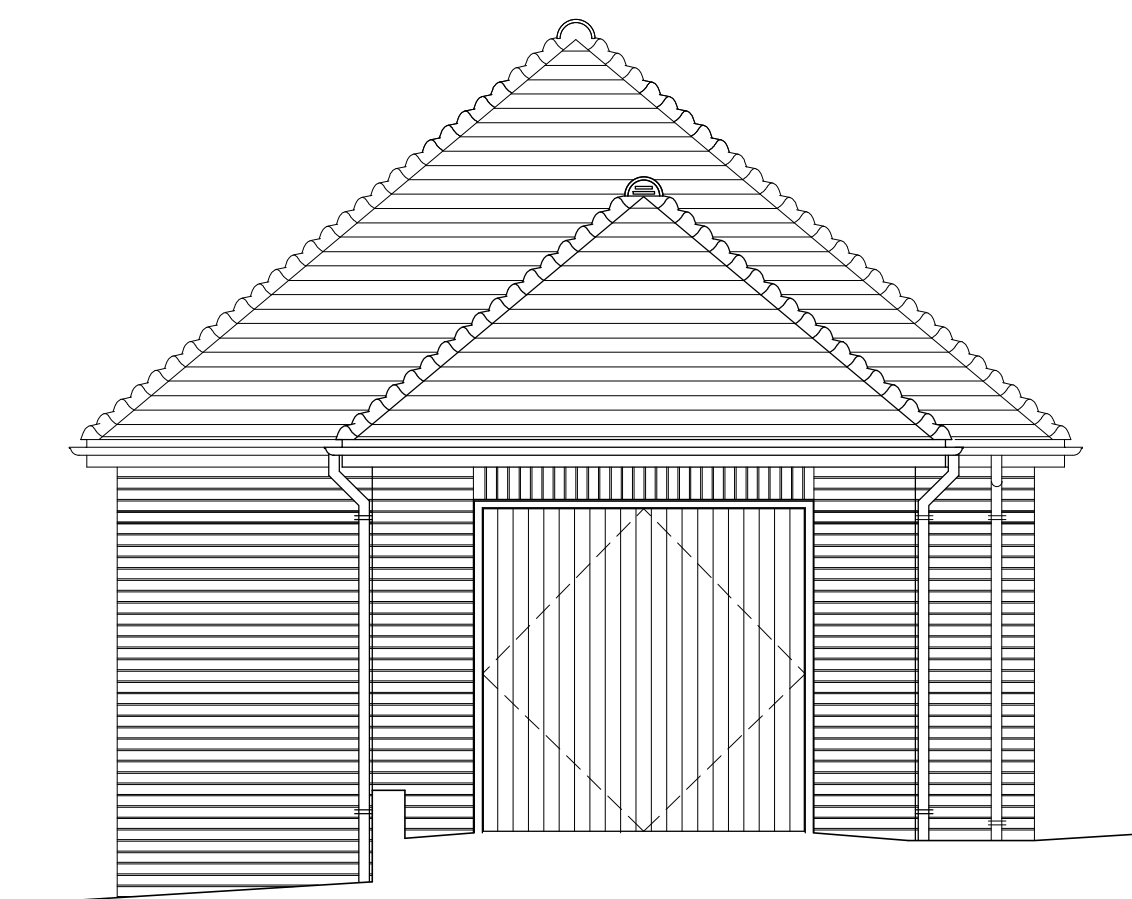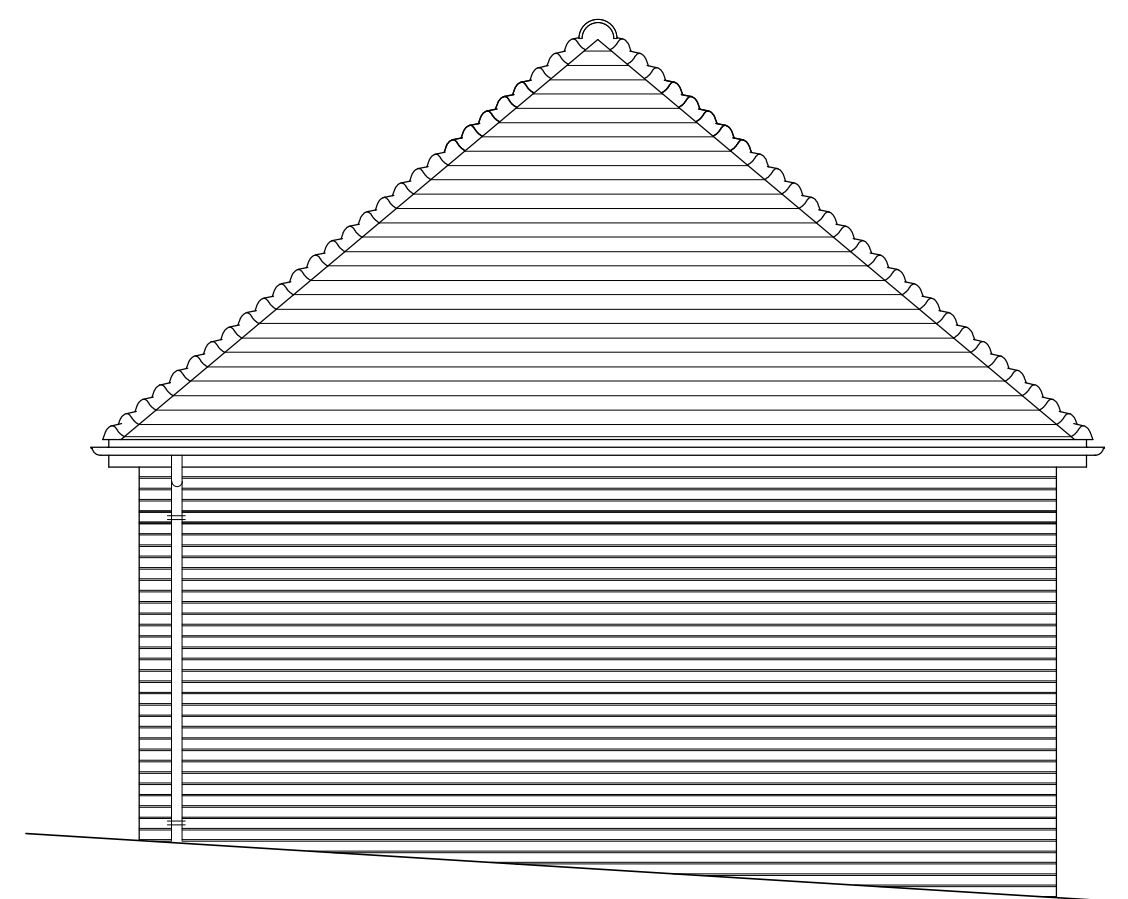

NOTES:

ALL DIMENSIONS TO BE CHECKED
ON SITE AND VERIFIED PRIOR TO COMMENCING
WORKS/MANUFACTURE. ANY DISCREPANCIES TO BE
REPORTED TO NOUVEAU ARCHITECTURE

THIS DRAWING IS PROTECTED BY COPYRIGHT. IT
MAY NOT BE REPRODUCED IN ANY FORM OR BY ANY
MEANS FOR ANY PURPOSE WITHOUT THE WRITTEN
PERMISSION OF NOUVEAU ARCHITECTURE

Rev	Date	Description
Revisions		

CLIENT:

Driftstone Developments Ltd
G046
Ground Floor Building 1000
Lakeside North Harbour
Portsmouth PO6 3EZ

PROJECT:

Land to Rear of 41-49 Frogmore Lane
Waterlooville
Hampshire
PO8 9QN


DRAWING TITLE:

Proposed Garages
Plots 1, 2 & 3

PLANNING

NOUVEAU ARCHITECTURE

9 Bere Lane
Knowle Village
Hampshire
PO17 5GL
Tel: 01329 833396
Email: info@nouveau-architecture.co.uk
Web: www.nouveau-architecture.co.uk

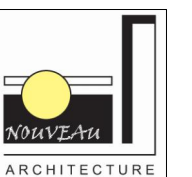

SCALE: As Shown @ A1		
DATE: Sep 2016		
DRAWN: CW		
CHECKED BY:		
DRAWING NO:		
N246	PL11	*