
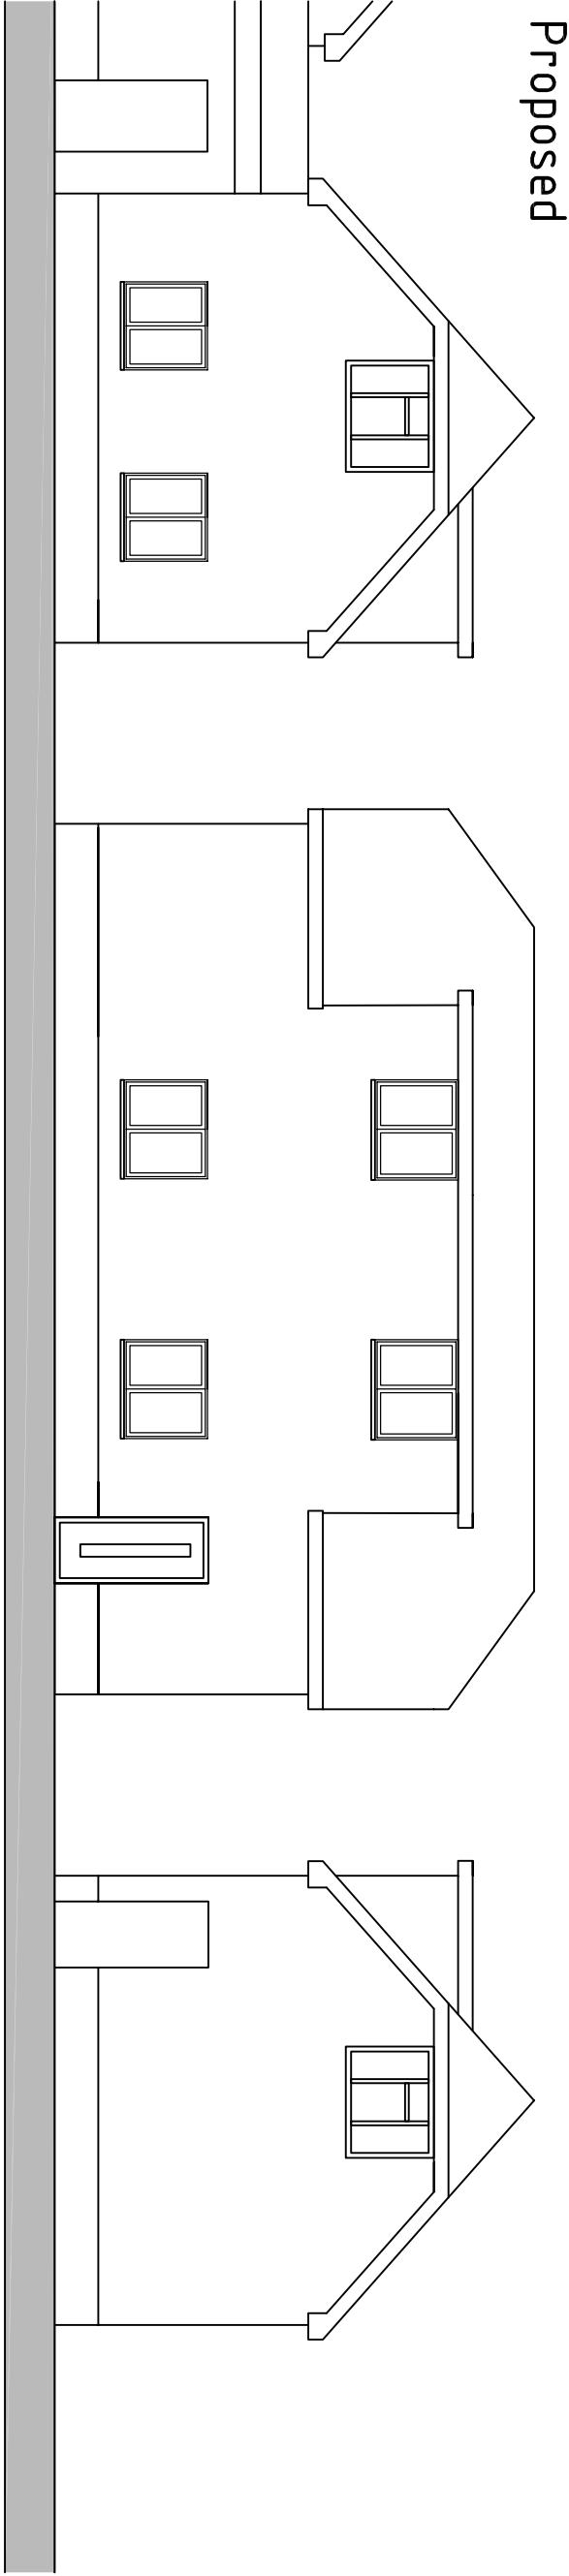


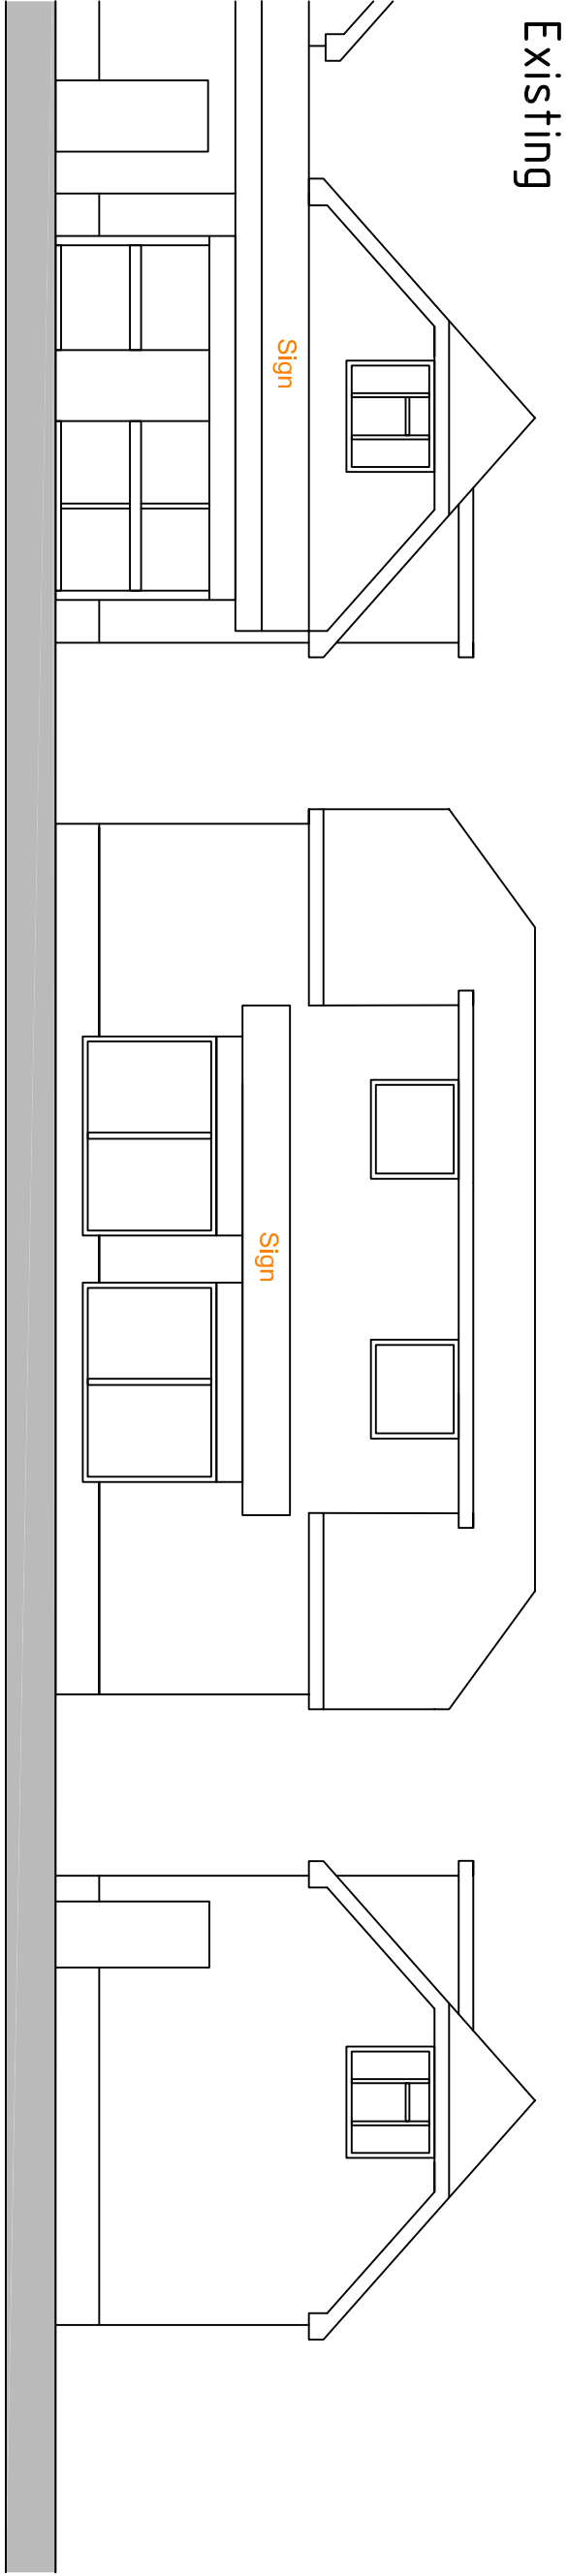

Revision	Description	Date	Drawn	
Project : 41 Creek Road Hayling Island				
Drawing Title : Existing & Proposed Elevations				
Chris Flint Associates Ltd CHARTERED SURVEYORS - PROJECT MANAGERS DEVELOPMENT CONSULTANTS				
Drawn By CF	Date 28/11/16	SHEET SIZE A2	Approved By	Date
CFA FULL	03	Revision: 1:100	Scale:	
PLANNING				
2 Emerald Close Waverlooville Hants PO7 8NZ tel: 023 92 432484 fax: 023 92 358554 Email: chrishflintassociates@gmail.com				