



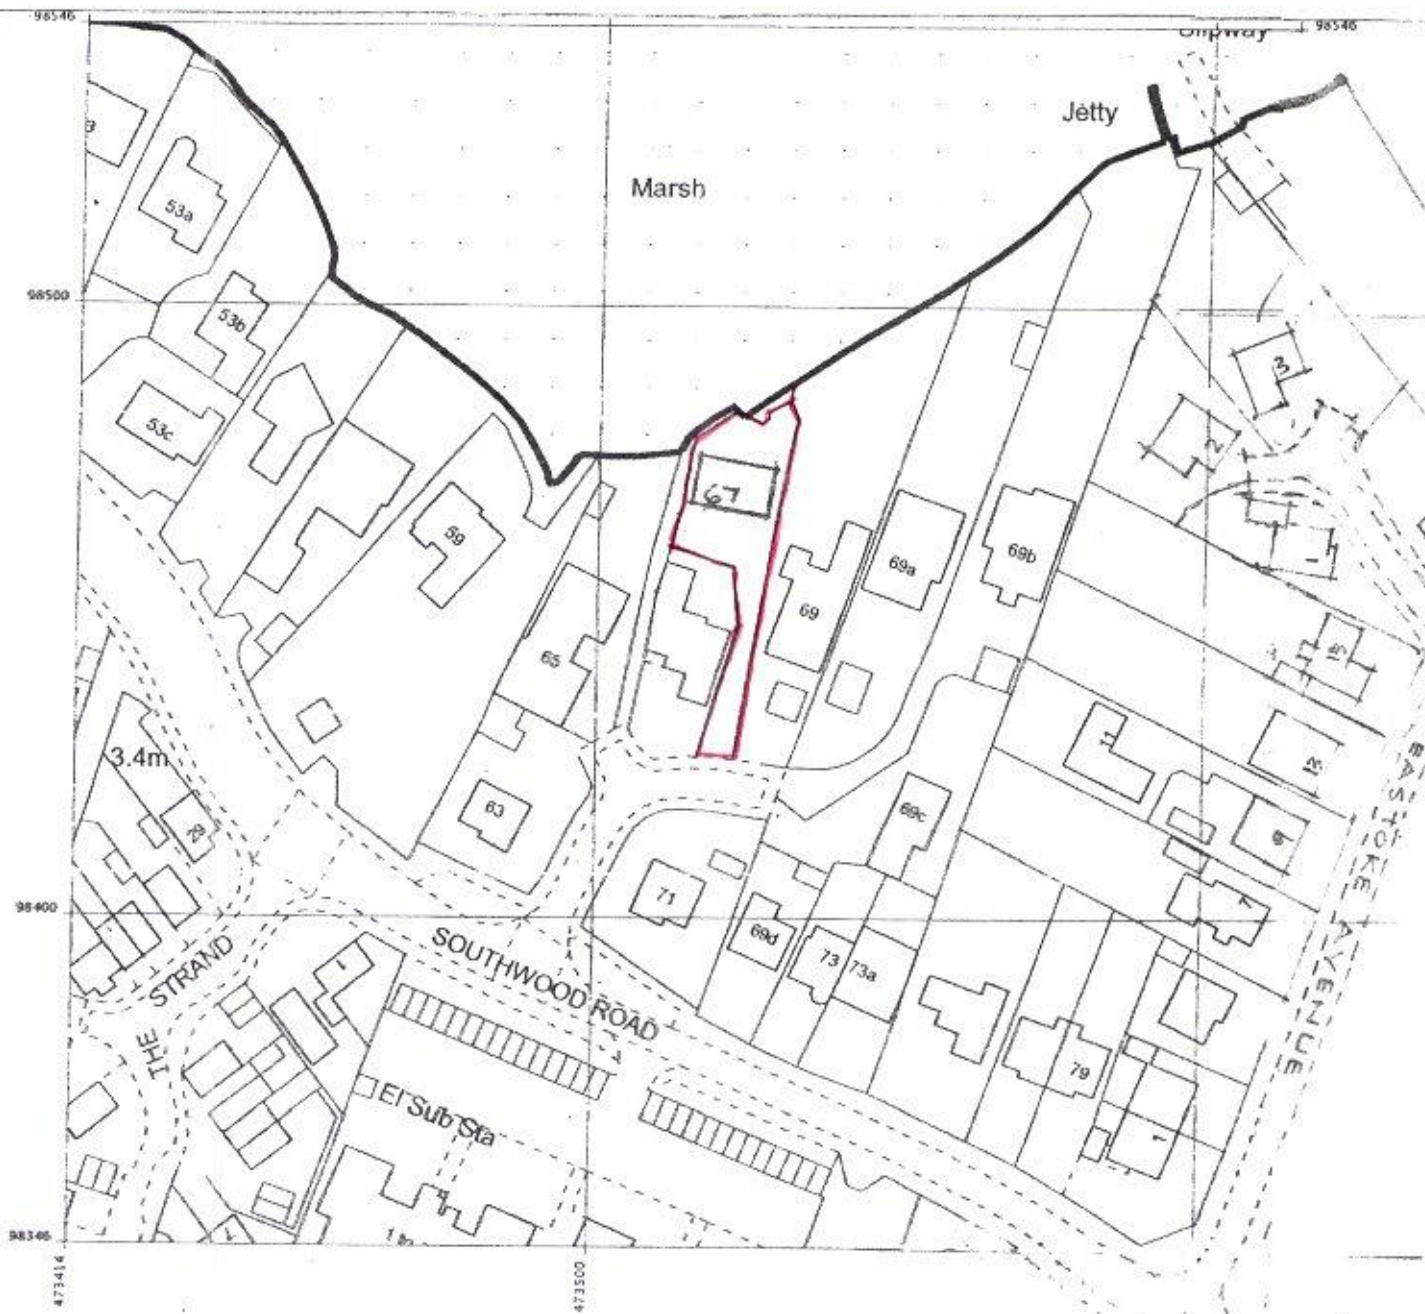

Produced 14 Mar 2012 from the Ordnance Survey National Geographic Database and incorporating surveyed revision available at this date. Reproduction in whole or part is prohibited without the prior permission of Ordnance Survey. © Crown Copyright 2012.

Ordnance Survey and the OS Symbol are registered trademarks of Ordnance Survey, the national mapping agency of Great Britain.

The representation of a road, track or path is no evidence of a right of way. The representation of features as lines is no evidence of a property boundary.

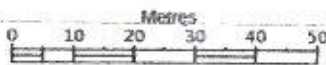

1:1250



Supplied by: Latitude Mapping Ltd
Reference: 01393260
Centre coordinates:

HAVANT BOROUGH
COUNCIL

19 FEB 2016

RECEIVED

67 SOUTHWOOD ROAD HAYLING ISLAND
HAMPSHIRE PO11 9PT
LOCATION PLAN
DRAWING NO: PJ/PD 14
SCALE 1:1250