



1. Zig zag balancing bridge ref. 906110200R from Jupiter Play



2. Balancing Beam Course 906110150R from Jupiter Play




3. Stilts course (5 no.) ref. 906110400R from Jupiter Play



4. Robinia beams with hanging rings 906121300R from Jupiter Play



5. Parallel Bars CDE06 from Jupiter Play

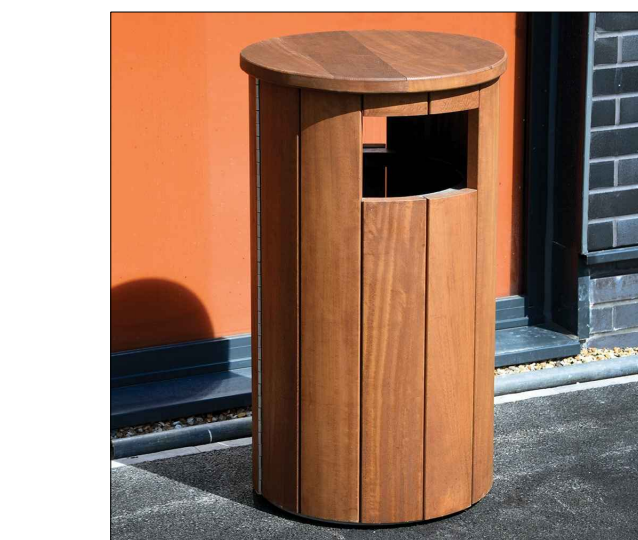

6. Forest bench with backrest from Jupiter Play and Winchester Canopied bin from Broxap



SPECIFICATION
All works generally, to comply with the written Soft Landscape Specification.

NOTE: DO NOT SCALE FROM DRAWING

Legend

Proposed area of bonded rubber mulch in green from RTC safety surfaces ltd or similar and approved

Forest bench with backrest from Jupiter Play or similar and approved

Proposed bin to be Winchester Canopied ref BX174035 from Broxap or similar and approved

Location of dog bin

Route of Trim Trail

For detailed landscape proposal see drawing BDWS20345 11A & 20A

Sign to be placed at each trim trail station detailing the exercise



A	28.02.17	Comments	LS
Rev	Date	Details	Drawn

ACD
ENVIRONMENTAL

Ecology
Archaeology
Arboriculture
Landscape Architecture

ACD at these offices:
Rodbourne Rail Business Centre, Grange Lane,
Malmesbury, SN16 0ES
Tel: 01666 825646

Courtyard House, Mill Lane, Godalming, GU7 1EY
Tel: 01483 425714

Suite 6, Crescent House, Yonge Close, Eastleigh, SO50 9SX
Tel: 02382 026 300
email: mail@acdenv.co.uk
www.acdenvironmental.co.uk



scheme: Land at Havant Road, Emsworth

client: Barratt Homes

drawing: Play Area Proposals

date: February 2017

scale: 1:500@A1

drawing no: BDWS20345 21

drawn: LS checked: AE

Copyright of ACD Environmental Ltd. All rights described in Chapter IV of the Copyright, Designs and Patents Act 1988 have been generally asserted. 2011. Copyright of this plan remains with ACD until all fees have been paid in full.