




NOTE: THIS DRAWING IS NOT A SPECIFICATION OF WORK AND IS ONLY FOR THE PURPOSE OF GAINING TOWN PLANNING AND BUILDING REGULATION APPROVALS. ALL DIMENSIONS MUST BE CHECKED ON SITE BEFORE COMMENCEMENT OF WORK

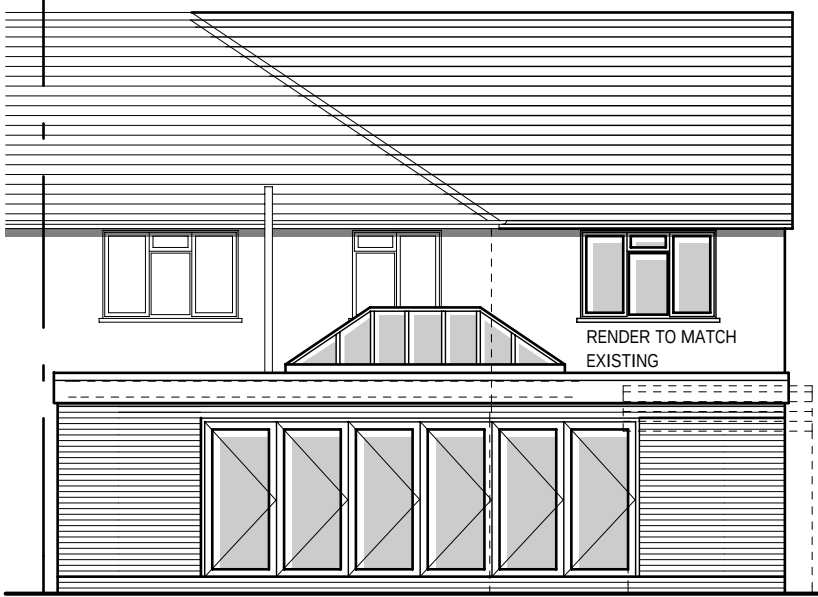

PROPOSED REAR VIEW

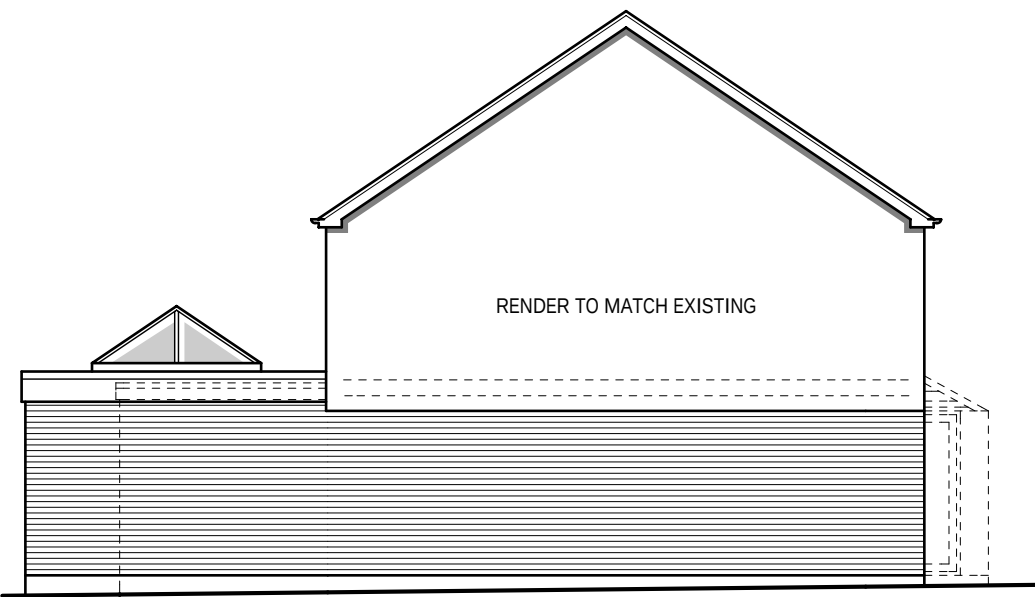


PROPOSED SIDE VIEW

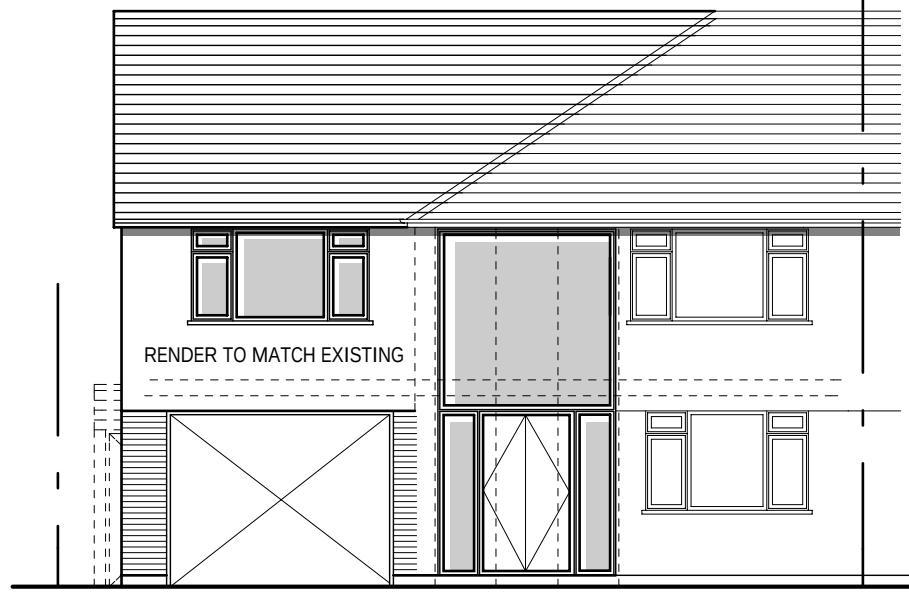


PROPOSED FRONT VIEW




EXISTING FRONT VIEW

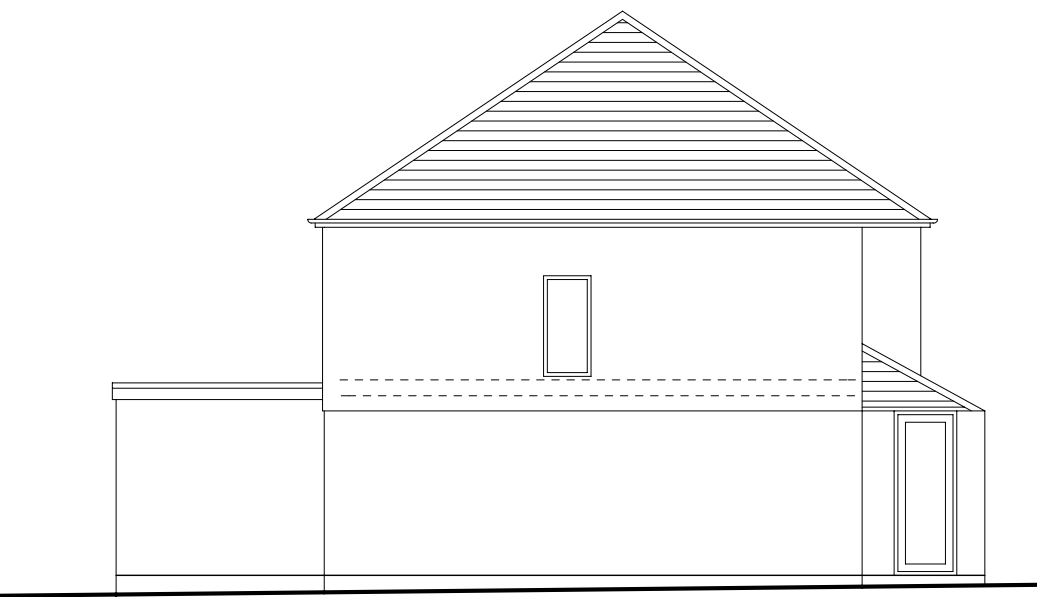


EXISTING SIDE VIEW

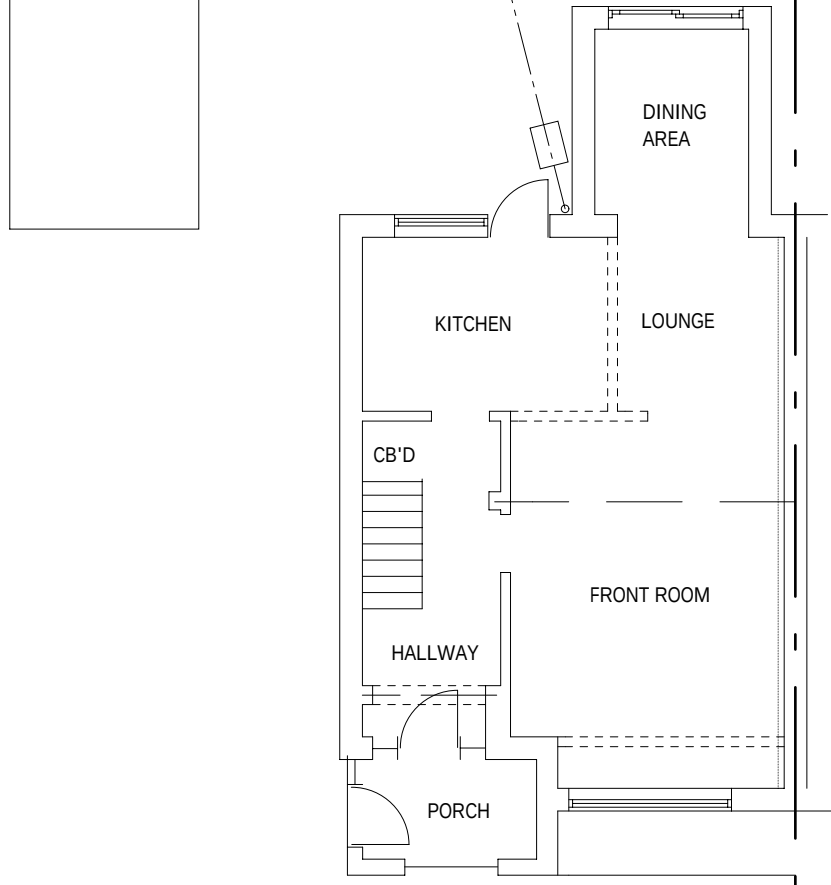

EXISTING GROUND FLOOR

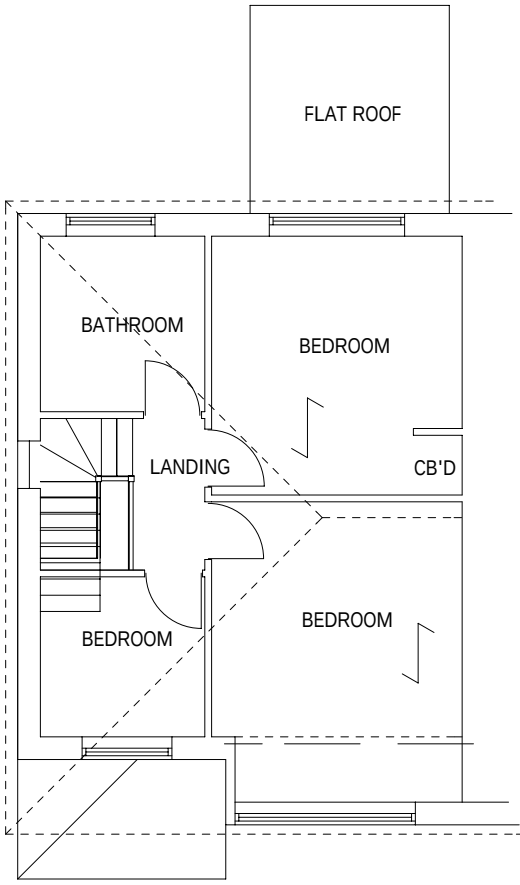



EXISTING FIRST FLOOR

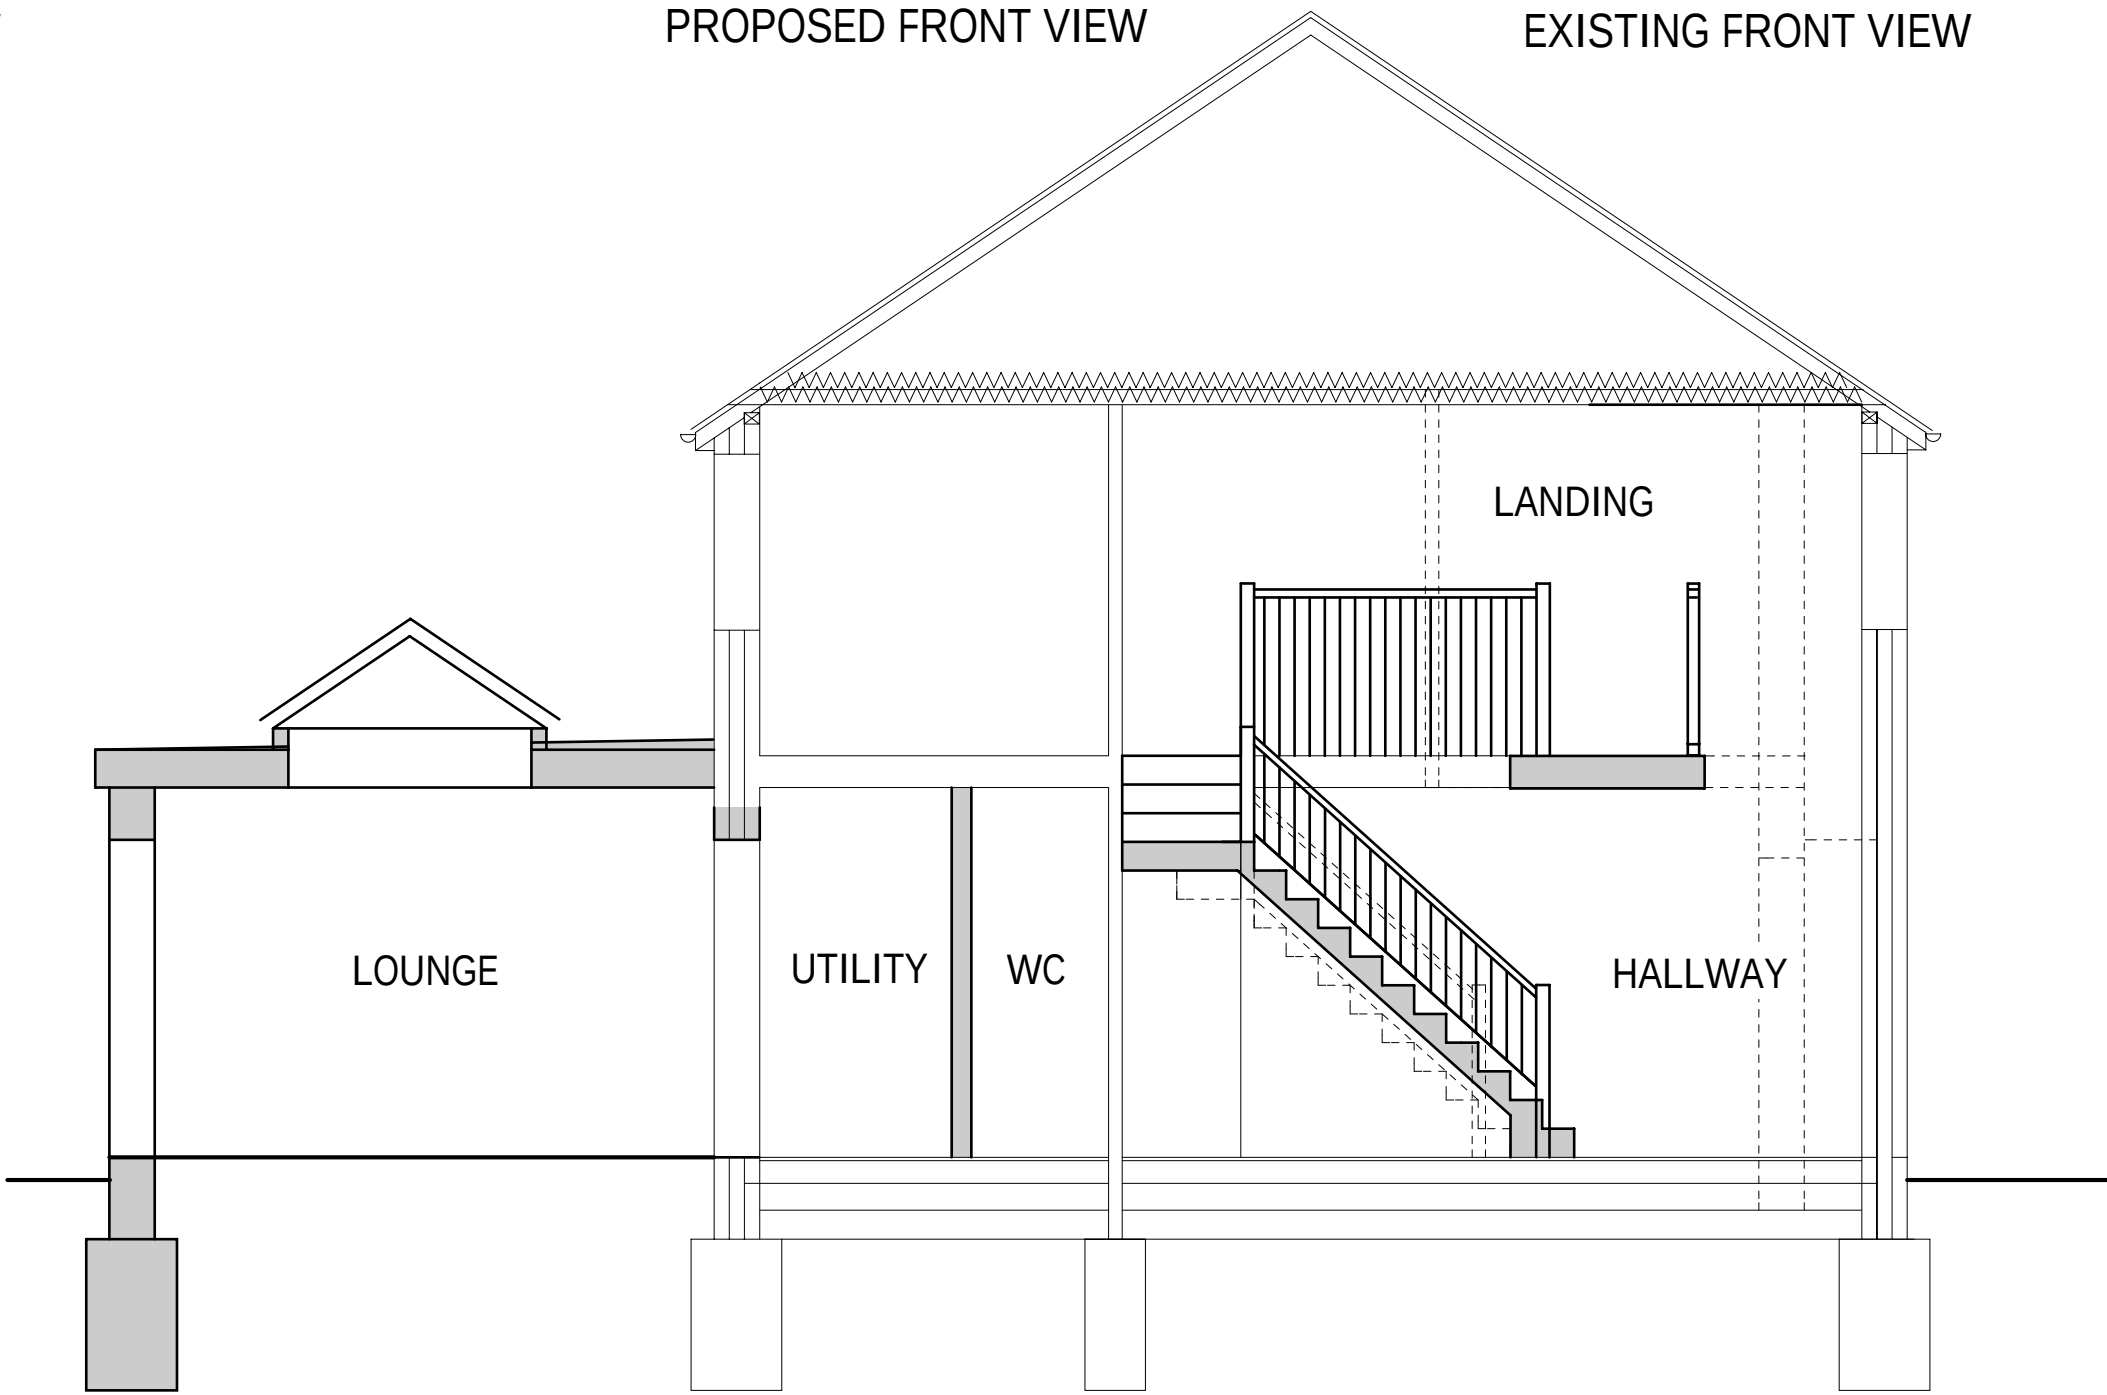


SECTION A-A




EXISTING REAR VIEW

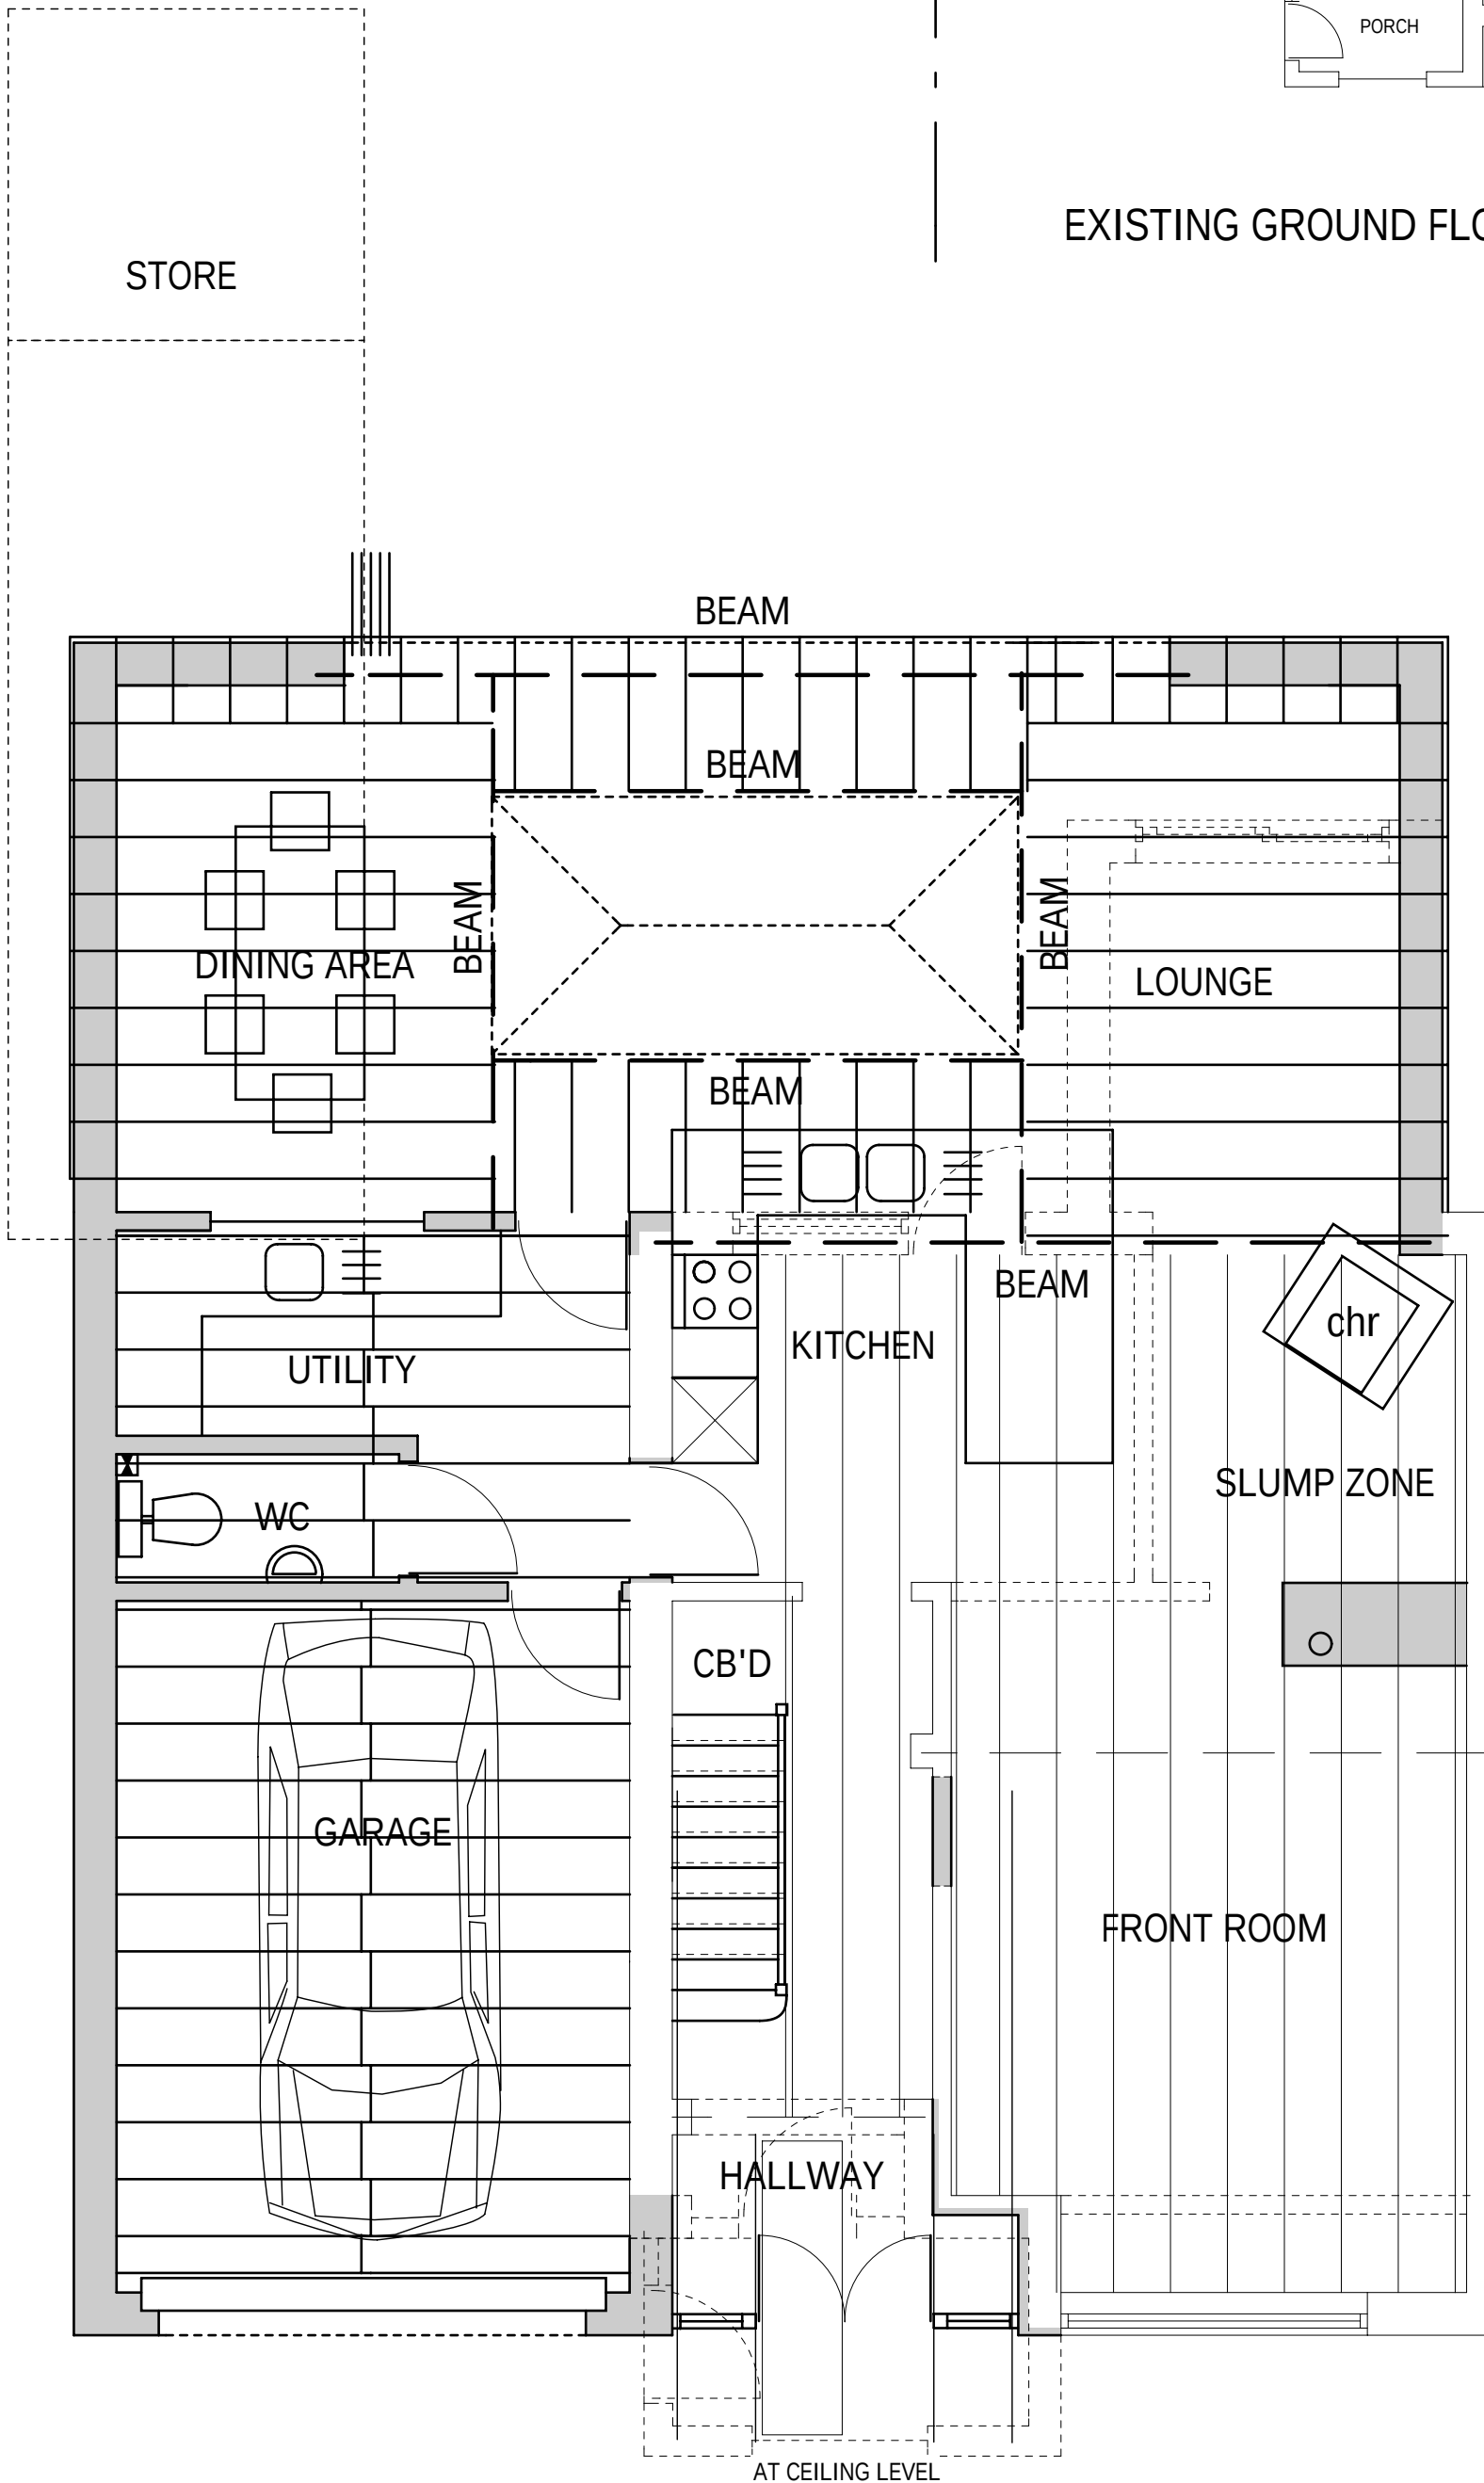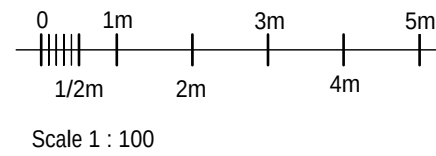

PROPOSED GROUND FLOOR

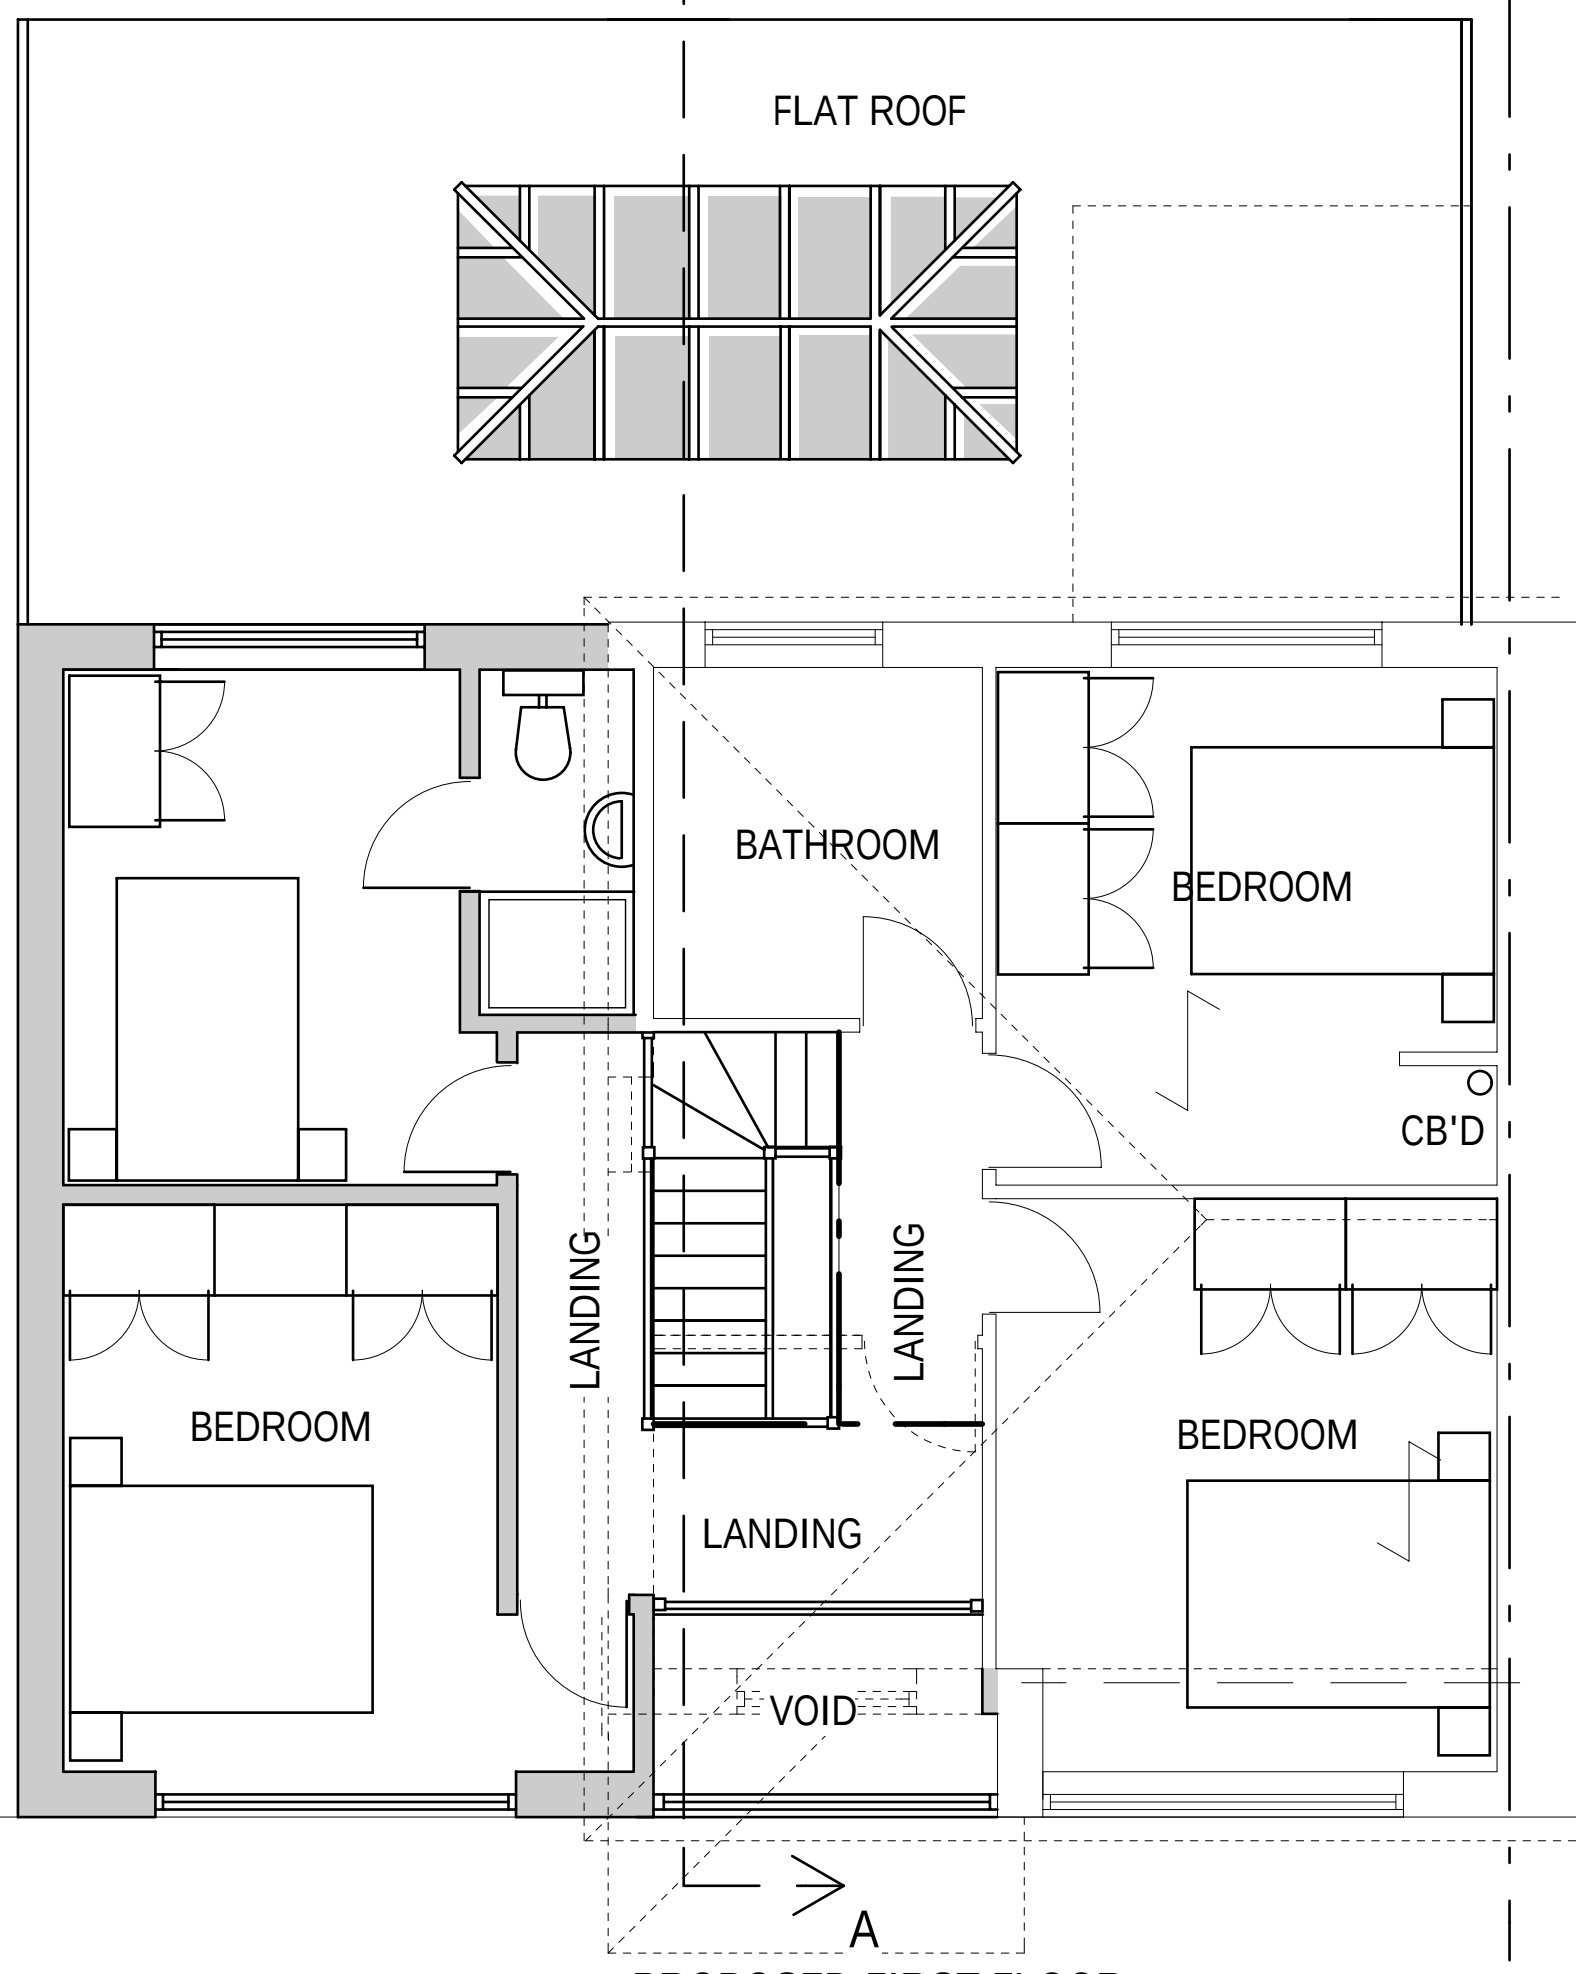

PROPOSED FIRST FLOOR

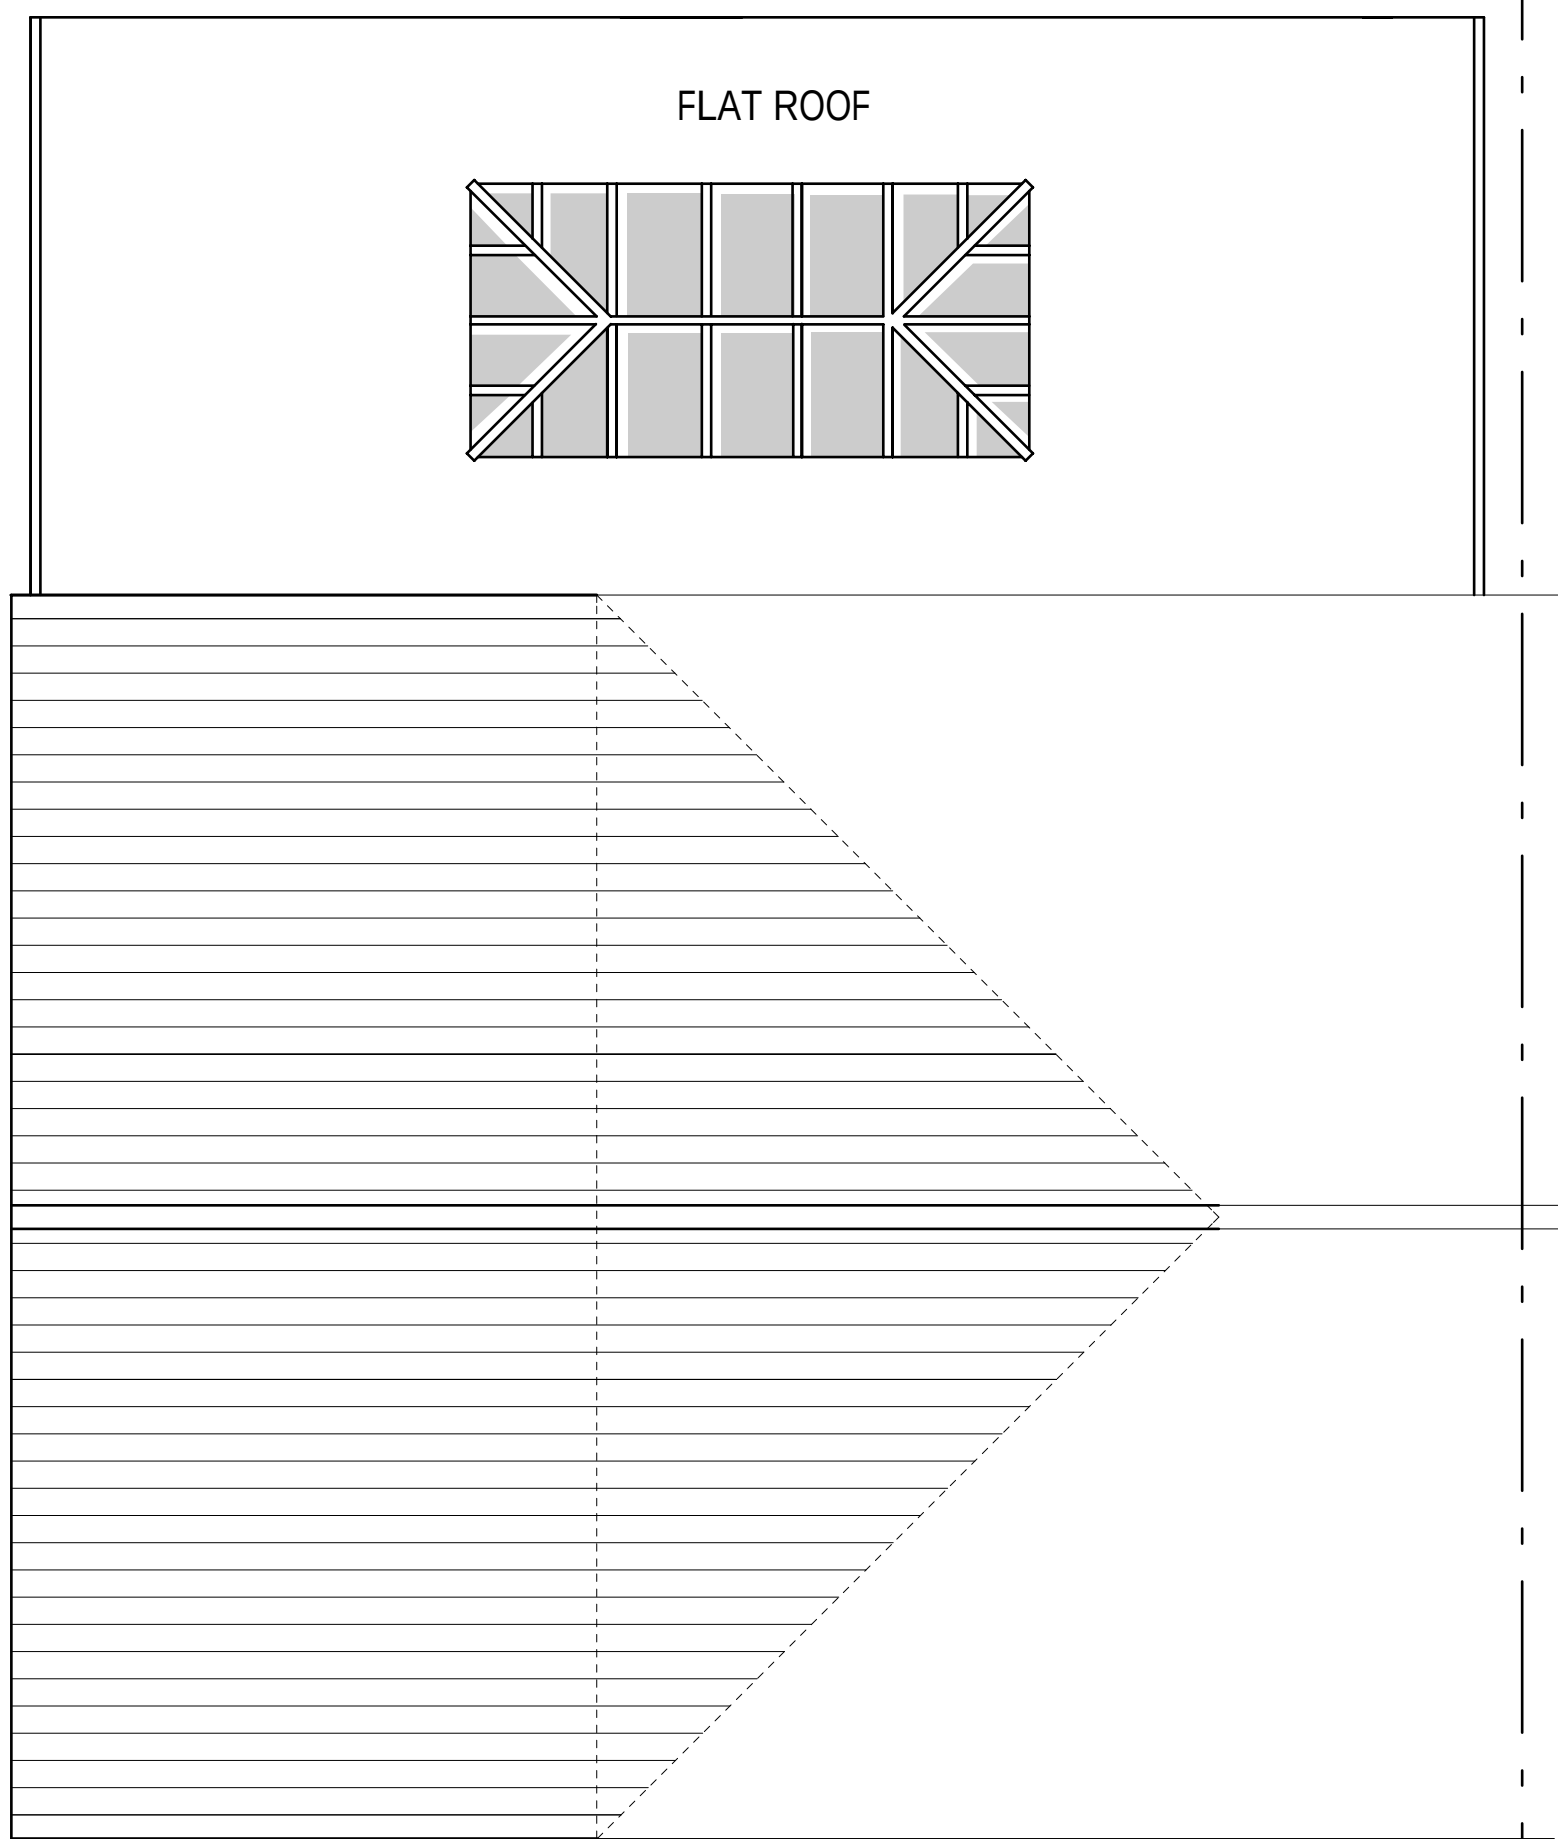

PROPOSED ROOF LAYOUT

THIS DRAWING IS THE COPYRIGHT OF BOTH CREATIVE PARTNERSHIP AND MAY NOT BE COPIED, ALTERED OR REPRODUCED IN ANY FORM OR PASSED TO A THIRD PARTY WITHOUT THE WRITTEN CONSENT OF BOTH CREATIVE PARTNERSHIP

SINGLE STOREY REAR EXTENSION
AND TWO STOREY SIDE EXTENSION
FOR
29 MEADWAY
WATERLOOVILLE
PO7 7QJ

Scale : 1 : 100 and 1:50

A1

Drawing No. 161216/1 DSC