


516

HAVANT BOROUGH
COUNCIL
24 AUG 2016
RECEIVED

Existing Layout

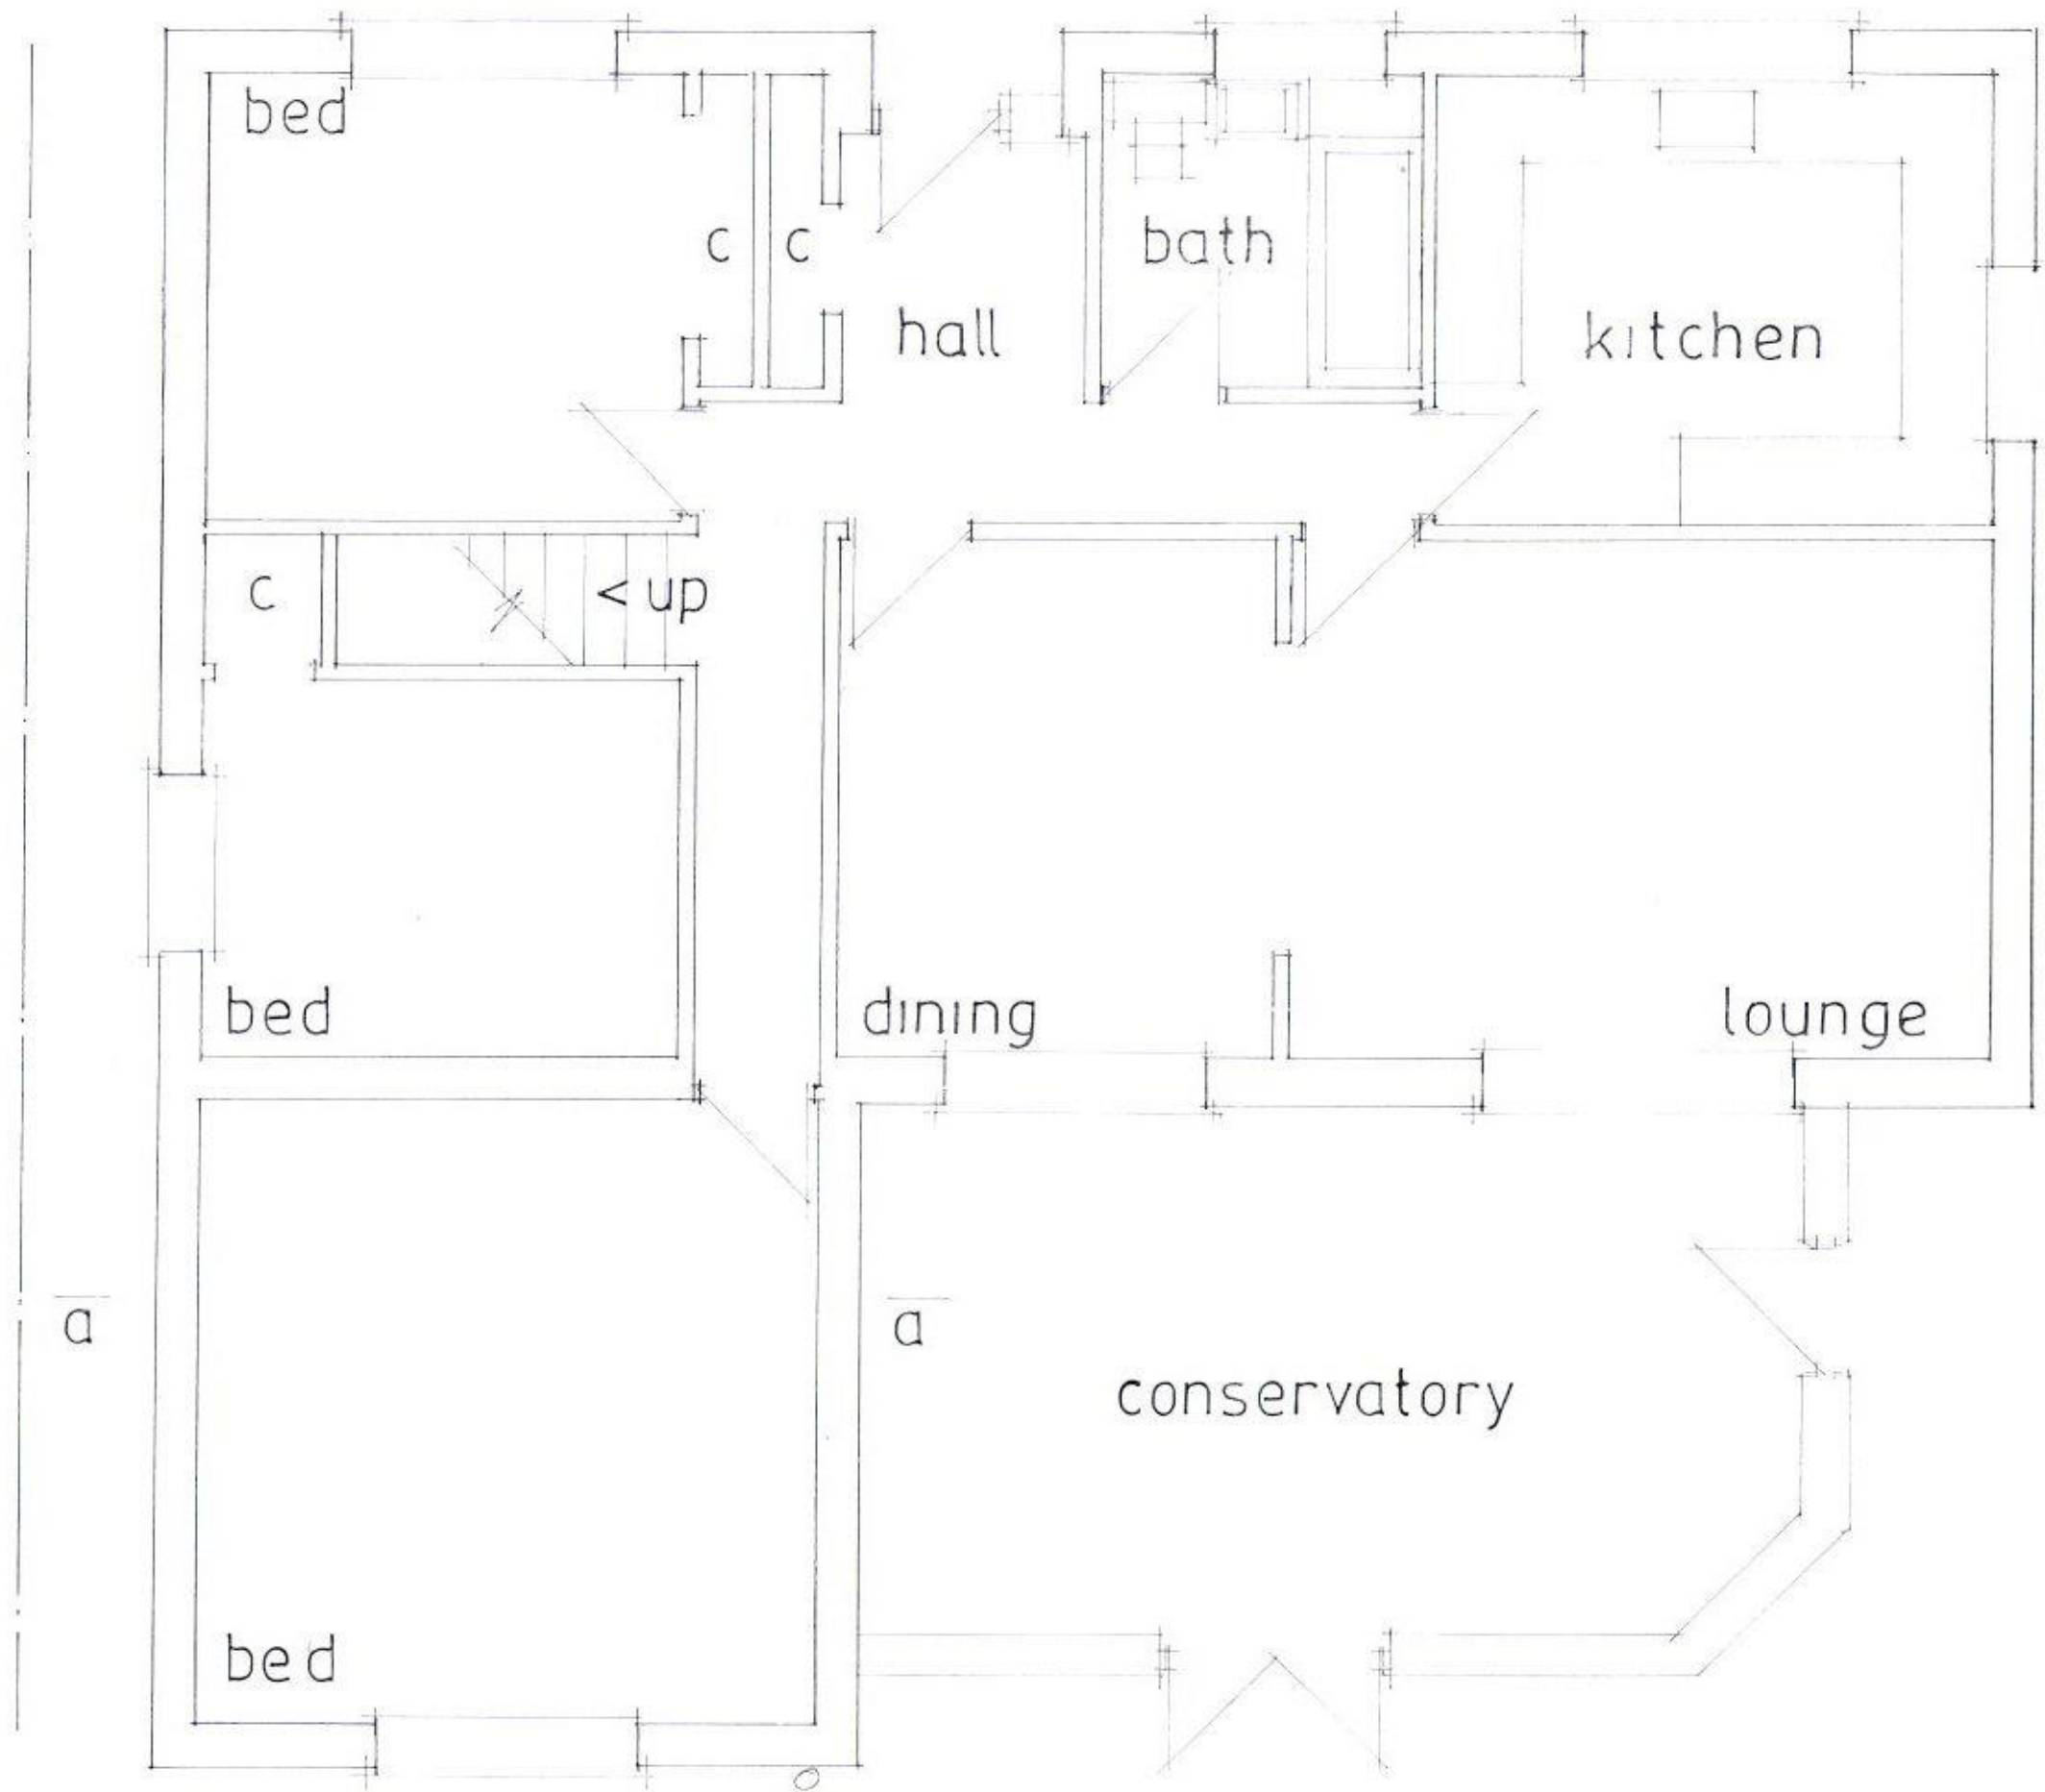

date aug 16
scale 1:50

PITCHED ROOF OVER EX FLAT ROOF REAR OF
10, BURGESS CLOSE, HAYLING ISLAND, HANTS.
FOR MR & MRS A. ANSON.

PETER J. WALKER MRICS
CHARTERED SURVEYOR
182 SEAFRONT, HAYLING ISLAND, HANTS
PO19 9AN
TEL: 02392467571