


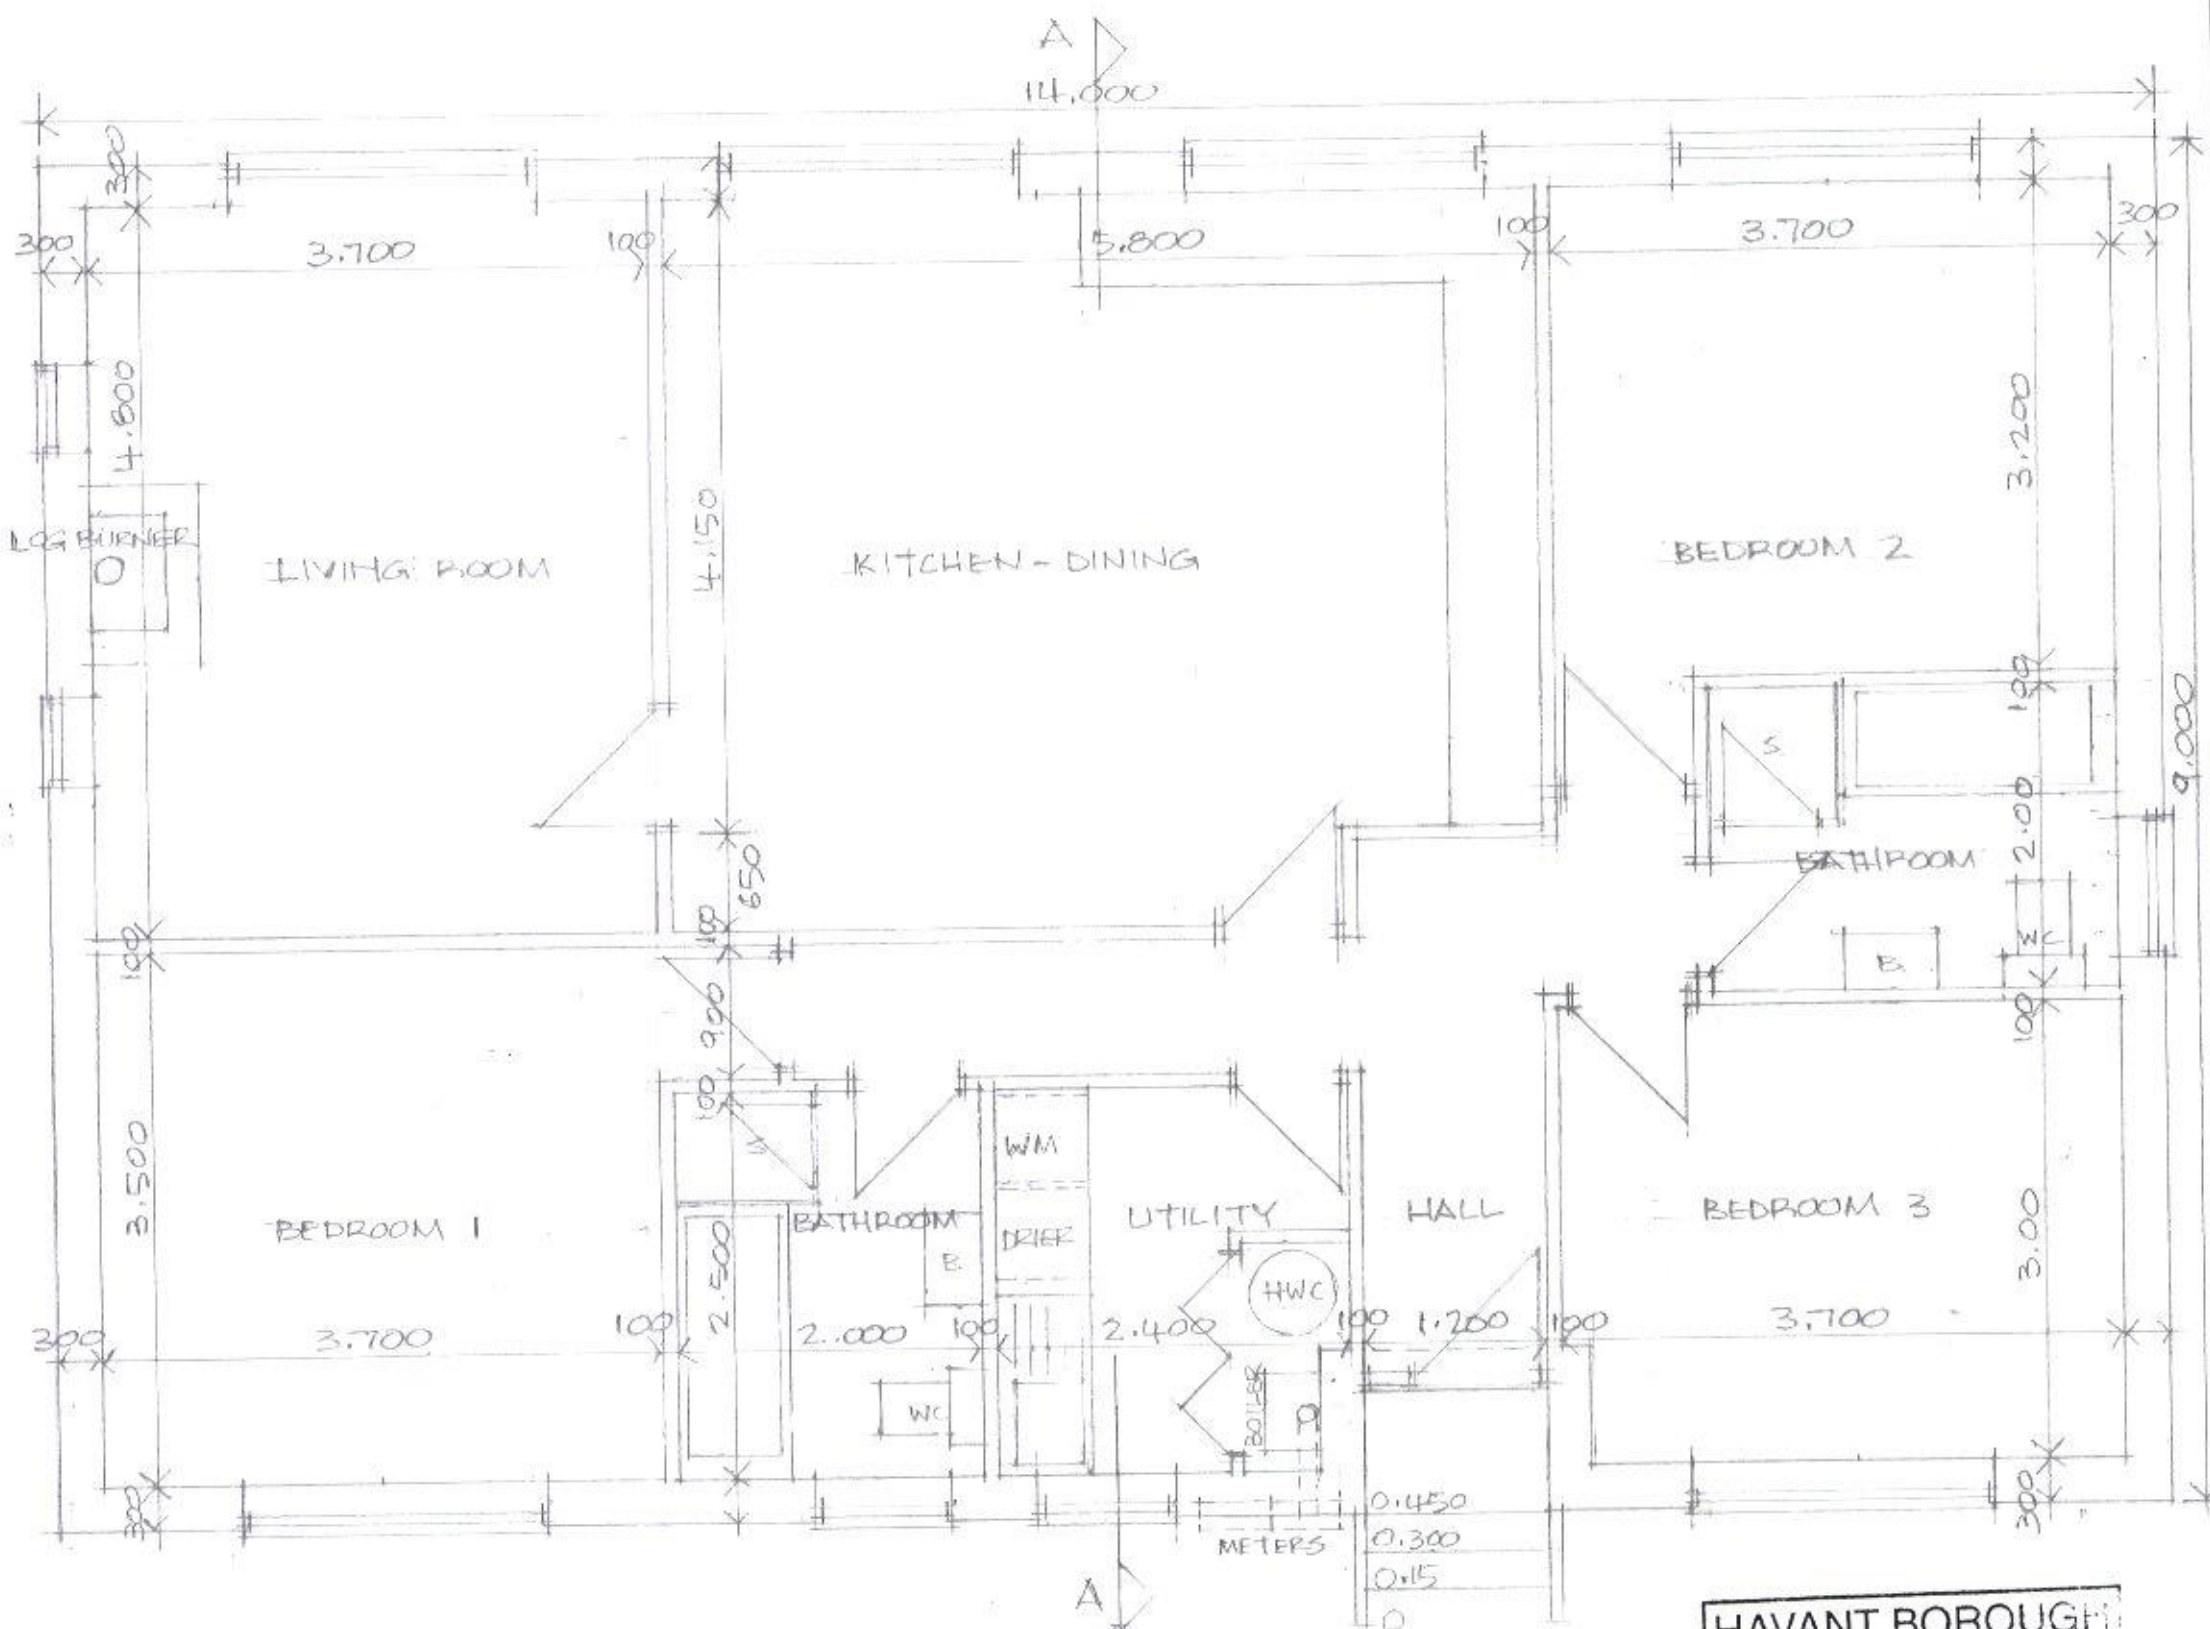

PLAN OF REPLACEMENT SINGLE STOREY DWELLING

HAVANT BOROUGH
COUNCIL
19 FEB 2016
RECEIVED

TILED ROOF ON ENGINEER
DESIGNED 30° PITCH
TIMBER ROOF, INSULATED
LOFT TO BUILD REGS
REQUIREMENTS.

CAVITY WALL 300MM
FACING BRICK WITH
100MM CAVITY WITH FULL
INSULATION AND 100MM
LIGHTWEIGHT BLOCKS

ENVIRONMENT AGENCY
ADVICE MIN FFL TO BE
4.7MAOD

FOUNDATIONS TO
ENGINEERS DESIGN
AND DEPTH

SECTION A-A

FLOOR CONSTRUCTION
75MM SCREED ON 100MM
INSULATION ON 150 DEEP
BLOCK AND BEAMS.

67 SOUTHWOOD ROAD HAYLING ISLAND
HAMPSHIRE, PO11 9PT
PROPOSED SINGLE STOREY DWELLING
DRAWING NUMBER PJ/PD 10
SCALE 1:50 DATE JANUARY 2016