
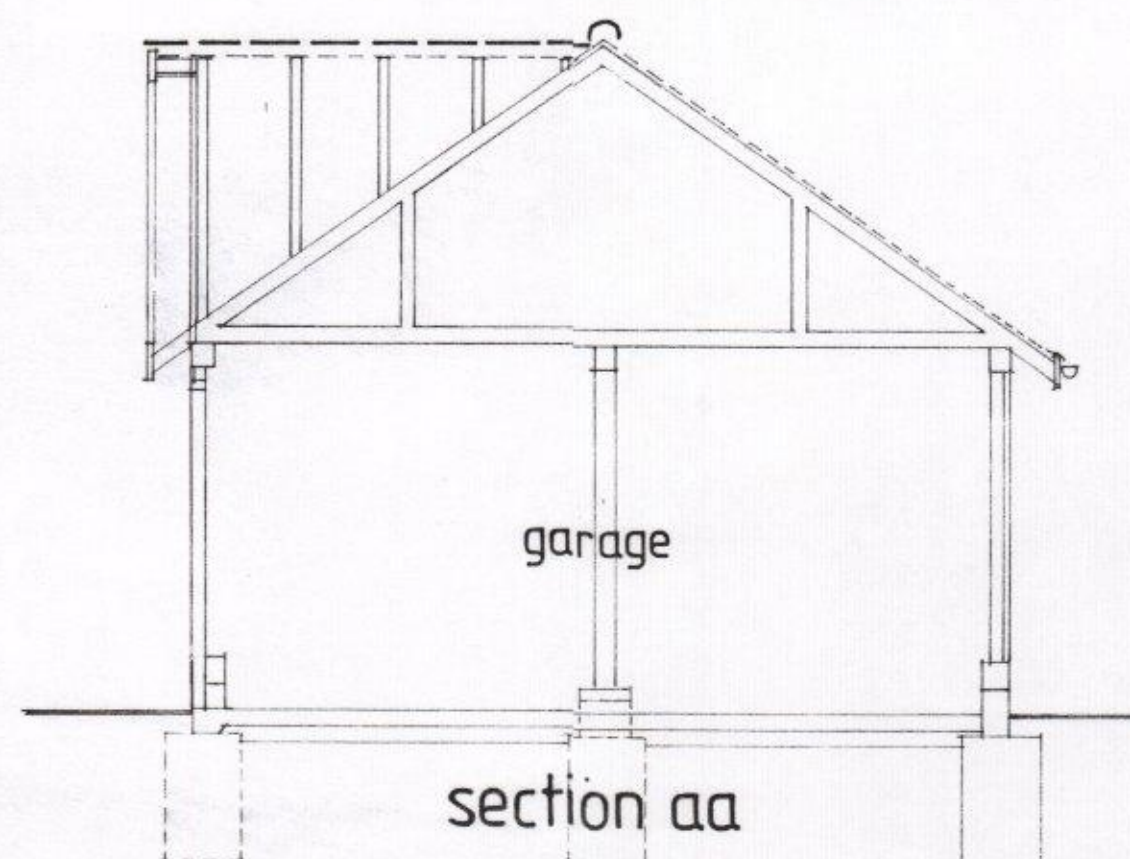
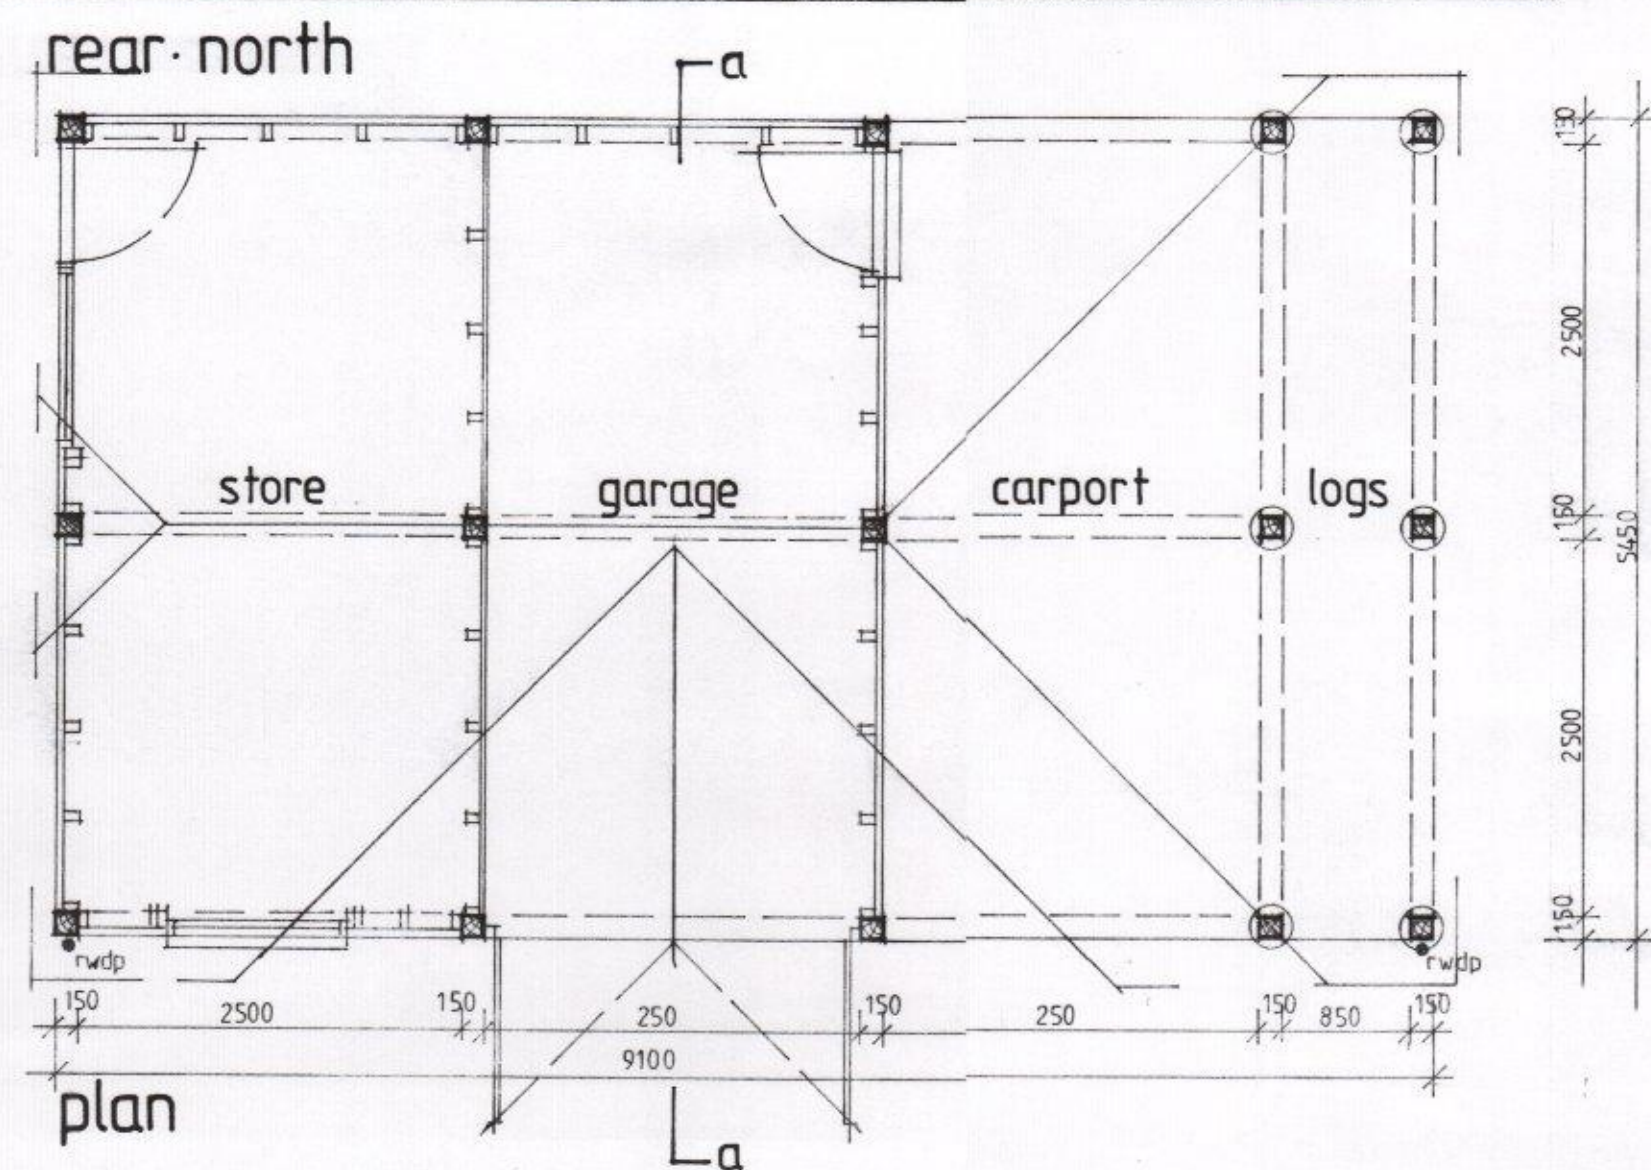
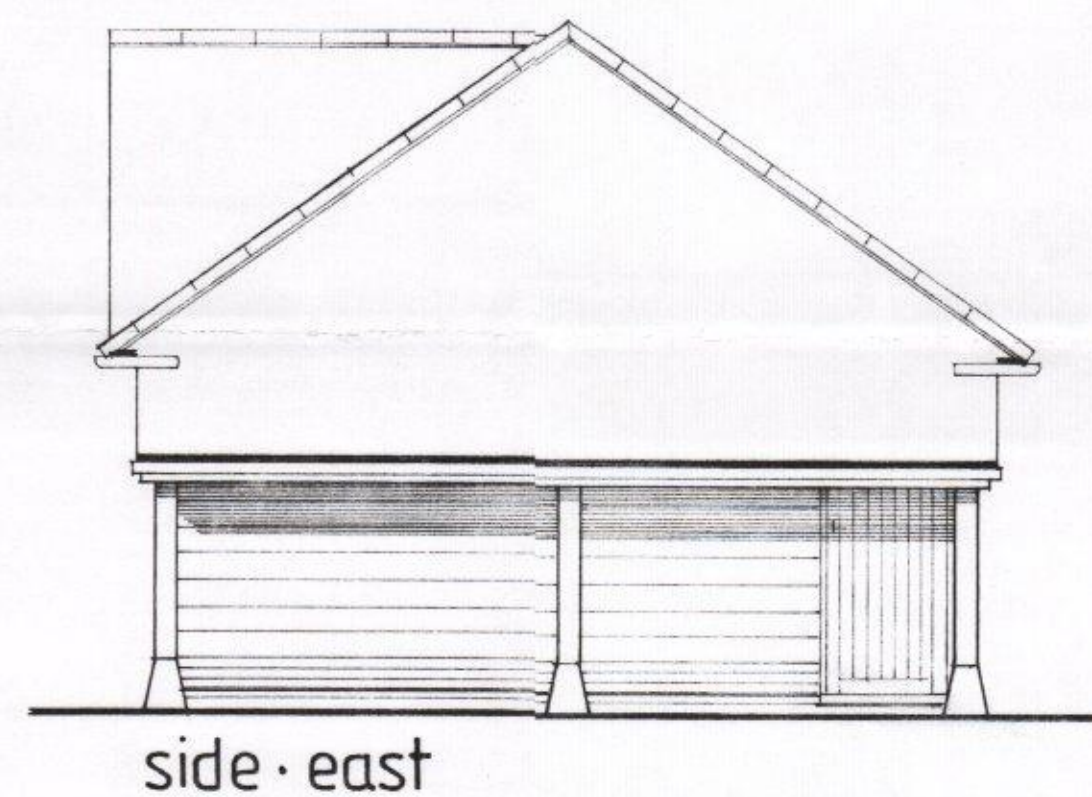
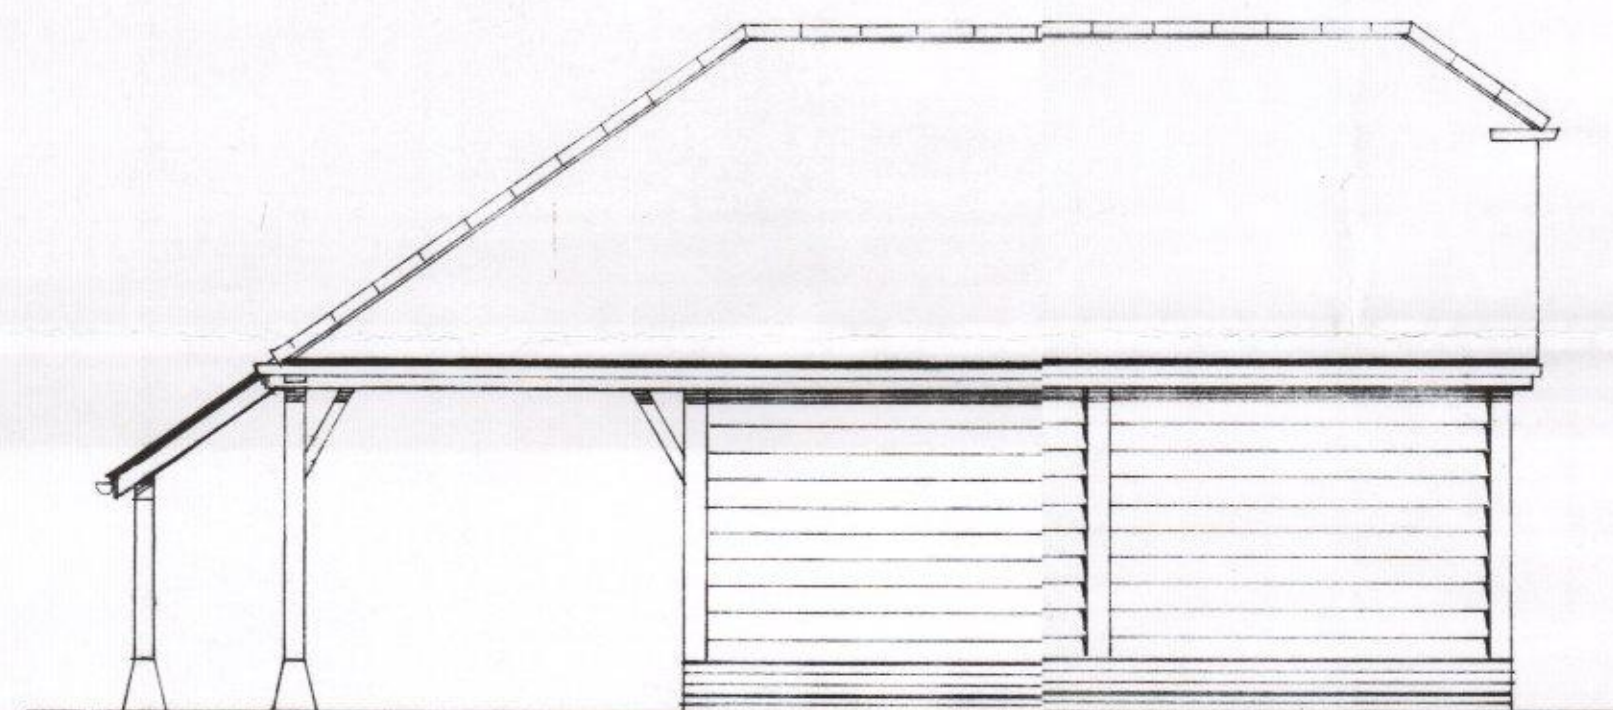


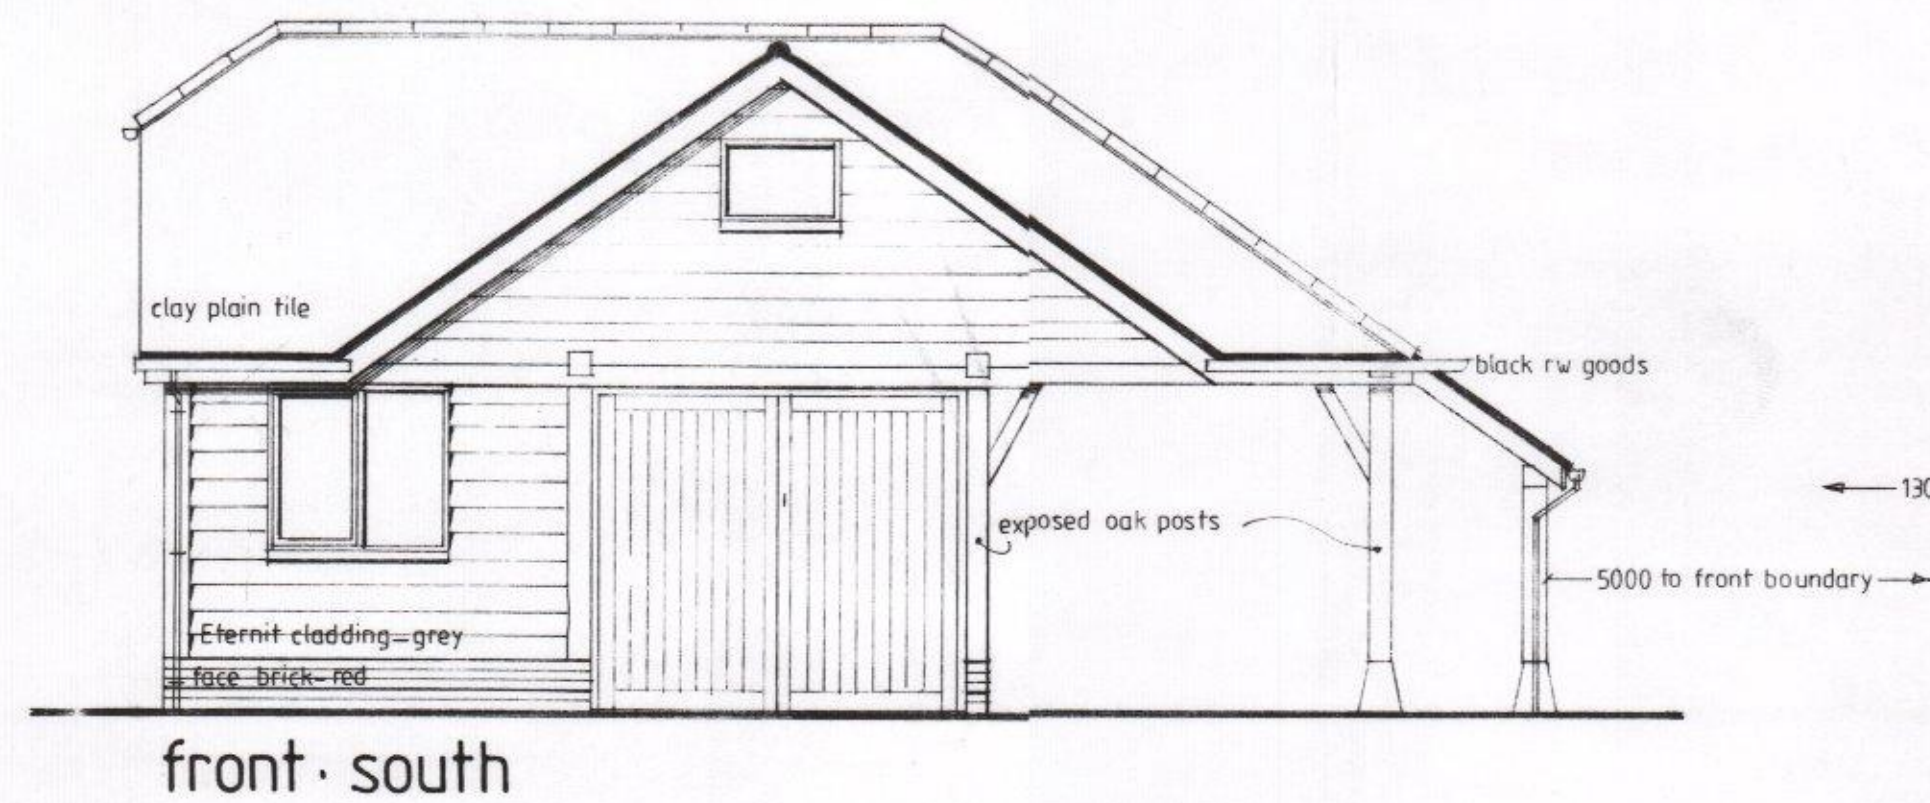

PROPOSED DETACHED GARAGE,
33 CHURCH ROAD,
HAYLING ISLAND, PO11 0NN.

Scale: 1/50.

Drwg no 16/26/15

August 2016.

