




HAVANT BOROUGH
COUNCIL
15 MAR 2016
RECEIVED

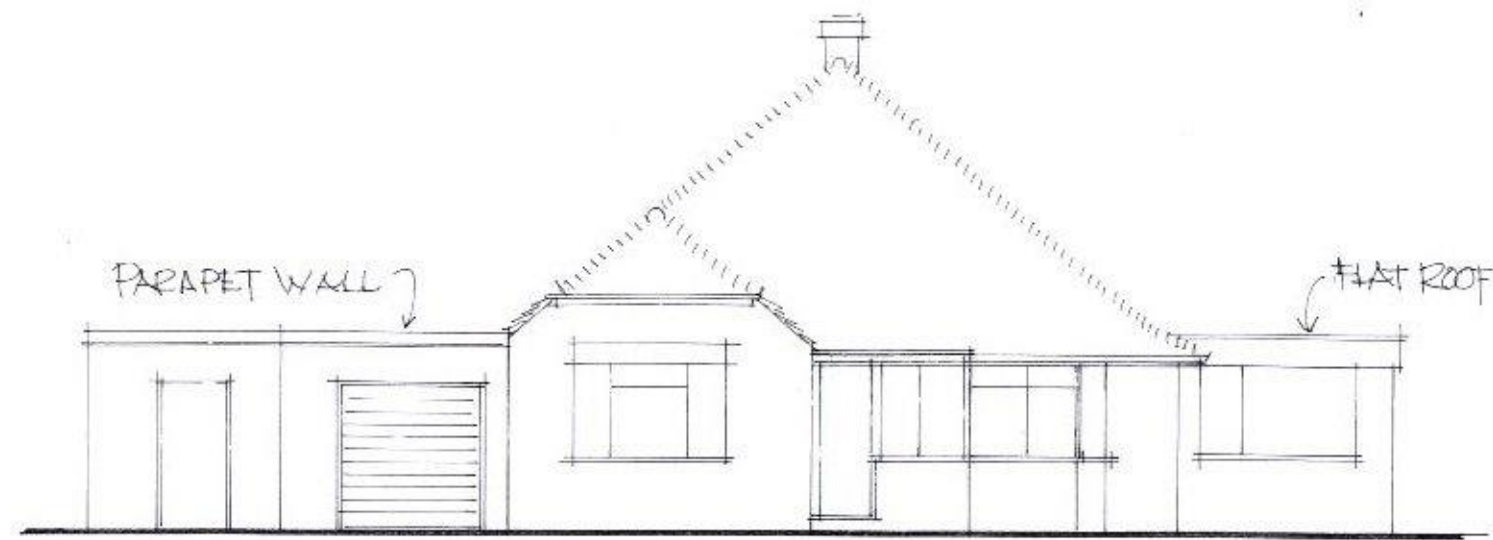

FRONT ELEVATION
WEST

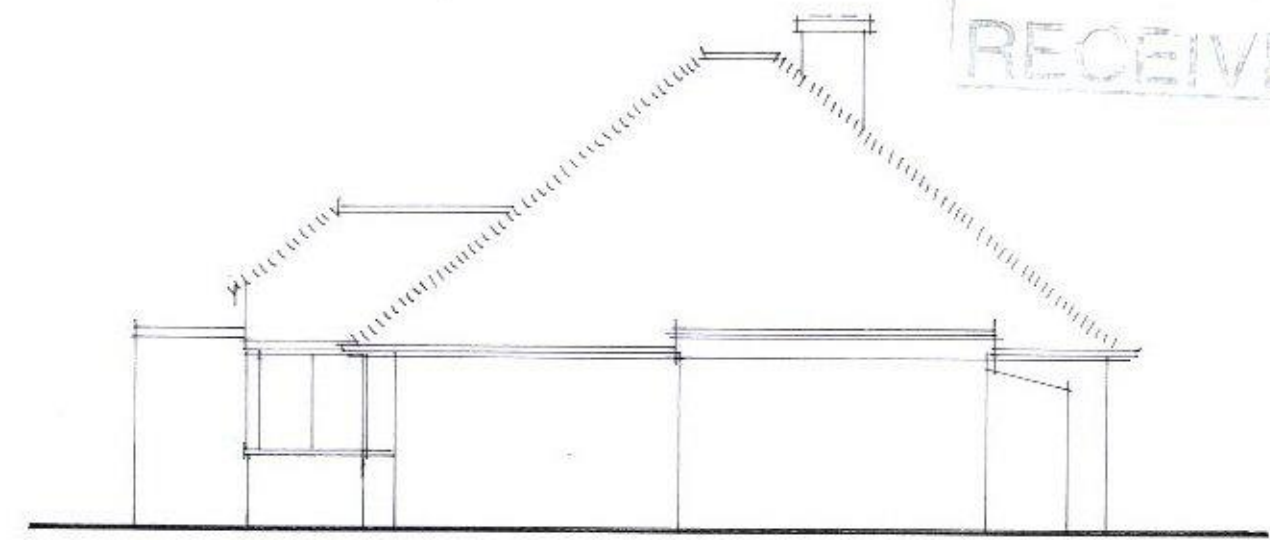


SIDE ELEVATION
SOUTH

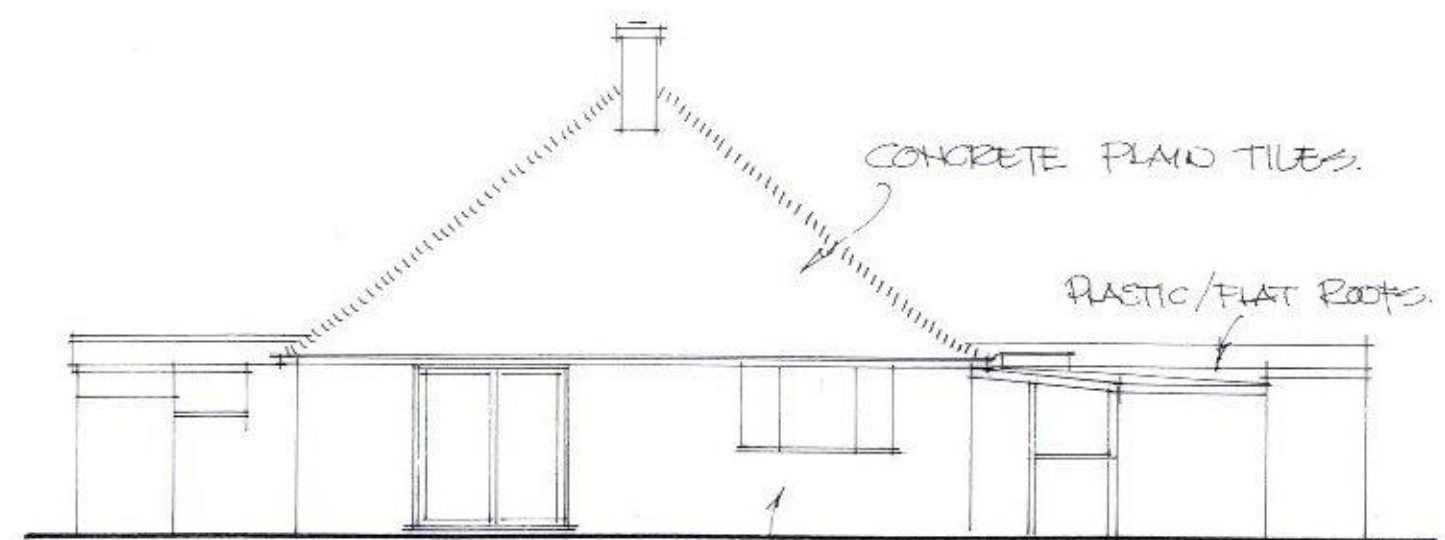

REAR ELEVATION
EAST


FACE BRICKWORK

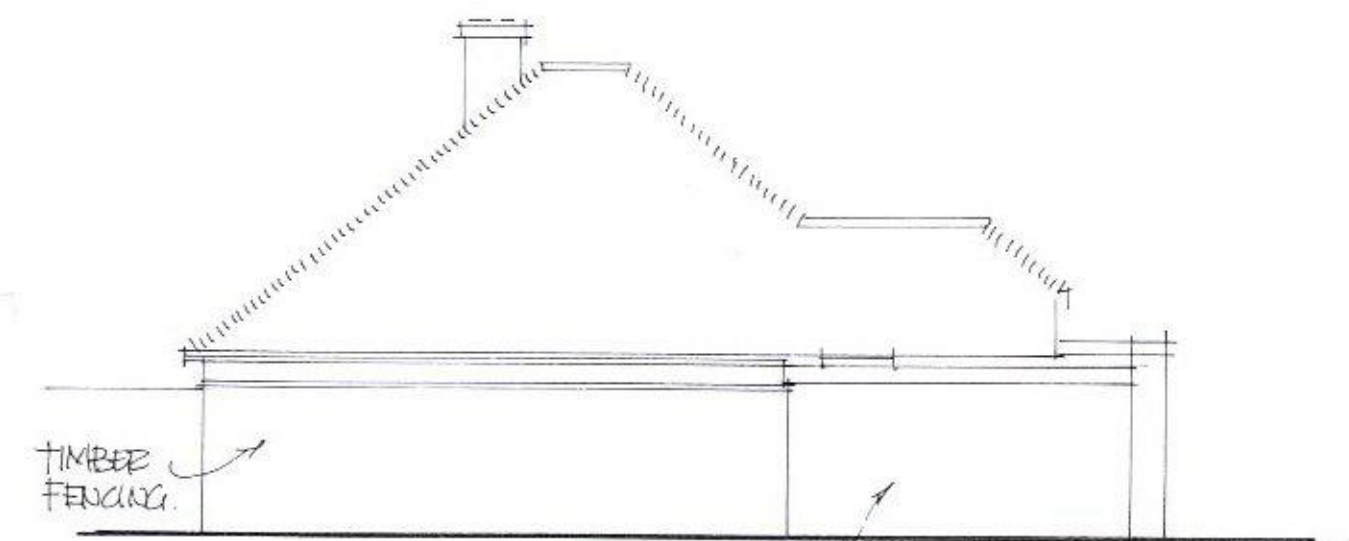

SIDE ELEVATION
NORTH

FACE BRICK

2 VALETTA PARK
EMSWORTH
EXISTING ELEVATIONS

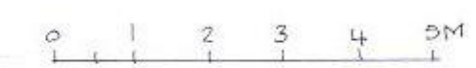

MAR 16
1-100
DRG 2 (A3)