


PROPOSED GARAGE
 REAR OF 139A, ELM GROVE, HAYLING IS, HANTS.
 FOR M. KIELLOR.

HAVANT BOROUGH
 COUNCIL
 23 MAY 2016
RECEIVED

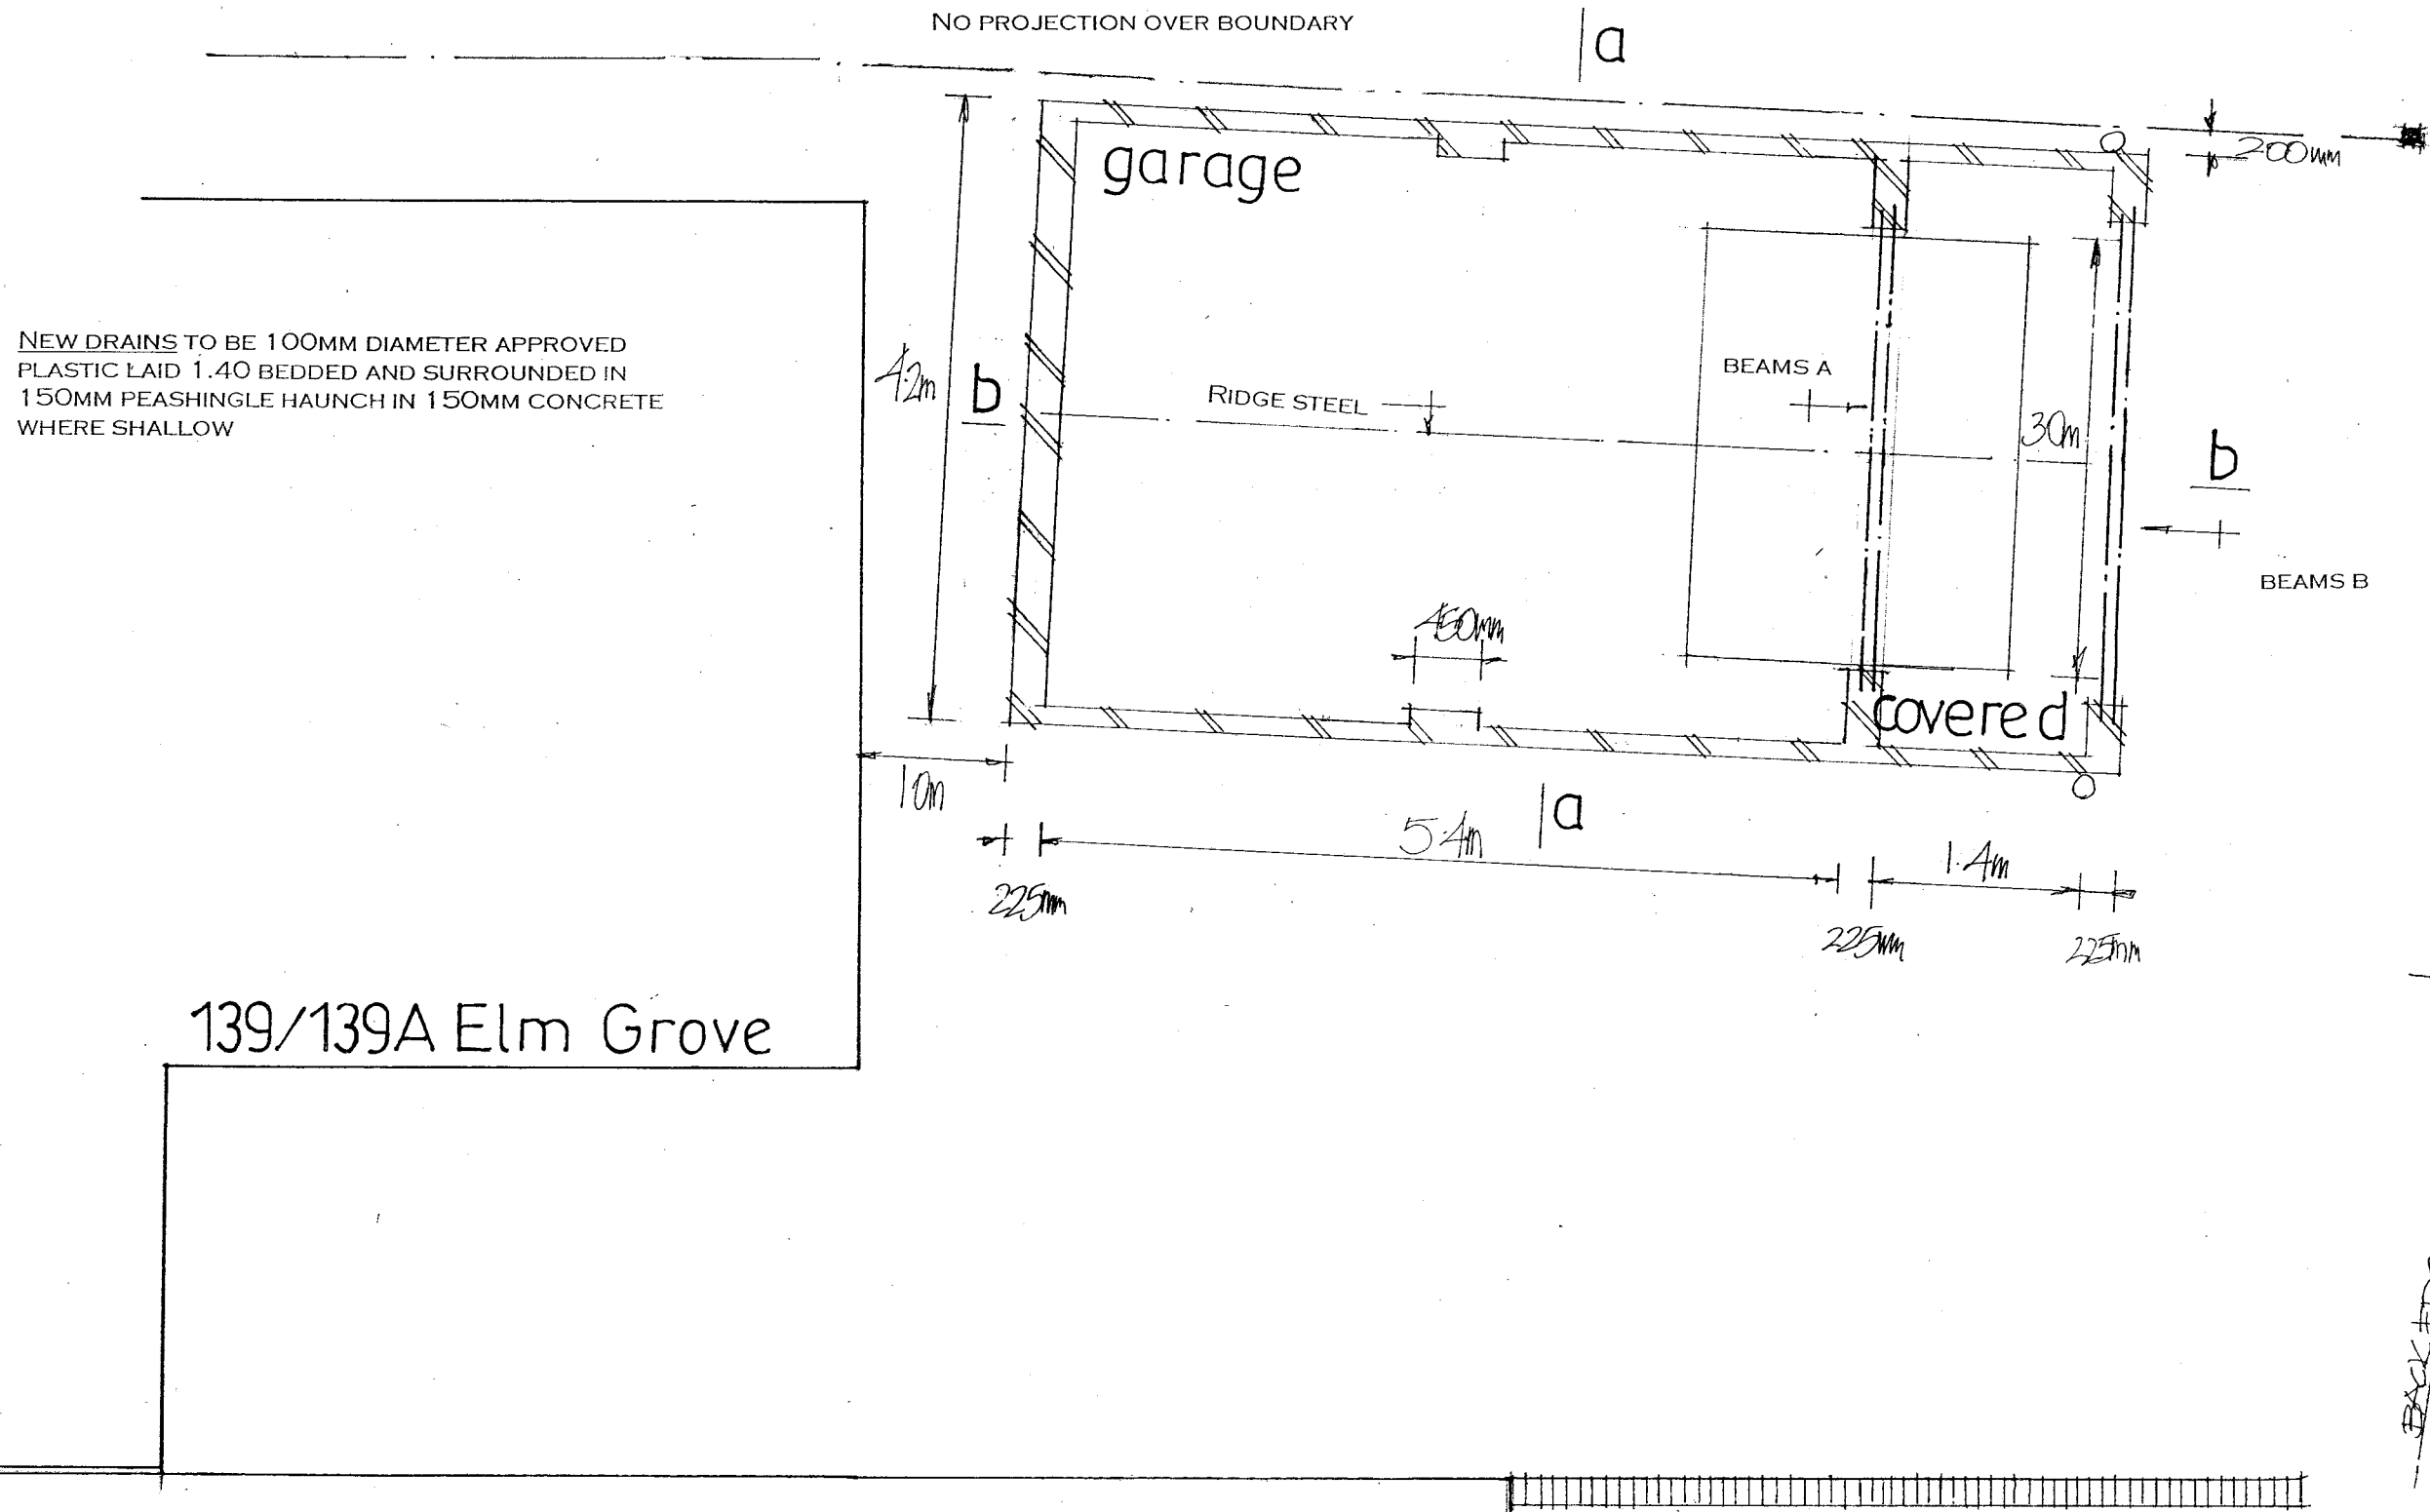

NOTE CHECK ALL MEASUREMENTS ON SITE PRIOR TO THE COMMENCEMENT OF WORK.

date may 2016
 scale 1:50

PROPOSED LAYOUT

PETER J. WALKER MRICS
 CHARTERED SURVEYOR
 182 SEAFRONT, HAYLING ISLAND, HANTS
 PO11 9 AN

TEL: 02392467571