
25 King Street

PERMIT

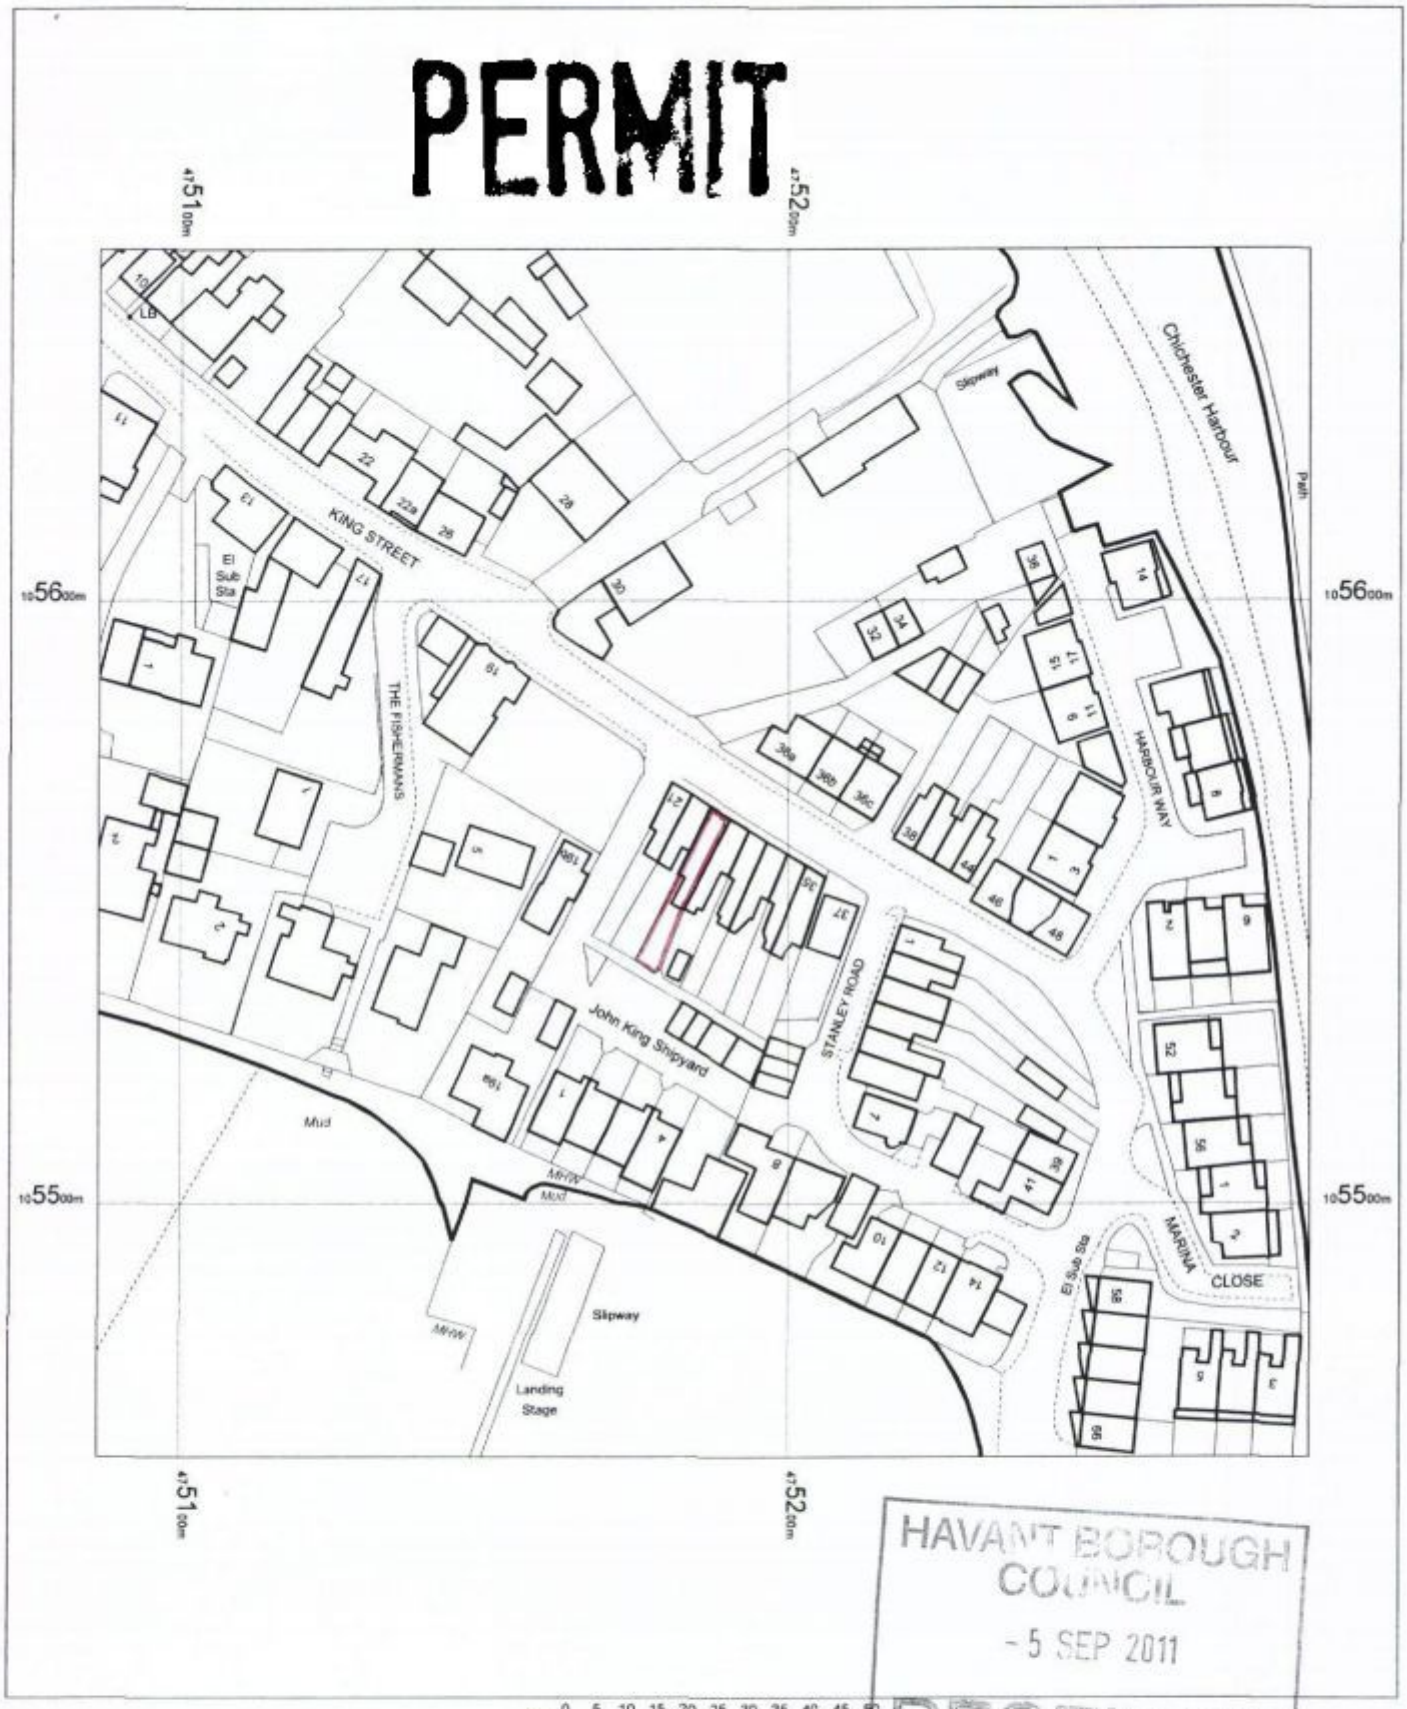

HAVANT BOROUGH COUNCIL
- 5 SEP 2011
RECEIVED

N

25 King Street
Emsworth
Hants
Po10 7ax

OS Mastermap
29 July 2011, ID: BLJT-00085556
www.planningapplicationmaps.co.uk

1:1250 scale print at A4, Centre: 475186 E, 105558 N

©Crown Copyright. Licence no. 10001998

Mapping sourced from Ordnance Survey

blue jet mapping