



MILL RYTHE HOLIDAY VILLAGE

PROPOSED SITE SECTION C-C

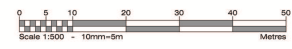


Section C-C - 1:500

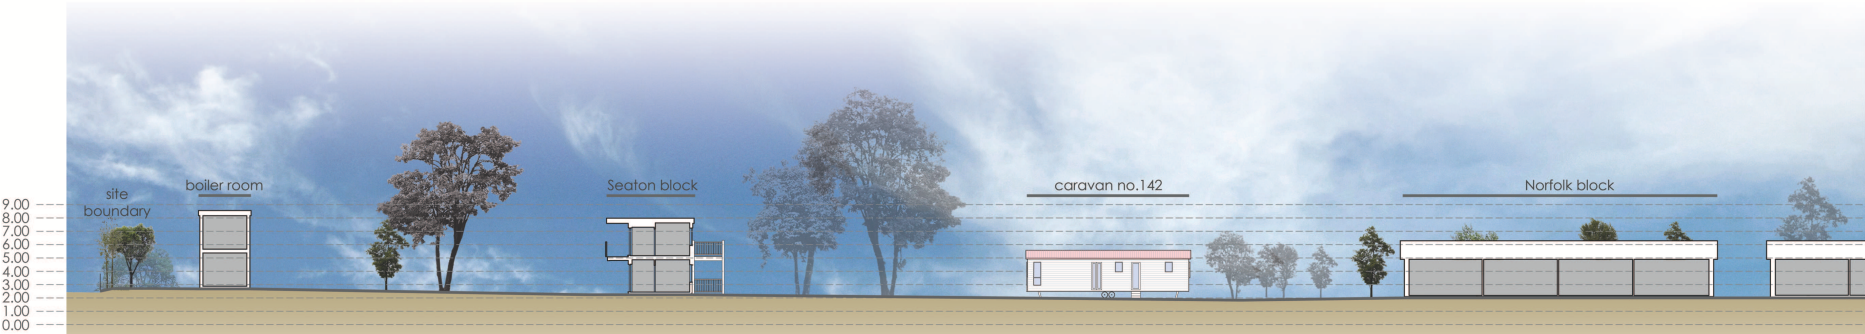

Section C-C - Part One 1:200



Section C-C - Part Two 1:200

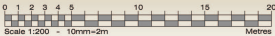

Copyright. This drawing is the property of AAM Architectural Partnership LLP. Its copyright and design content is reserved by them and the drawing is issued on the condition that it is not copied, reproduced, retained or disclosed to any other unauthorized person, either wholly or in part without the consent in writing of AAM Architectural Partnership LLP. Do not scale this drawing. Drawings can be scaled for Planning purposes only. Verify all dimensions on site before commencing any work or preparing any shop drawings. All dimensions are in mm unless otherwise stated. Report any alterations or omissions to the Architect. This drawing incorporates information from other professions. AAM Architectural Partnership LLP cannot accept responsibility for the integrity and accuracy of such information. Any clarification and/or additions that are required appertaining to such information should be sought from the relevant profession or their appointed representative. All contractors and sub contractors are to comply in all respects with current building regulations whether or not specifically stated on these drawings.



A	ADDITIONAL LANDSCAPING INDICATED	SJM	08/11/16
Rev.	Date	Name	Date
 AAM ARCHITECTURAL PARTNERSHIP LLP 49 CANNIBAL ROAD HARTING, EAST SUSSEX TN20 1BT T: 01424 380222 F: 01424 380223 E: aam@ap-and-w.co.uk			

Client: AWAY RESORTS LTD.

Site Address: **MILL RYTHE HOLIDAY VILLAGE**
HAYTING ROAD, HAYTING ISLAND,
HAMPSHIRE, PO11 0PB

Project: **PROPOSED MASTERPLAN**

Drawing Title: **PROPOSED SECTION C-C**

Date: Oct 2016 Scale: As Noted @ A1 Drawn: SJM

Computer File Name: 3877-440A-441A-442A Proposed Section A-A B-B C-C.dwg Checked by:

Status: **PLANNING**

Drawing Number: **3877-442** Revision: **A**