



HAVANT BOROUGH
 COUNCIL
 21 SEP 2016
 RECEIVED

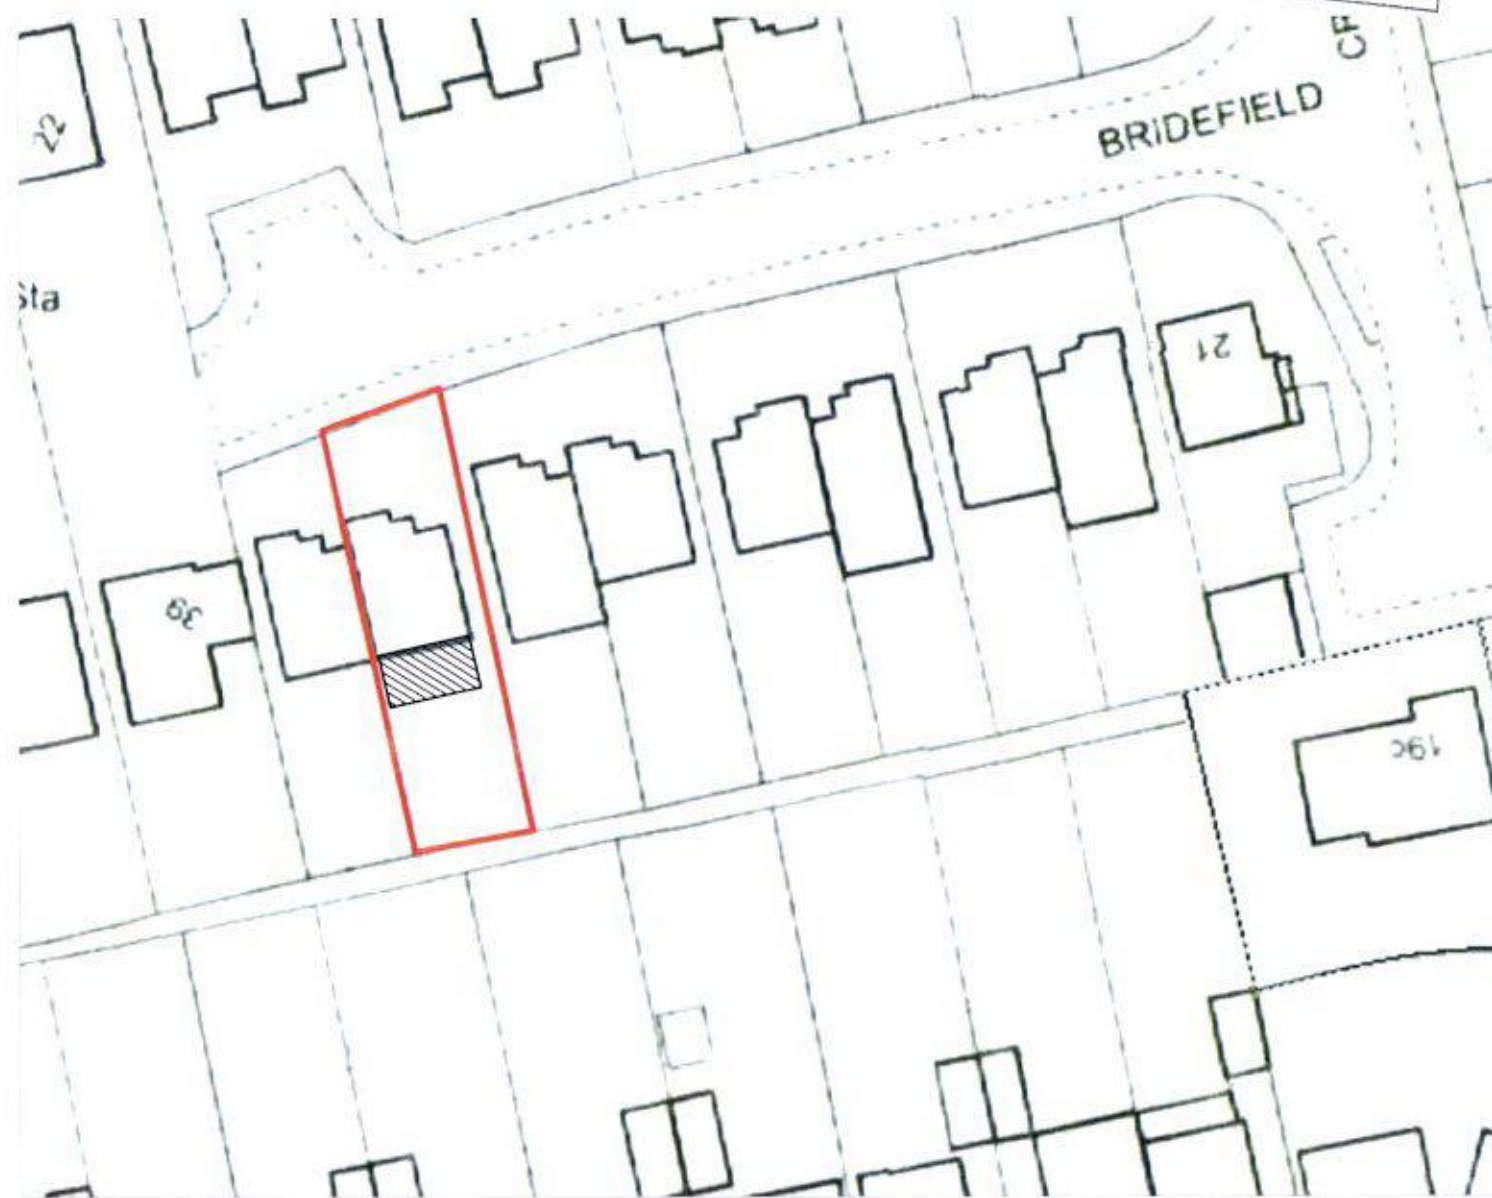

LOCATION PLAN 1:1250
 OS LICENCE 03356722

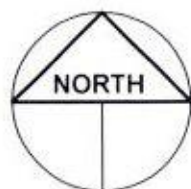

BLOCK PLAN 1:500

ADDRESS: 35 Bridefield Crescent Waterlooville Hampshire PO88QY	PROJECT: Single story rear extension	DRAWING: Location and block plans	SCALE: As indicated at A3 size	DATE: September 2016		STATUS: Planning Approval	DRAWING No: 00
---	--	---	--	--------------------------------	--	-------------------------------------	--------------------------