



PHYSICAL SCALE IN METERS @ 1:1250

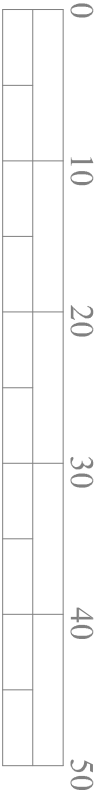

PHYSICAL SCALE IN METERS @ 1:500

NOTES:
This drawing has been produced solely for PLANNING/DESIGN.
Do not Scale from this Drawing except for planning purposes.
Any change shown is presumed and to be checked on site before commencement of works.
This drawing is the copyright of MF Designs Ltd.

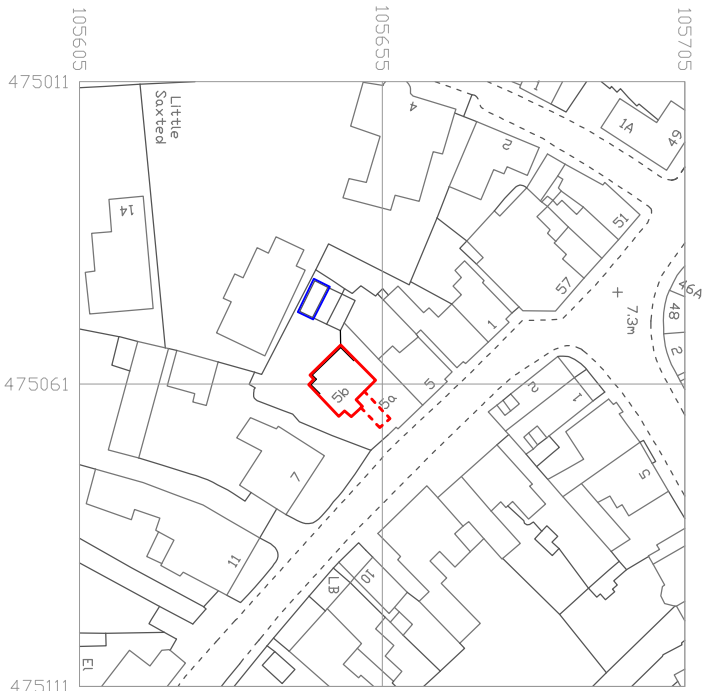


Produced on 14 October 2016 from the Ordnance Survey National Geographic Database and incorporating surveyed revision available at this date.
This map shows the area bounded by 475011,105605 475011,105705 475111,105705 475111,105605
Reproduction in whole or part is prohibited without the prior permission of Ordnance Survey.
Crown copyright 2016. Supplied by copia ltd trading as UKPlanningData.com a licensed Ordnance Survey partner (000094135).
Data licenced for 1 year, expiring 14 October 2017. Unique plan reference: vlb/12017/1656572

Location



Proposed Block

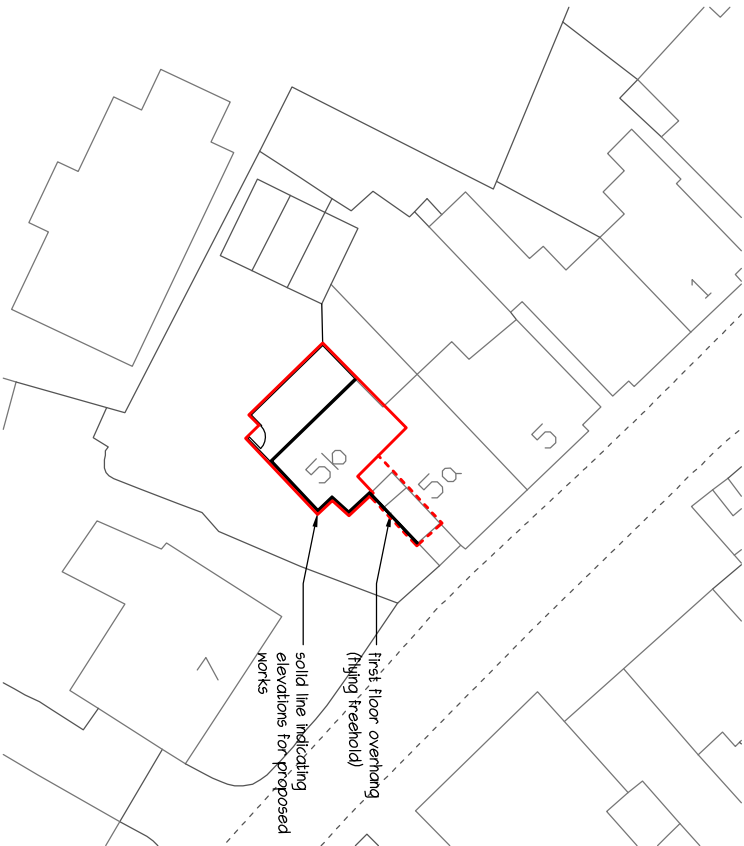

A: 15/12/2016 - additional areas added of flying freehold

mf designs ltd

Chartered Architects



36 Grove Road • Havant • Hampshire • PO9 1AR
Director: Martin Farrer RIBA • Co Registration No.4507379

Uff 02392 470967
e admin@mfdesigns.org.uk

Date: Oct 2016
Scale: 1:1250/500

Job No: 3165
Dwg No: P_02A

REPLACEMENT RENDER & FENESTRATION - 5b King Street, Emsworth