



PHYSICAL SCALE IN METERS @ 1:1250

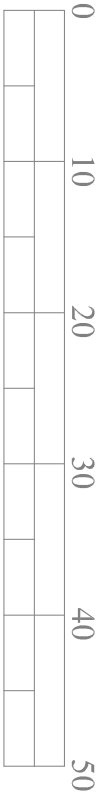

PHYSICAL SCALE IN METERS @ 1:500

NOTES:
This drawing has been produced solely for PLANNING/DESIGN.
Do not Scale from this Drawing except for planning purposes.
Any drainage shown is presumed and to be checked on site
before commencement of works.
This drawing is the copyright of Mf Designs Ltd.


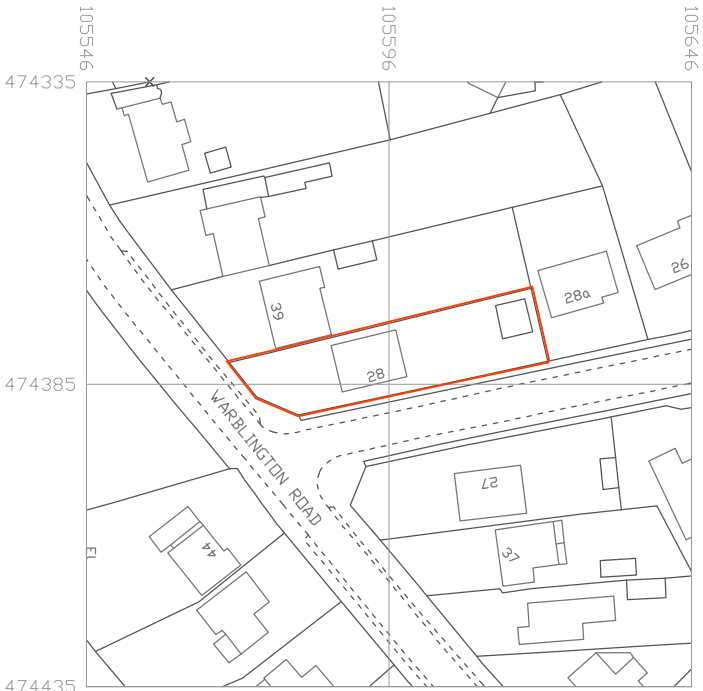


Produced on 25 November 2016 from the Ordnance Survey National Geographic Database and incorporating surveyed revision available at this date.
This map shows the area bounded by 474335,105546 474335,105546 474435,105546 474435,105546
Reproduction in whole or part is prohibited without the prior permission of Ordnance Survey.
Crown copyright 2016. Supplied by copyright trading as UKPlanningData.com a licensed Ordnance Survey partner (000554135).
Data licensed for 1 year, expiring 25 November 2017. Unique plan reference v1b/12/182/174888




Location


Block

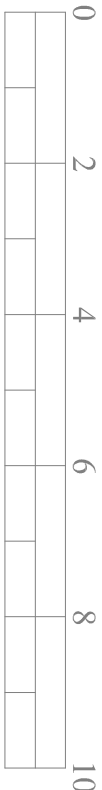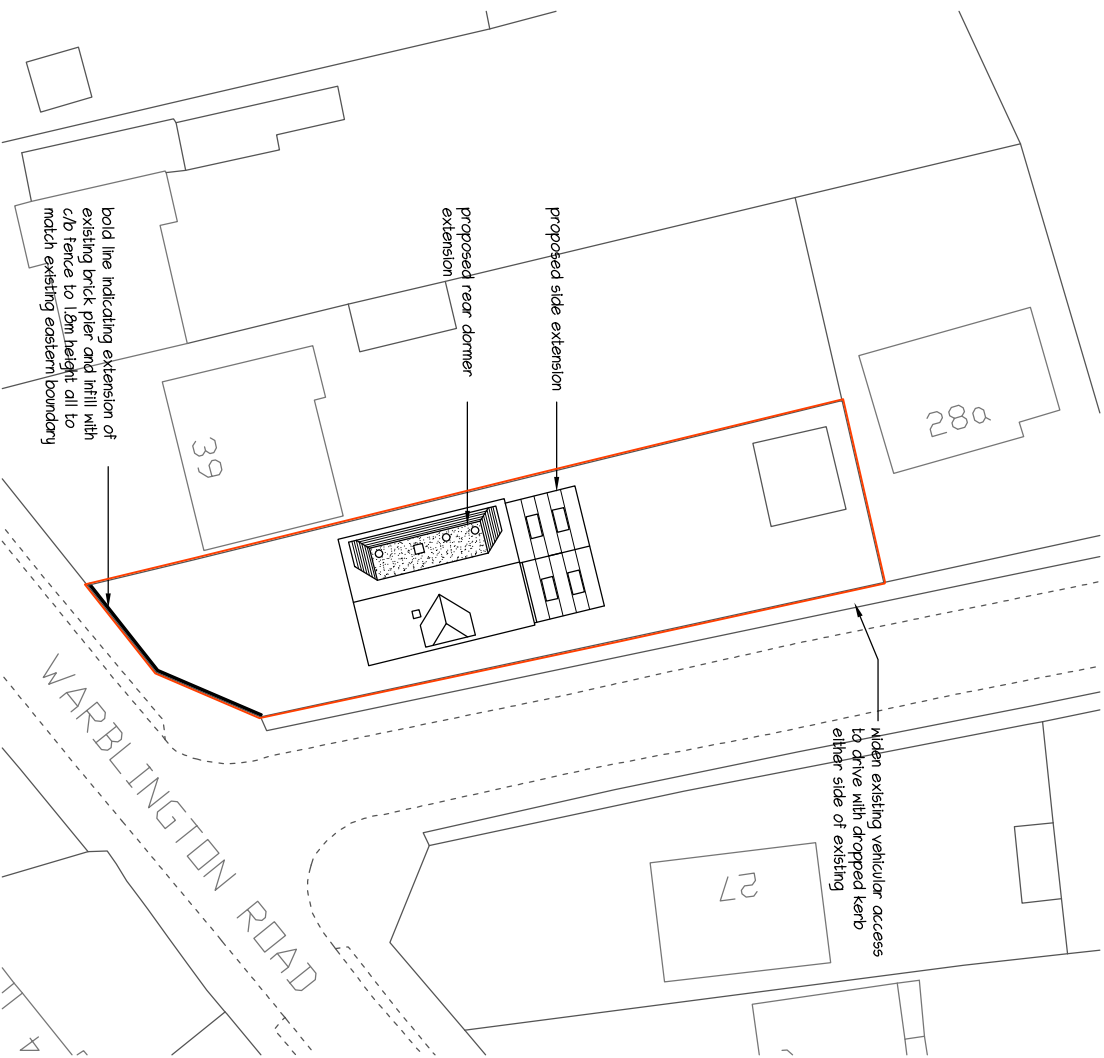

PHYSICAL SCALE IN METERS @ 1:100

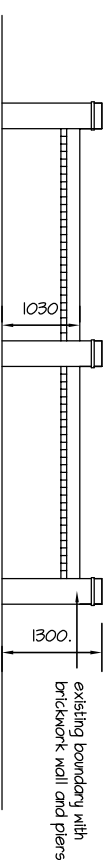

Existing Southern Boundary Wall

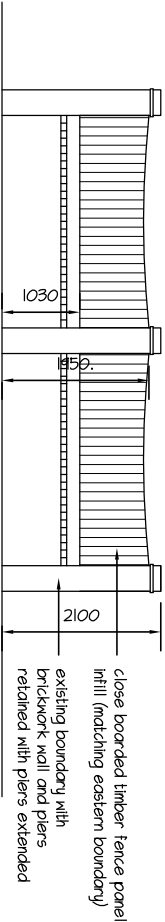

Proposed Southern Boundary Wall

EXTENSION & ALTERATIONS - 28 Clovelly Road, Emsworth. PO10 7HL

mf designs ltd
Chartered Architects



A: 04/01/2017 - southern boundary wall existing and proposed elevations

36 Grove Road • Havant • Hampshire • PO9 1AR
Director: Martin Farrer RIBA • Co Registration No.4507379

t/f 02392 470967
e admin@mfdesigns.org.uk

Date: Dec 2016
Scale: 1:1250/500

Job No: 3159
Dwg No: P_03 A