
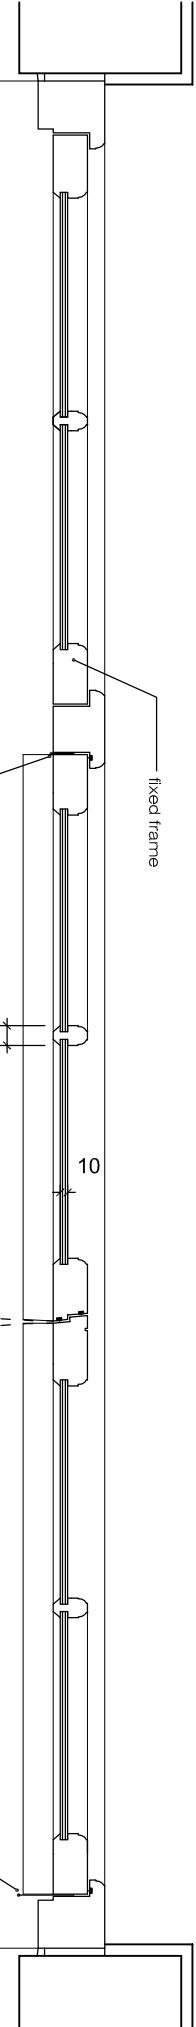


PHYSICAL SCALE IN MILLIMETERS @ 1:10


These incidental details have been produced in order to illustrate the ideal visual profiles and relationships between the building's key elements and to give aesthetic guidance only. They do not purport to be working drawings and are for illustrative purposes only. The Contractor is responsible for the structural stability and weather proofing of **all** elements and will be liable for any defects or failure that may arise from design development, defective materials or workmanship.

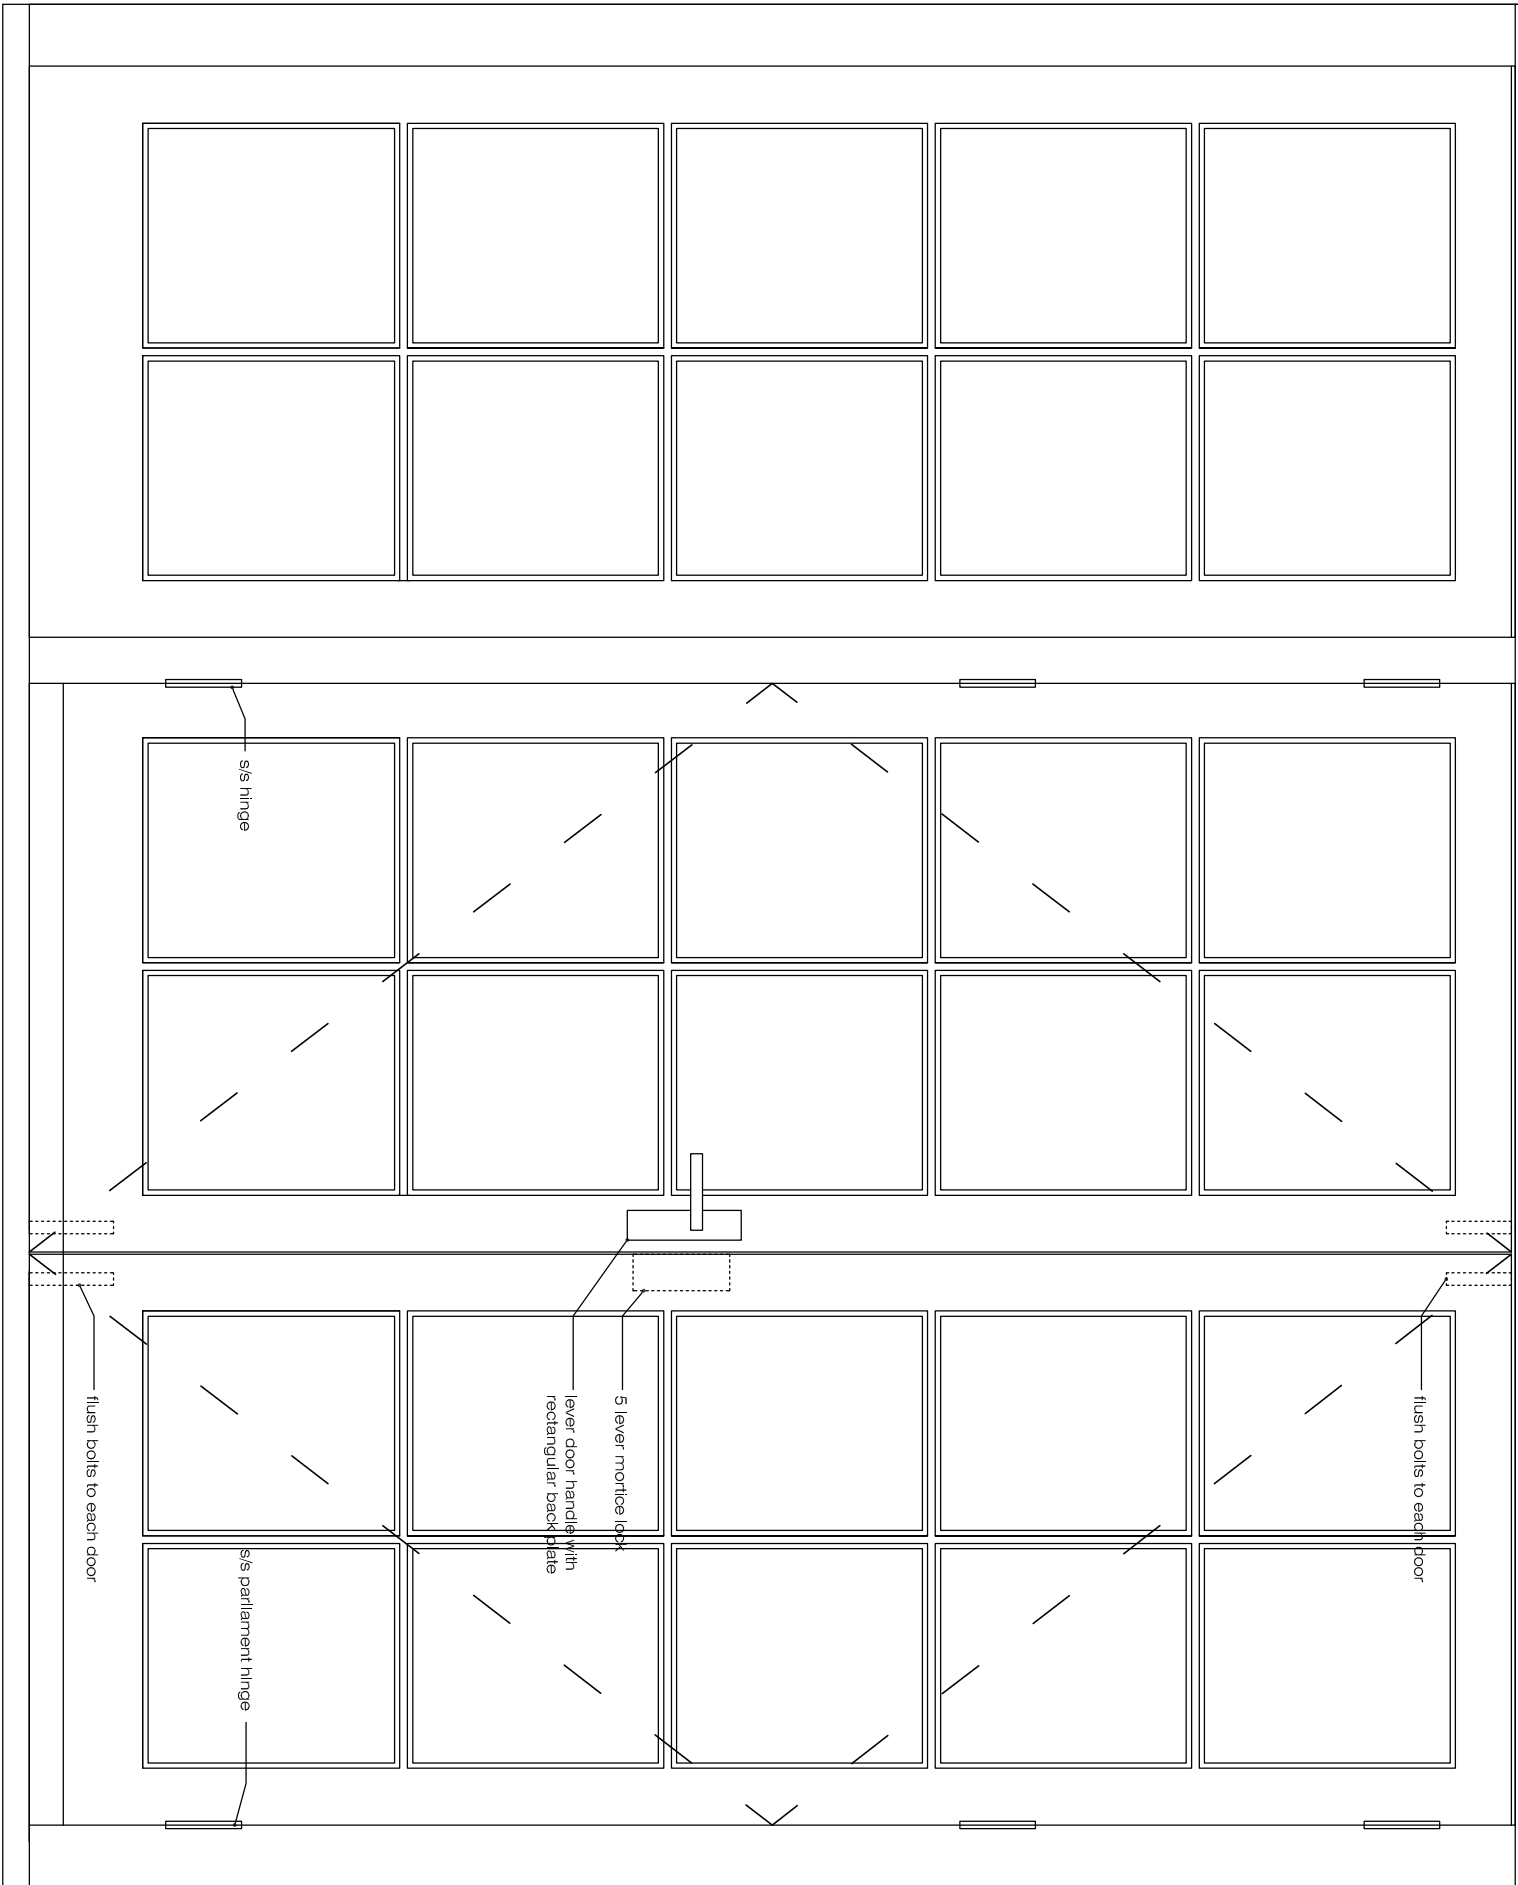

Proposed Door - D.1

REPLACEMENT RENDER & FENESTRATION - 5b King Street, Emsworth

NOTES:
This drawing has been produced solely for PLANNING/DESIGN.
Do not Scale from this Drawing except for planning purposes.
This drawing is the copyright of MF Designs Ltd.

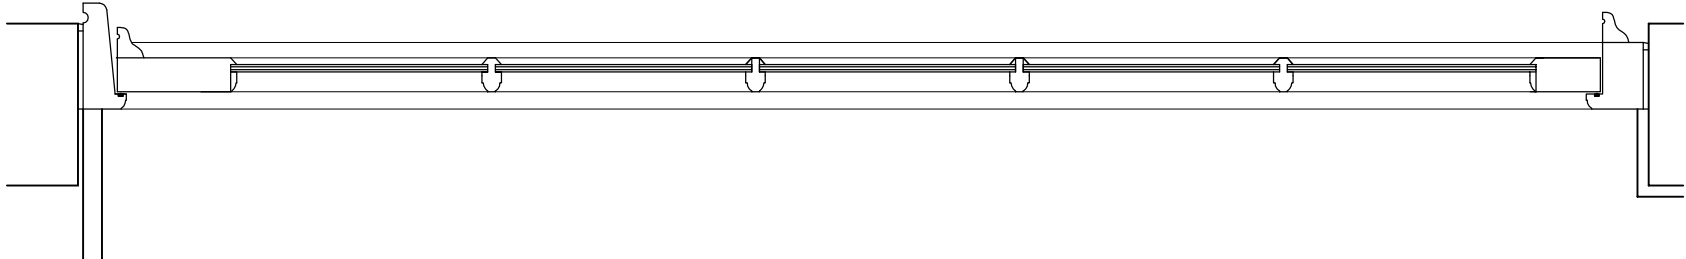

A: 13/02/2017 - Ironmongery/ opening and fixing methods

