



PROPOSED ALTERATIONS AND ADDITIONS. 7, STAUNTON AVENUE, HAYLING IS, HANTS FOR MR & MRS I JOHNSON.

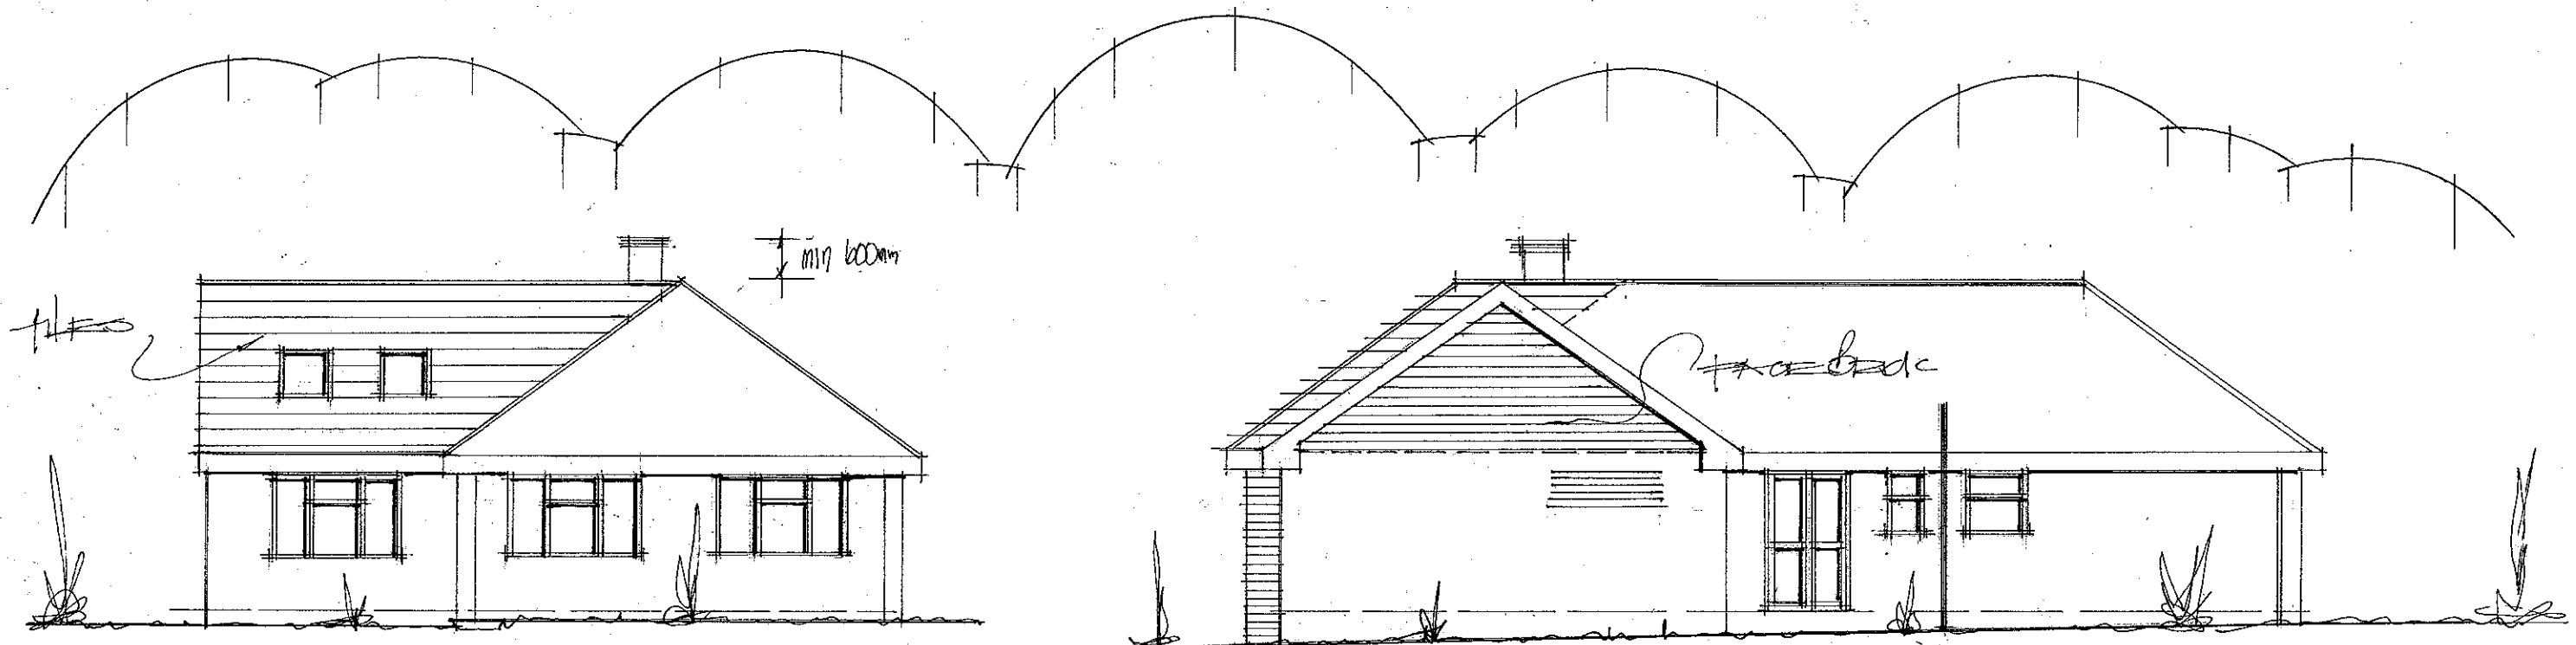

front

side

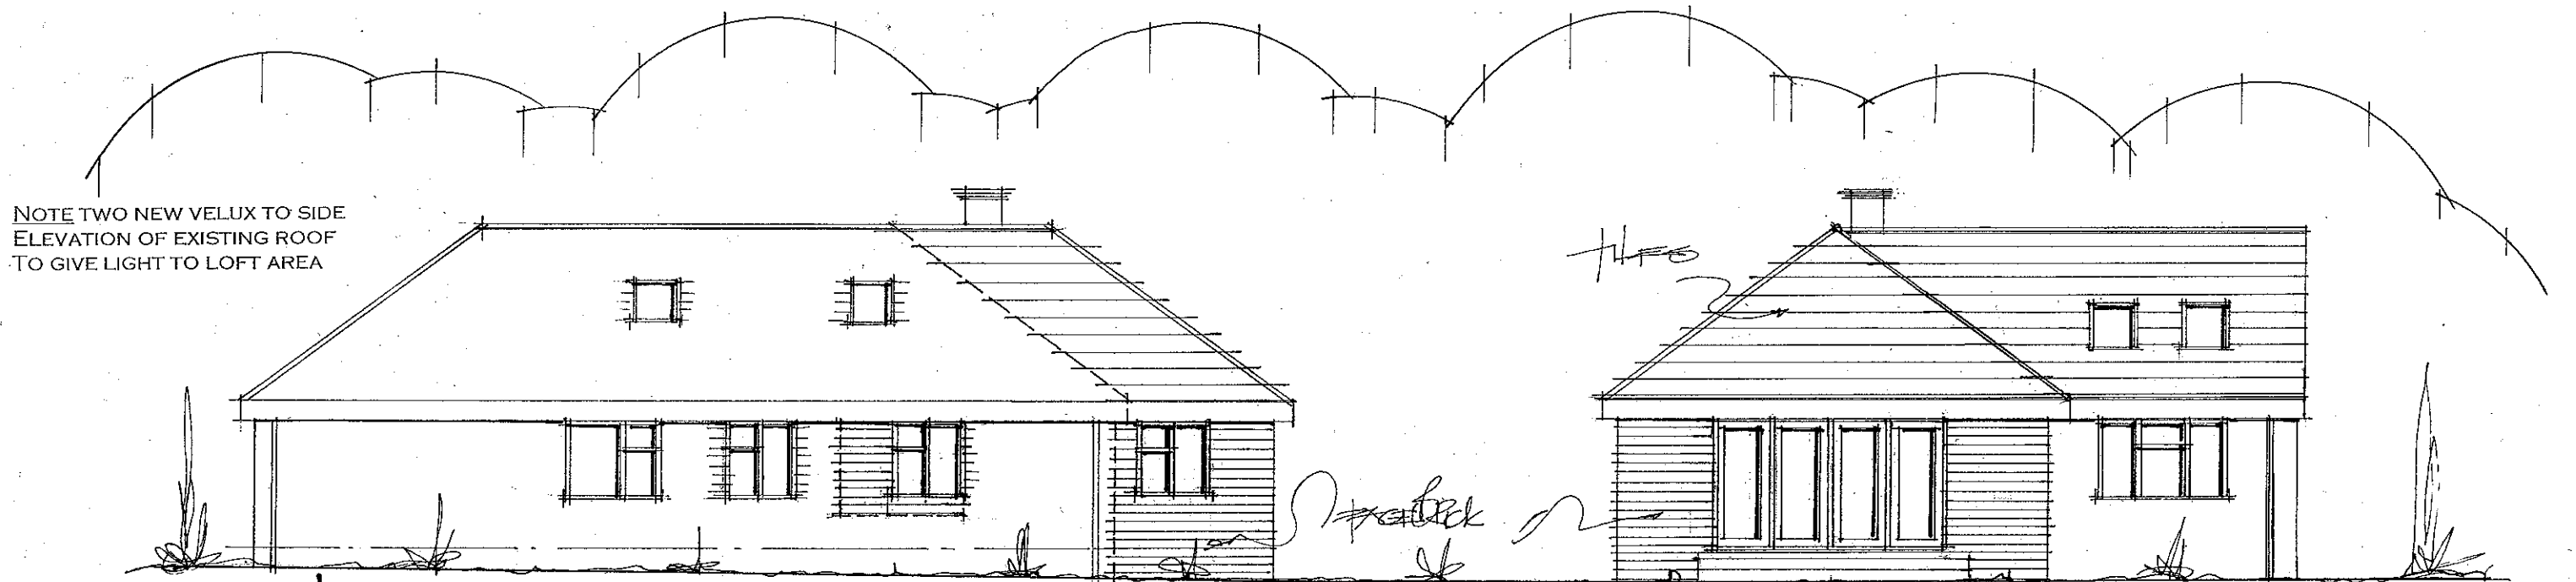

NOTE TWO NEW VELUX TO SIDE
ELEVATION OF EXISTING ROOF
TO GIVE LIGHT TO LOFT AREA

side

rear

date jan 17
scale 1:100

PROPOSED ELEVATIONS

PETER J. WALKER

182 SEAFRONT, HAYLING ISLAND, HANTS
PO11 9AN
TEL. 02392467571