


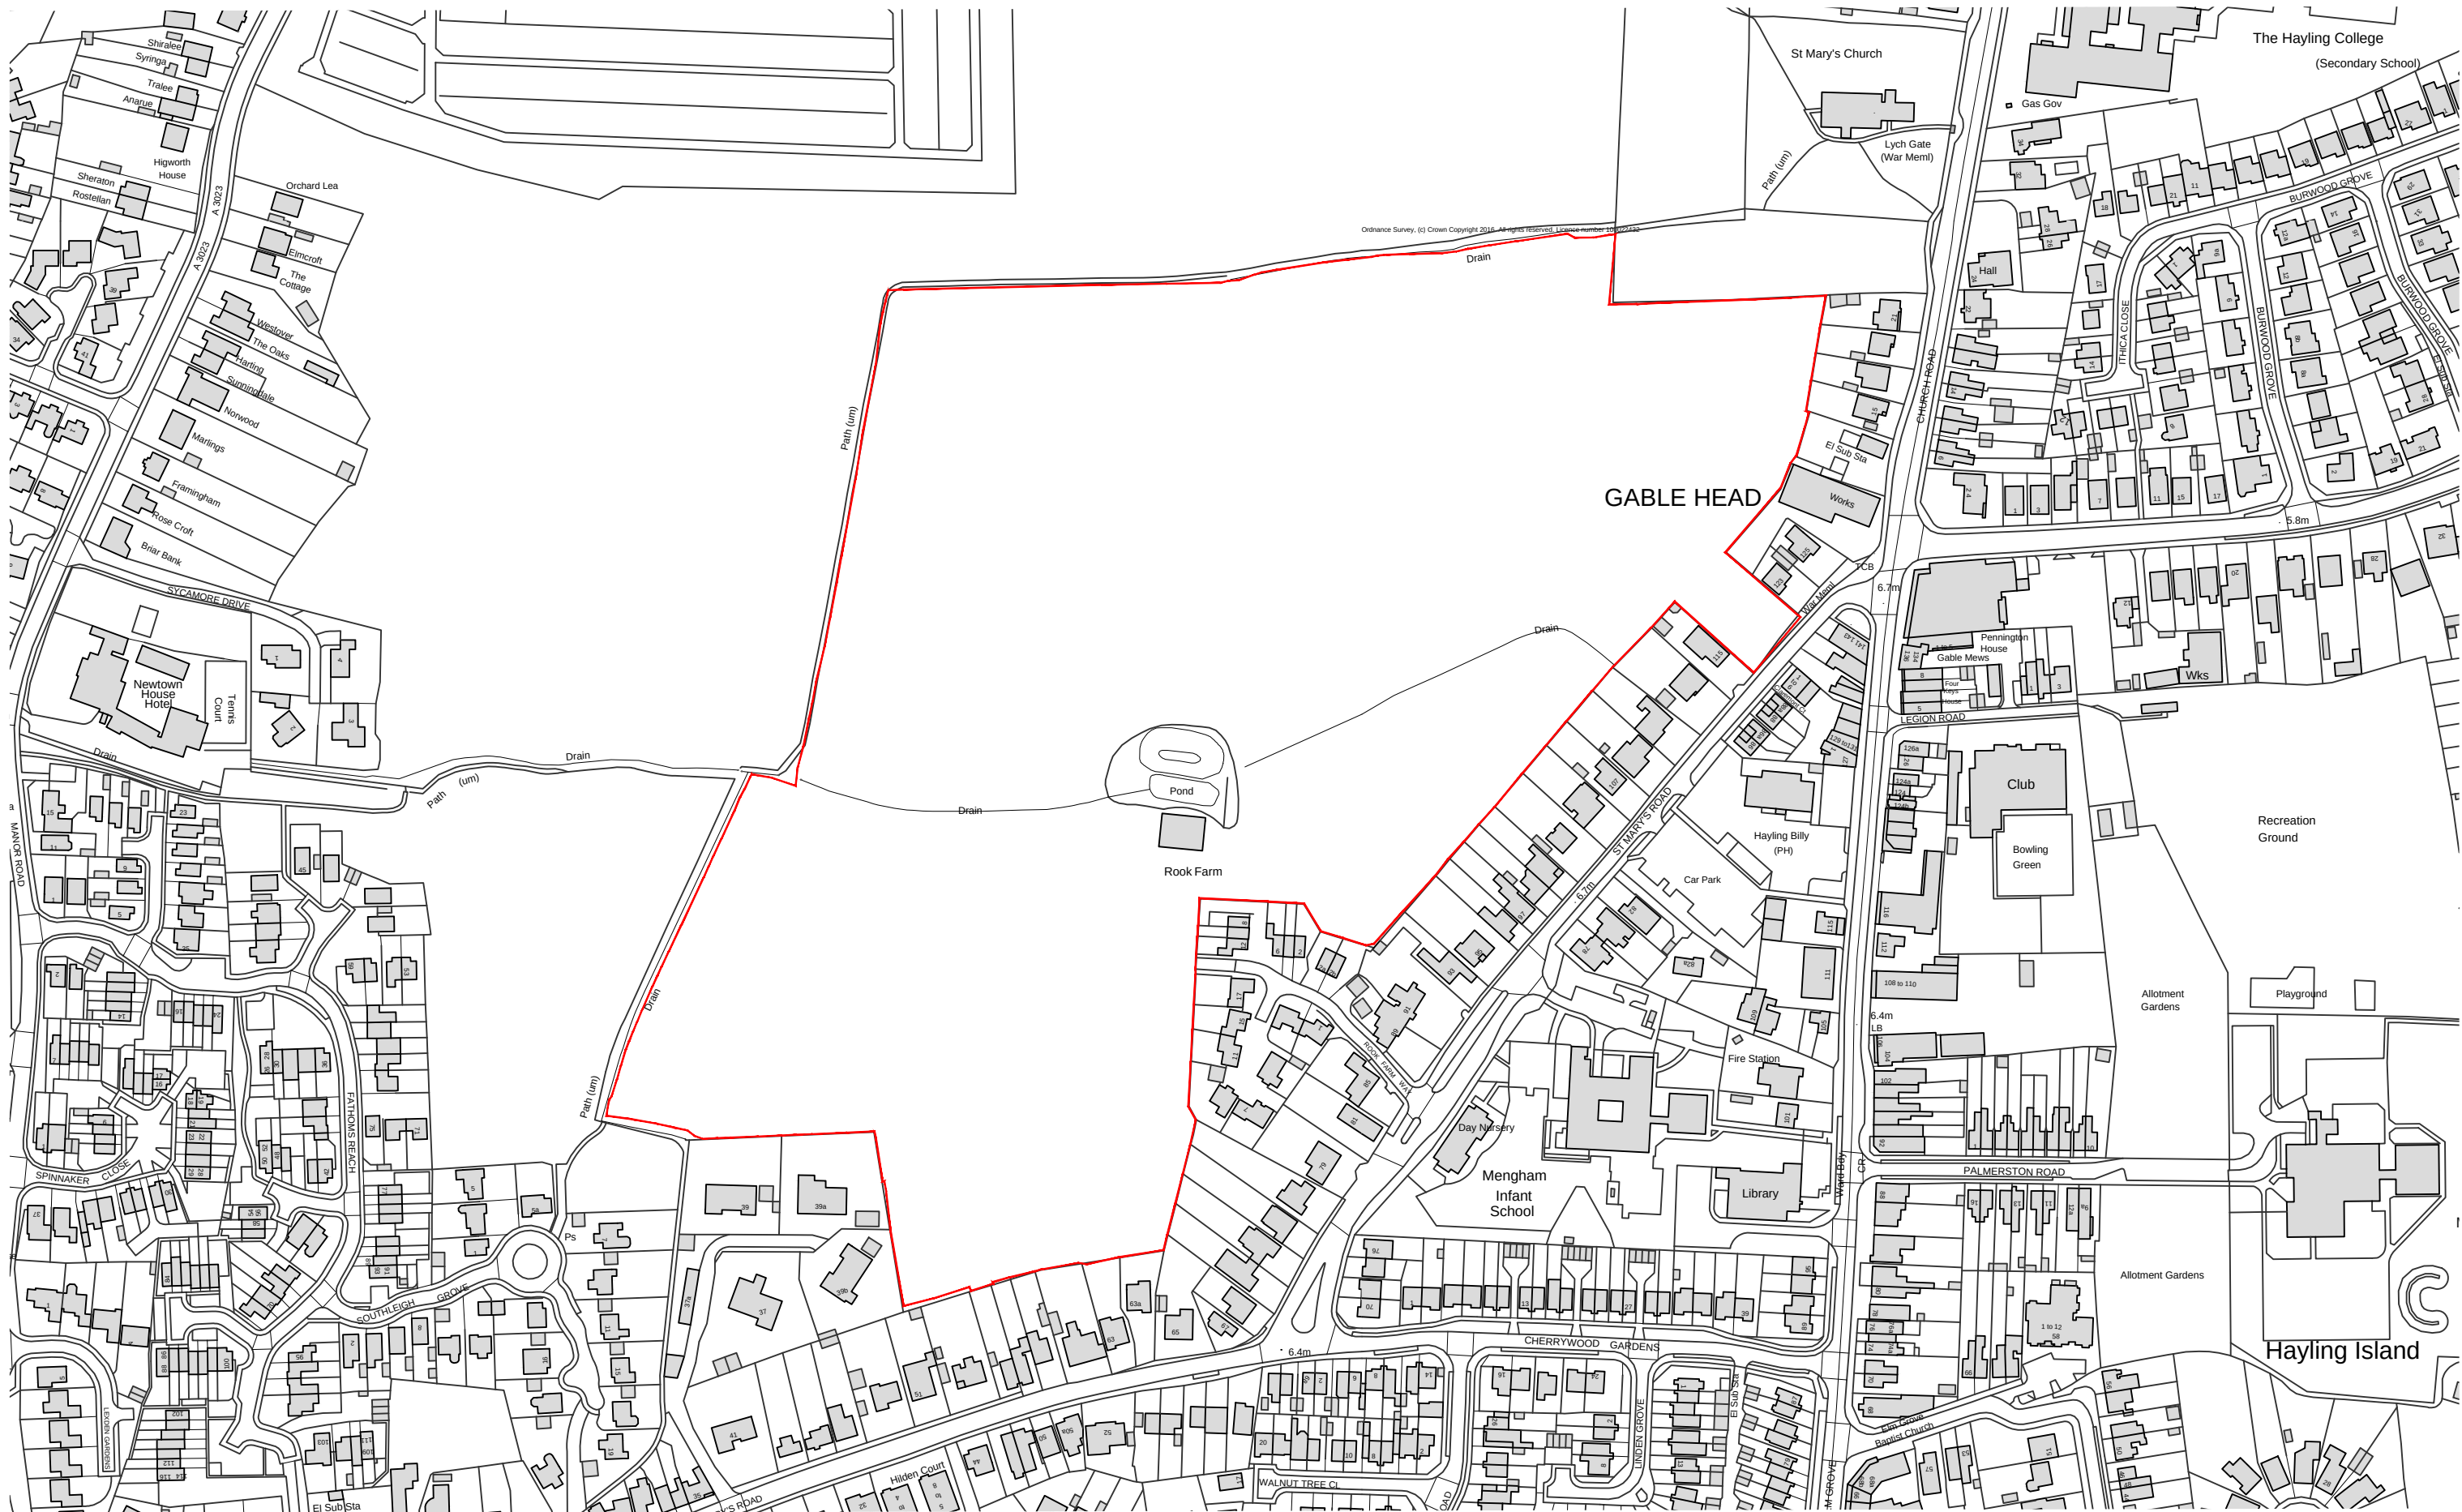

Gladman Developments Ltd
Land off St Mary's Road
Hayling Island

LOCATION PLAN

1:2500 @ A3
November 2016 SJD
7478-L-05 rev B

- masterplanning
- environmental assessment
- landscape design
- urban design
- ecology
- architecture
- arboriculture

FPCR Environment and Design Ltd
Lockington
Derby DE74 2RH

t: 01509 672772
f: 01509 674665
e: mail@fpcr.co.uk
w: www.fpcr.co.uk