




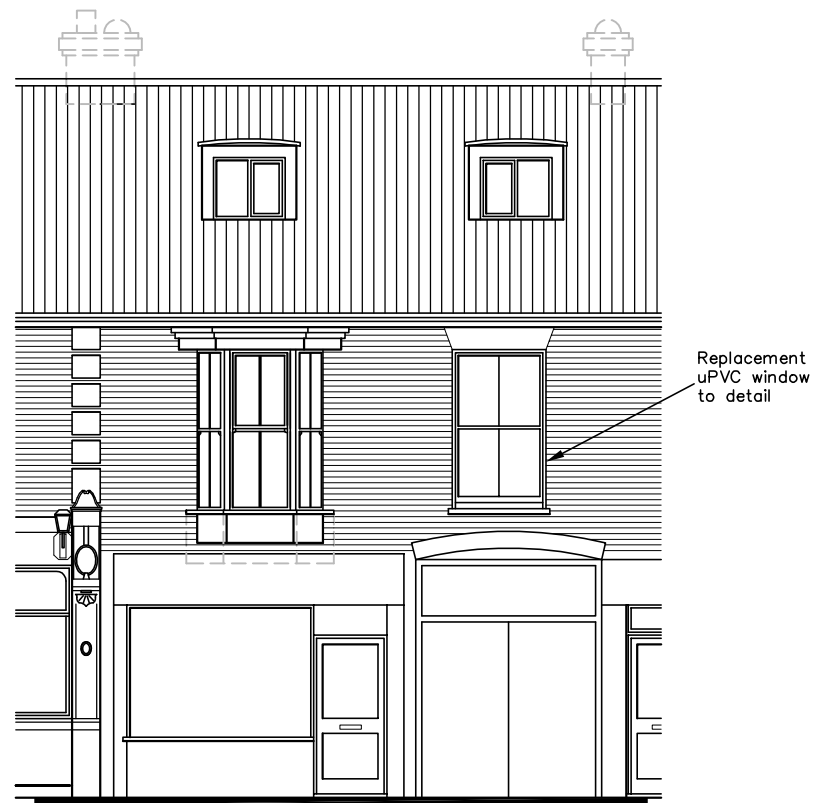


SOUTH

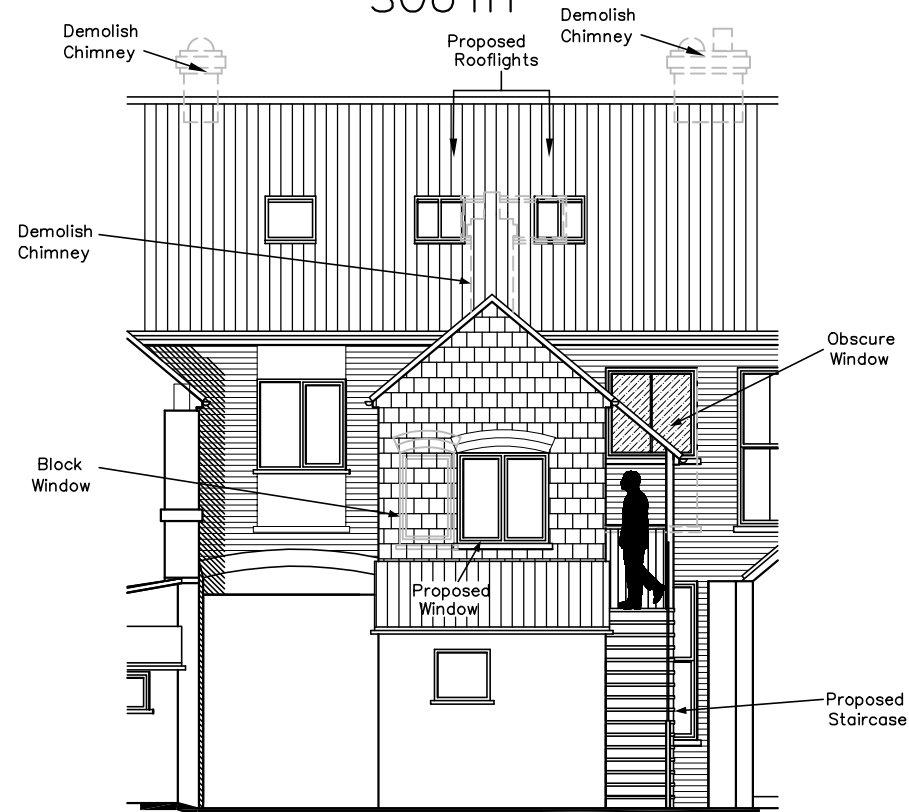

NORTH

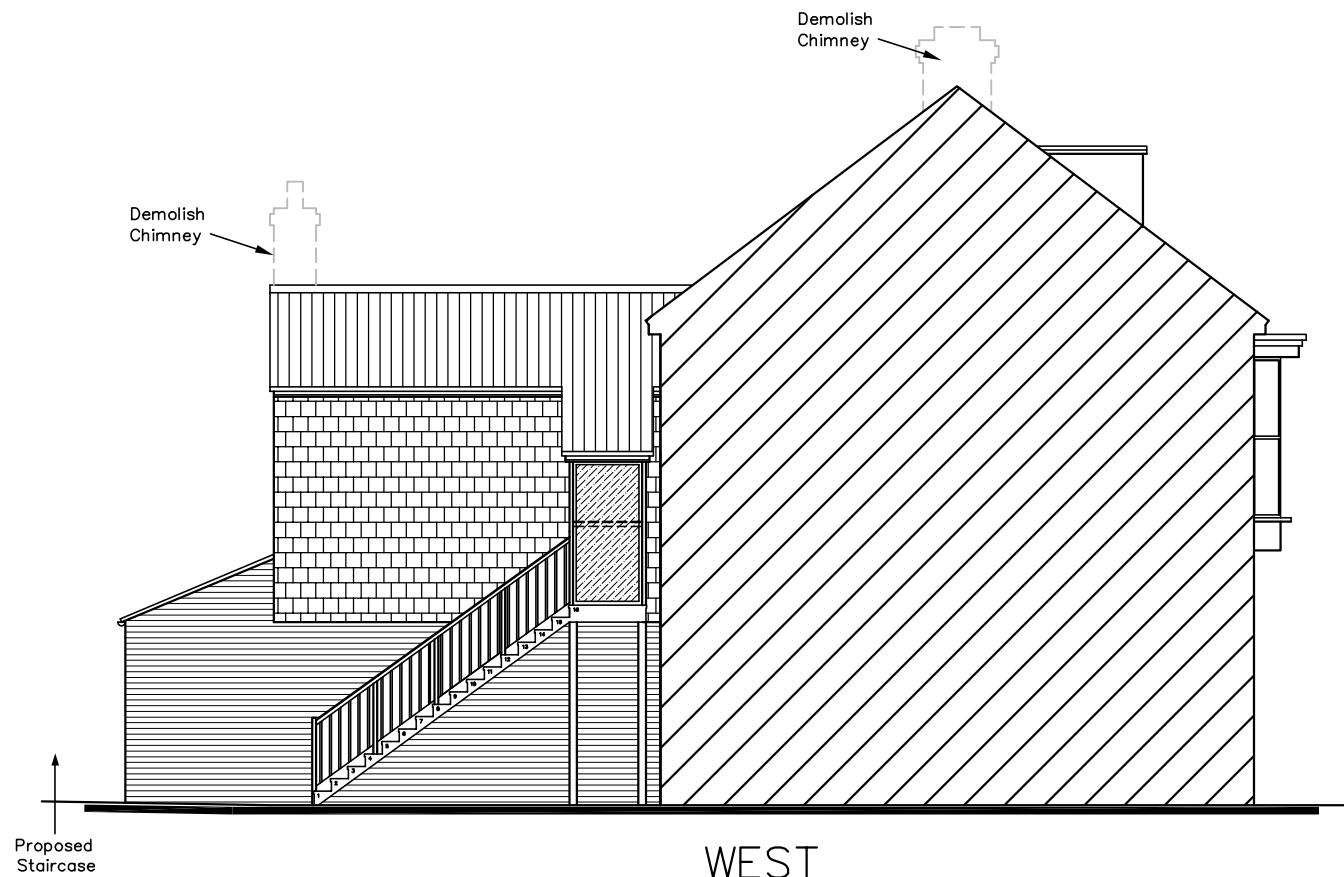

WEST

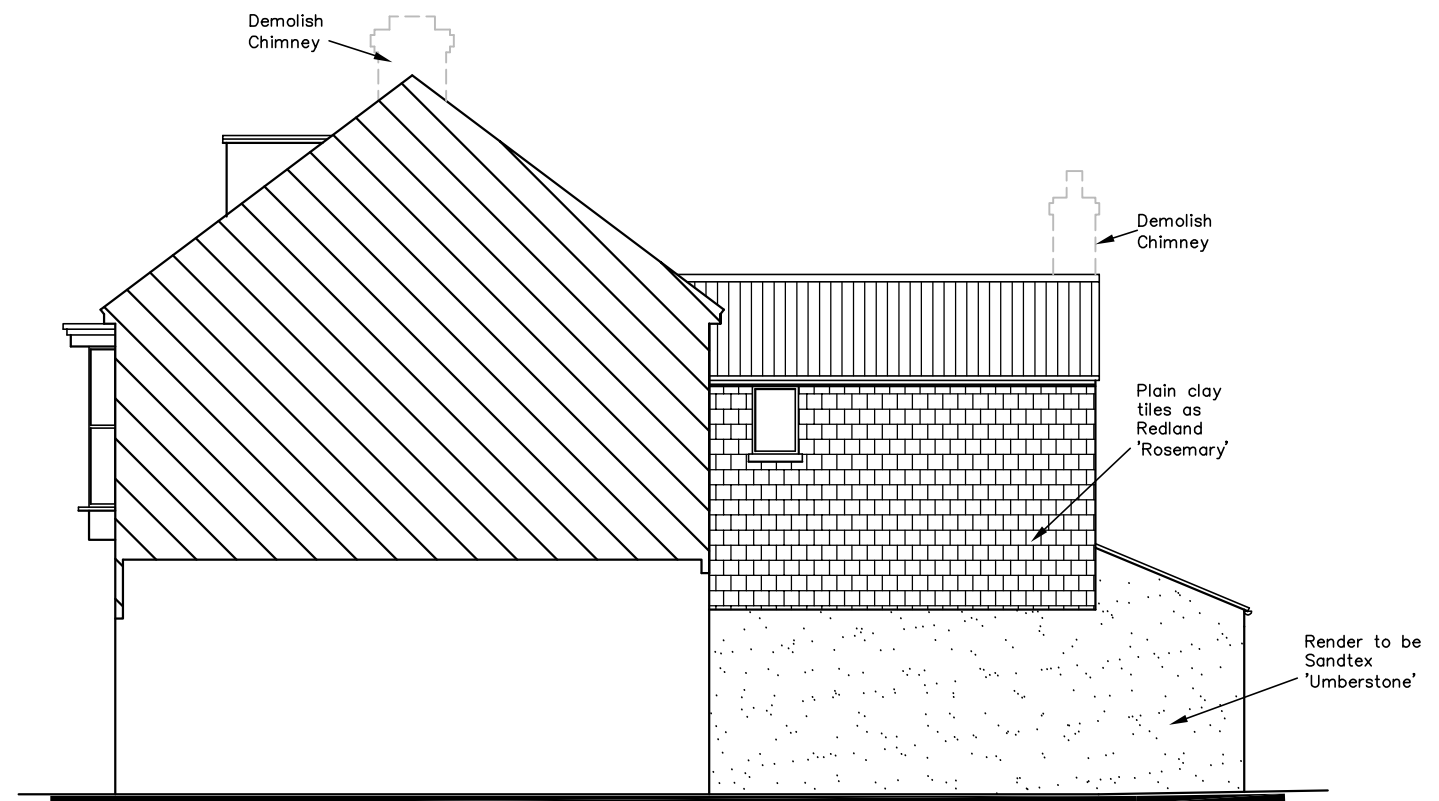


EAST

72a West Street,
Havant,
PO9 1LN

PROPOSED ELEVATIONS

Revisions

- A. Fenestration revisions. 14/02/17
- B.
- C.
- D.

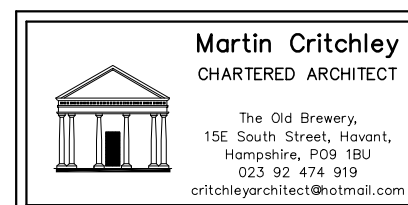

Scale A1 = 1:50, A3 = 1:100
Date 03/01/17
Drawn SAR/JHL/BLB

metres

10

20

30

16103-511^A