



PHYSICAL SCALE IN METERS @ 1:100


NOTES:
This drawing has been produced solely for PLANNING/DESIGN.
Do not Scale from this Drawing except for planning purposes.
Any drainage shown is presumed and to be checked on site
before commencement of works.
This drawing is the copyright of MF Designs Ltd.

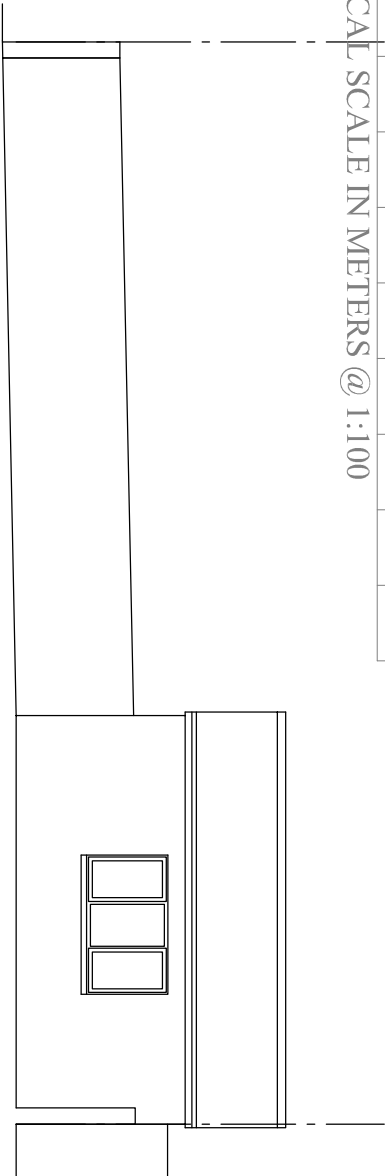


Existing Garage North

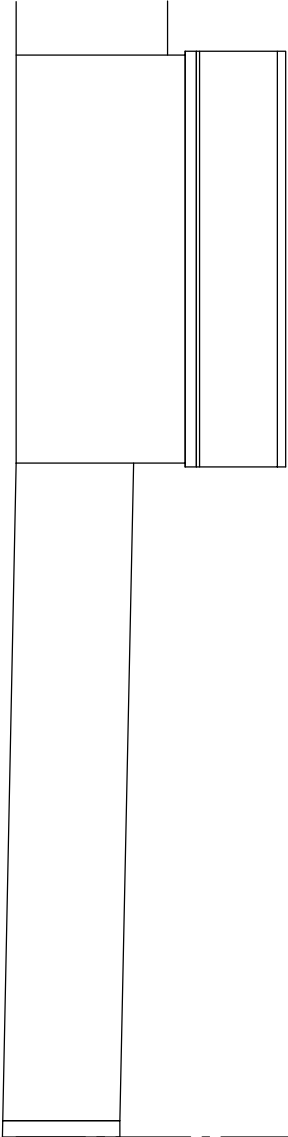


Existing Garage South

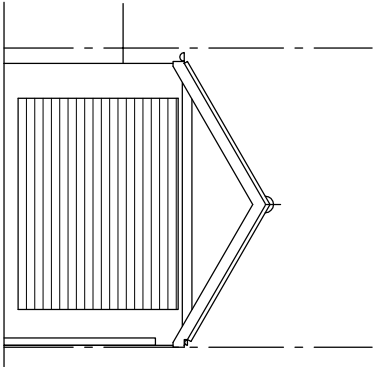

Existing Garage West

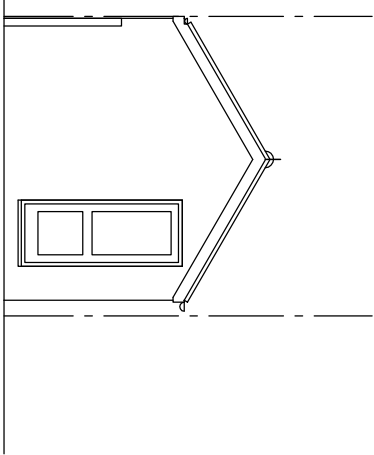

Existing Garage East

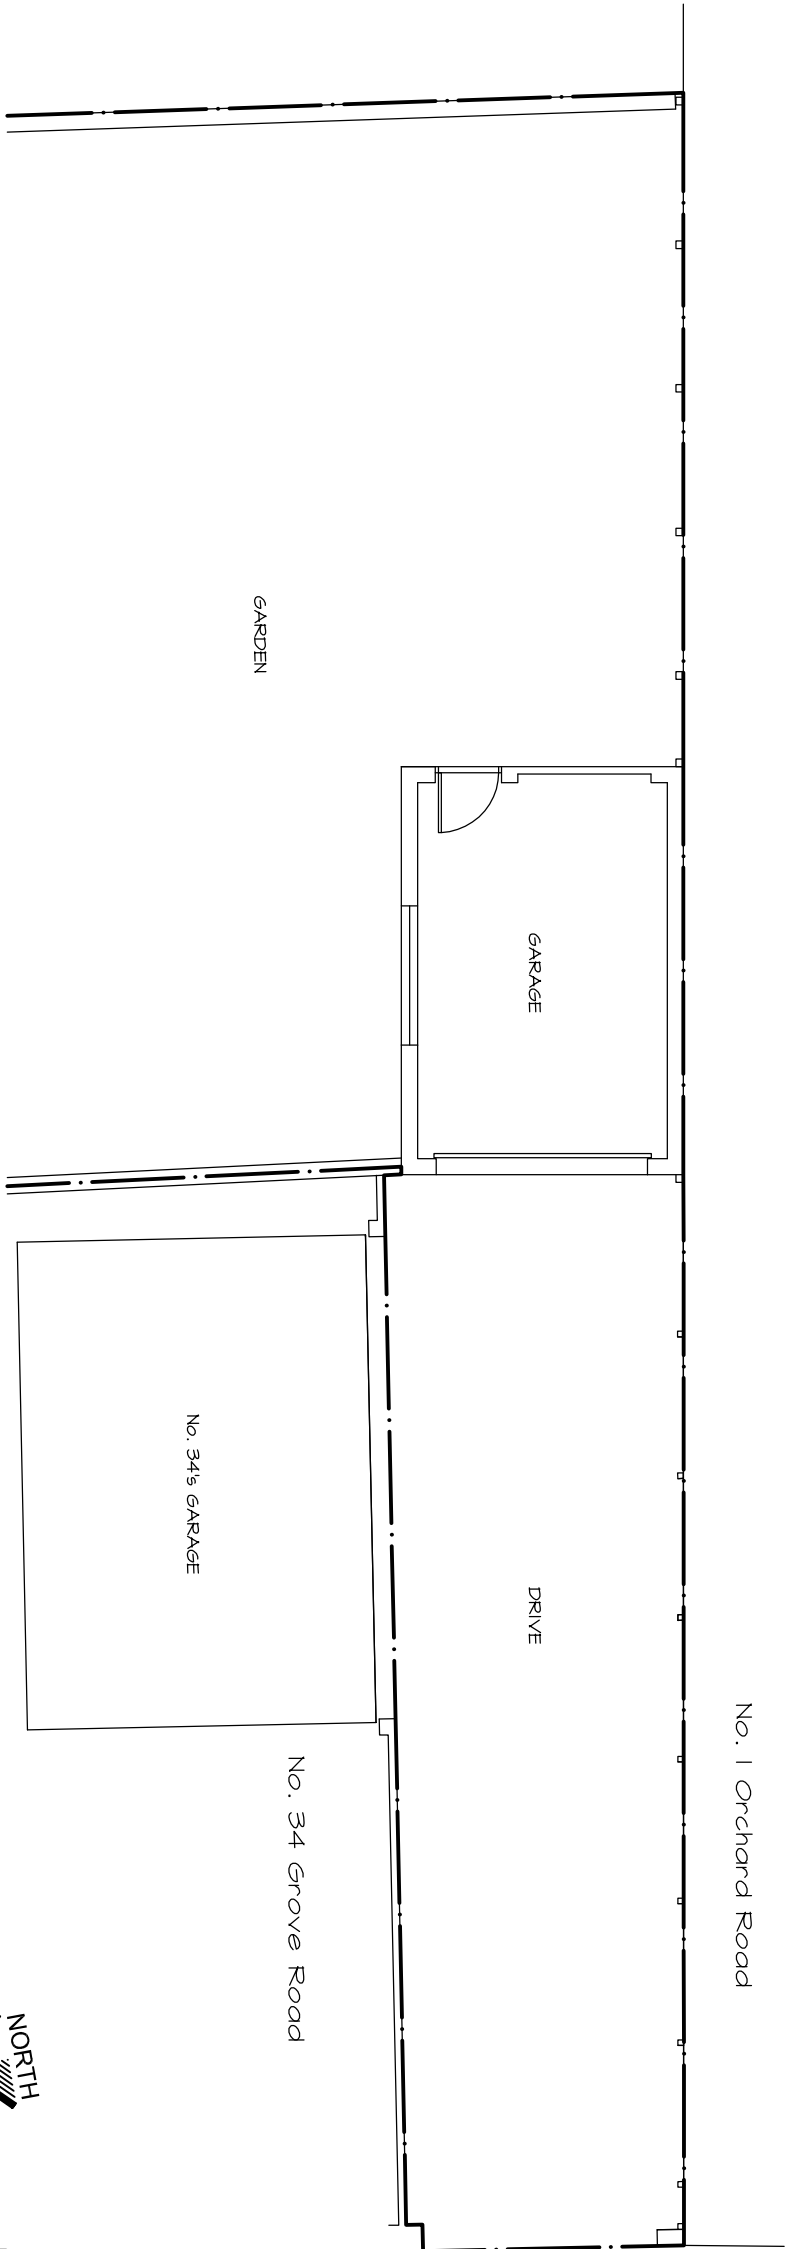

Existing Plan

EXTENSION TO EXISTING DETACHED GARAGE - 36 Grove Road, Havant. PO9 1AR



mf designs ltd
Chartered Architects



36 Grove Road • Havant • Hampshire • PO9 1AR
Director: Martin Farrer RIBA • Co Registration No.4507379

t/f 02392 470967
e admin@mfdesigns.org.uk

Date: Jan 2017
Scale: 1:100

Job No: 3177
Dwg No: P_02