



PROPOSED SUN LOUNGE TO FRONT
43, WHEATLANDS AVENUE, HAYLING IS. HANTS
FOR MR & MRS M. BARBER

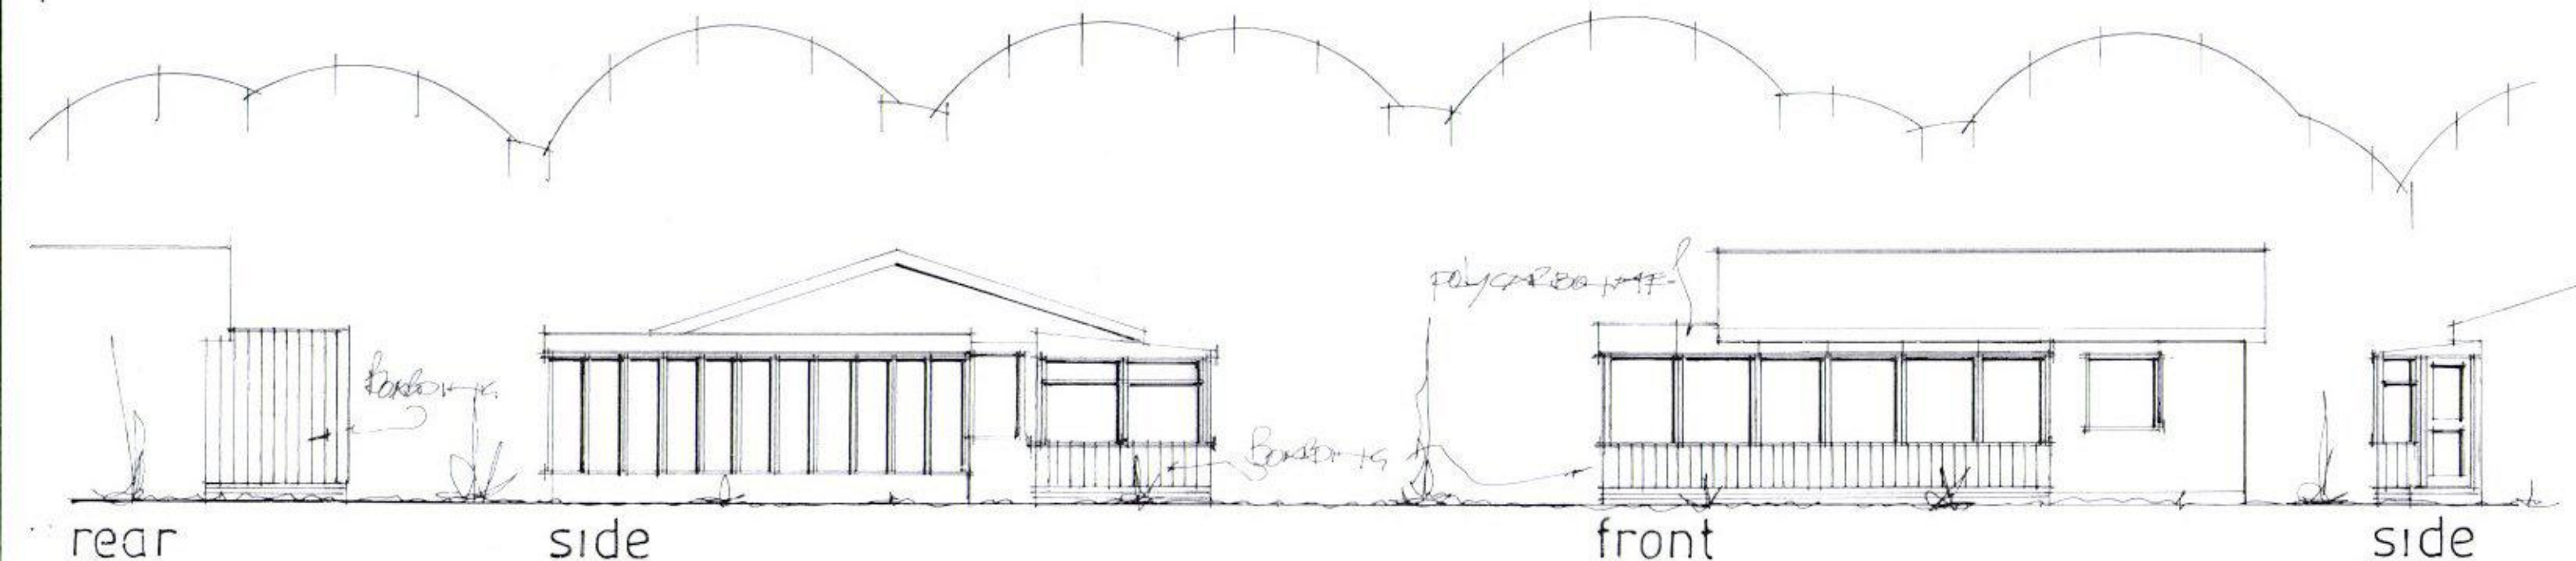

PROPOSED ELEVATIONS

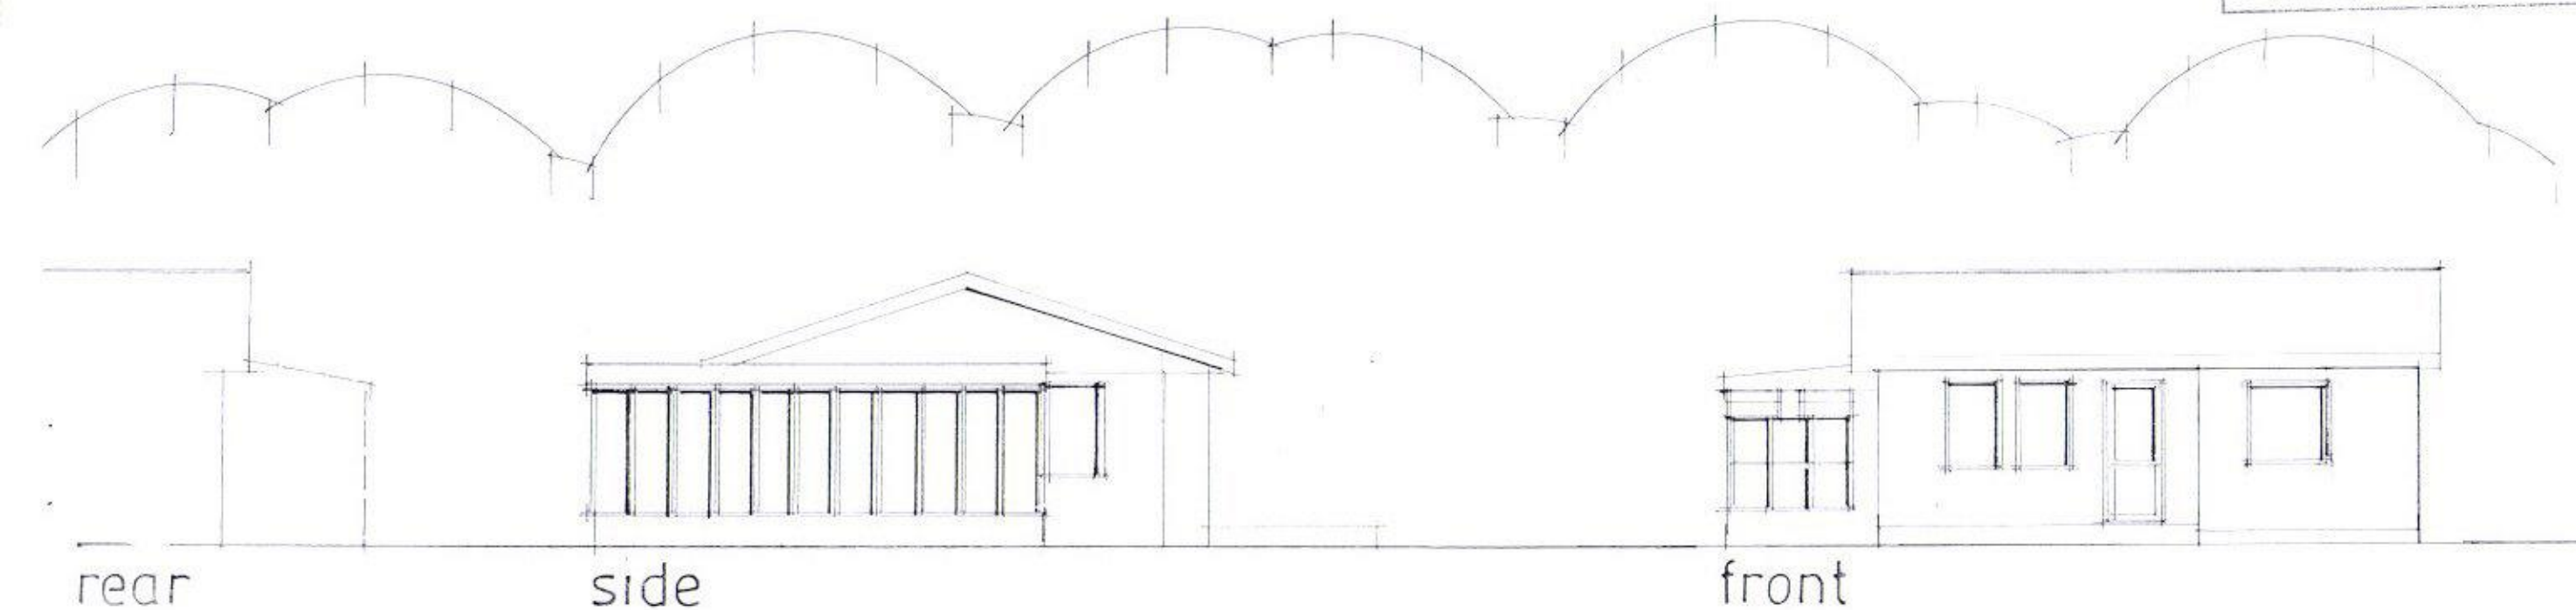

EXISTING ELEVATIONS

PLANNING ONLY DRAWING
date July 16
scale 1:100

PETER J. WALKER MRICS
CHARTERED SURVEYOR
182 SEAFRONT, HAYLING ISLAND, HANTS
PO11 9 AN